



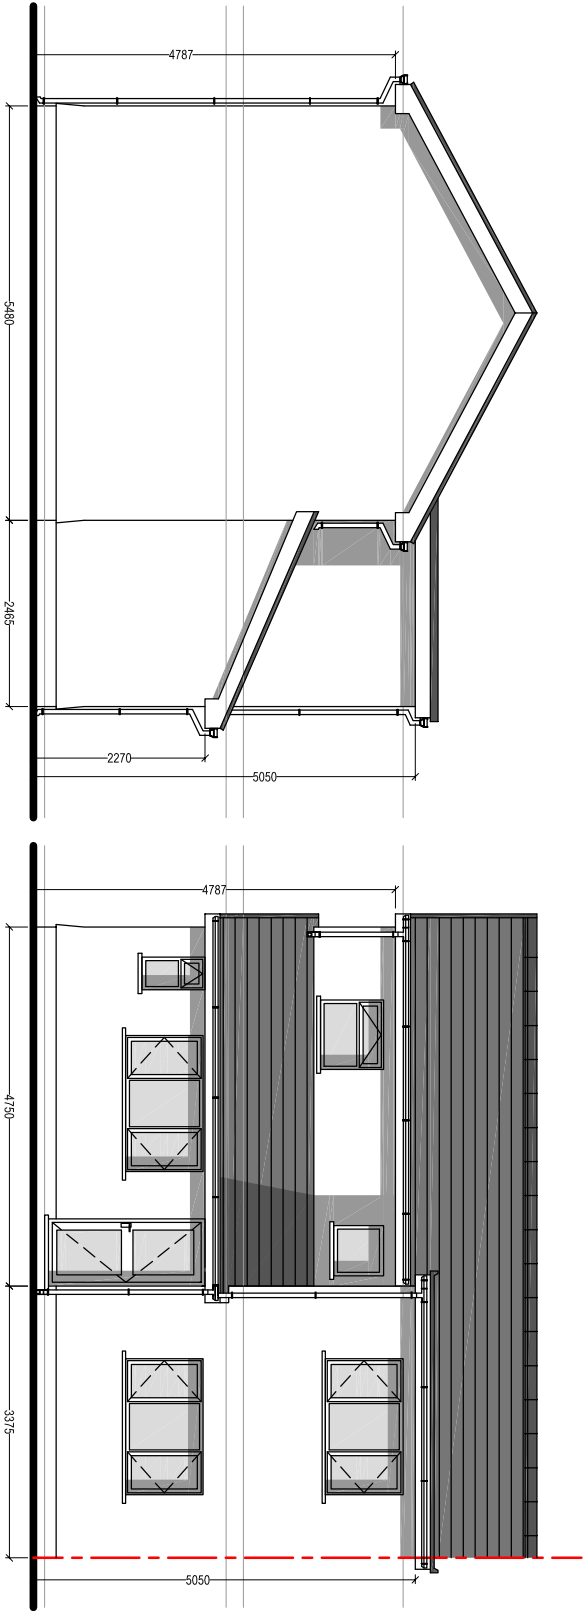

EXISTING SIDE ELEVATION

EXISTING REAR ELEVATION

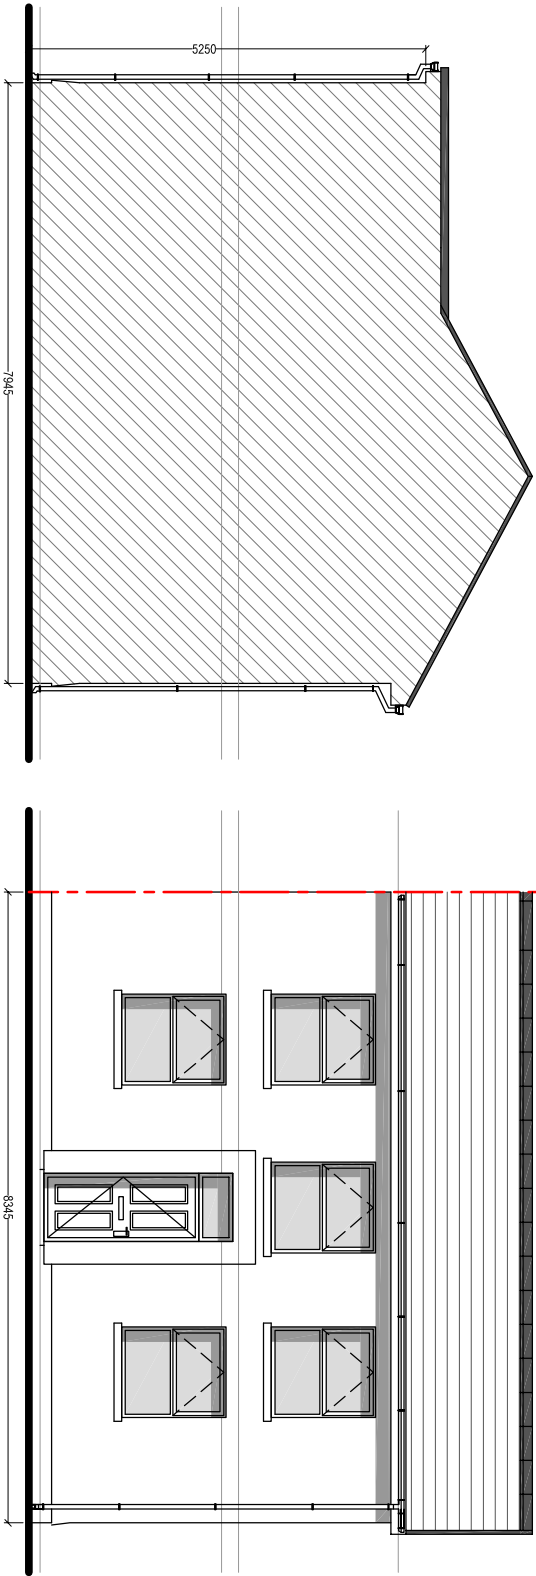

EXISTING SIDE ELEVATION

EXISTING FRONT ELEVATION

Client:

Mr. & Mrs. Carre
10 Heol y Gors
Cwmgor
SA18 1PE

Project Title:

PROPOSED
FRONT PORCH &
REAR EXTENSION

General Notes:
1. Do not scale from this drawing. Take figures from notes only.
2. Dimensions are in millimetres unless otherwise stated.

Drawing Issue:

PLANNING

Drawing Title:

EXISTING ELEVATIONS

Drawing No:	CPD-003	Revision:	A
Date:	18-11-2024	Revised:	06-01-2025
Scale(s):	1:100	Paper Size:	A3



Cwm Planning & Design Ltd.
(Civil, Structural & Architectural)