






NOTE:
IMPLEMENTATION OF PROPOSED ECOLOGICAL ENHANCEMENT
(INSTALLATION OF THE BIRD BOX) WILL BE CARRIED OUT WITHIN
1 month OF BENEFICIAL OCCUPATION.

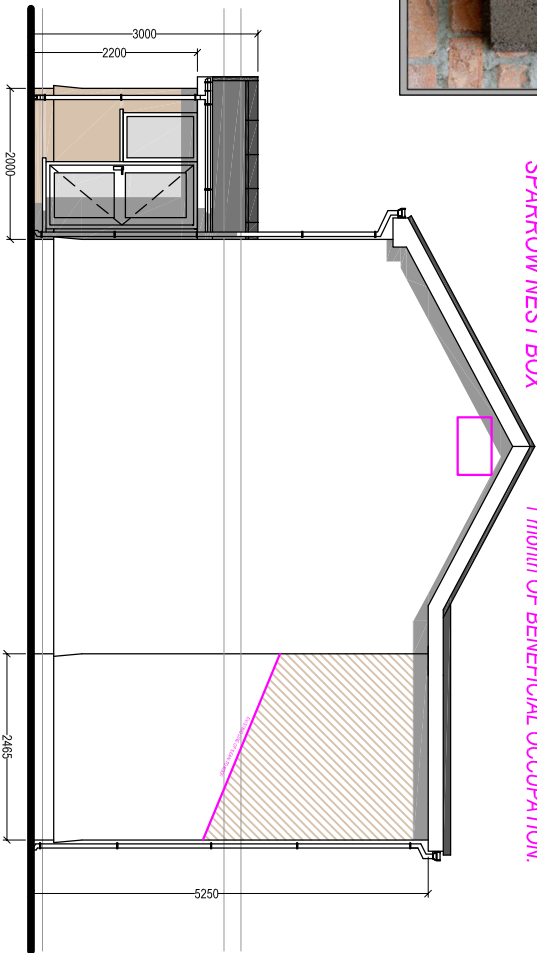


PROPOSED SIDE ELEVATION
Scale 1:100

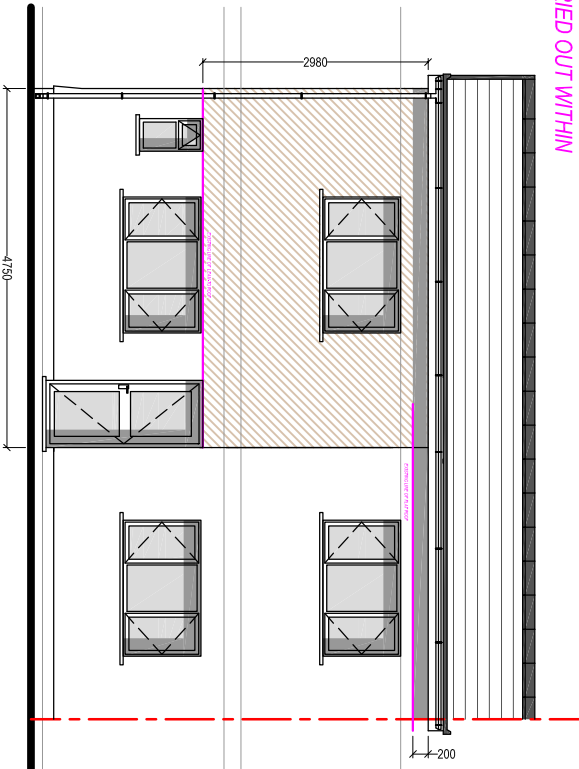

PROPOSED REAR ELEVATION
Scale 1:100

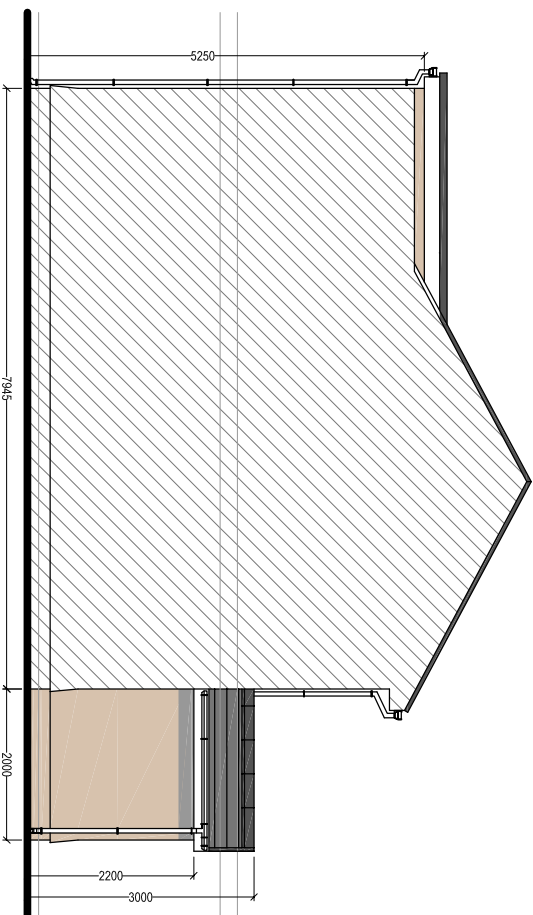

PROPOSED SIDE ELEVATION
Scale 1:100

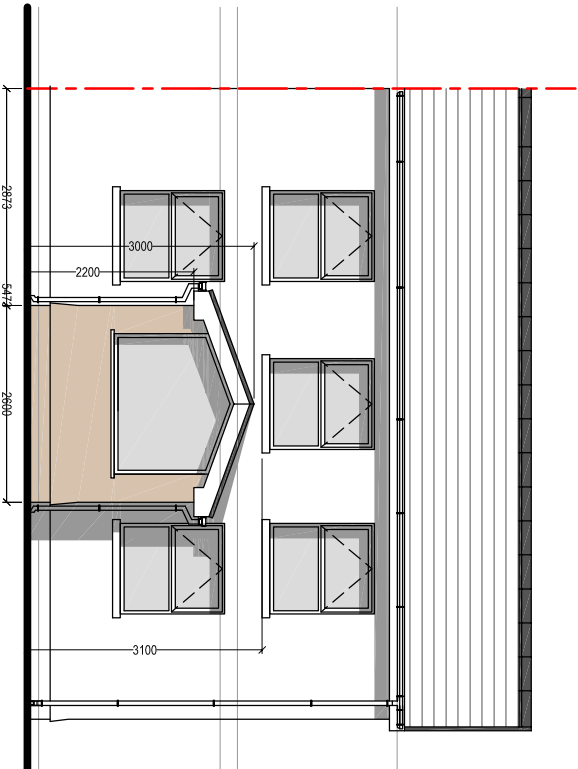

PROPOSED FRONT ELEVATION
Scale 1:100

MATERIAL FINISHES:

Roof Covering:
TILED ROOF (to match existing)

Wall Covering:
Dashed render to match side and rear elevations)

Windows & Doors:
uPVC Double Glazed.
Colour: Anthracite

Weather boarding:
uPVC bulltosed
Colour: Anthracite

Rainwater goods:
Plastic, universal
Colour: Black

Client:

Mr. & Mrs. Carre
10 Heol y Gors
Cwmgor
SA18 1PE

Project Title:

PROPOSED
FRONT PORCH &
REAR EXTENSION

General Notes:
1. Do not scale from this drawing. Take figures dimensions only.
2. Dimensions are in millimetres unless otherwise stated.

Drawing Issue:

PLANNING

Drawing Title:

PROPOSED ELEVATIONS

Drawing No:	CPD-005	Revision:	A
Date:	18-11-2024	Revised:	06-01-2025
Scale(s):	1:100	Paper Size:	A3



Cwm Planning & Design Ltd.
(Civil, Structural & Architectural)