




NOTE:
IMPLEMENTATION OF PROPOSED ECOLOGICAL ENHANCEMENT
(INSTALLATION OF THE BIRD BOX) WILL BE CARRIED OUT WITHIN
1 month OF BENEFICIAL OCCUPATION .

WOODSTONE HOUSE
SPARROW NEST BOX

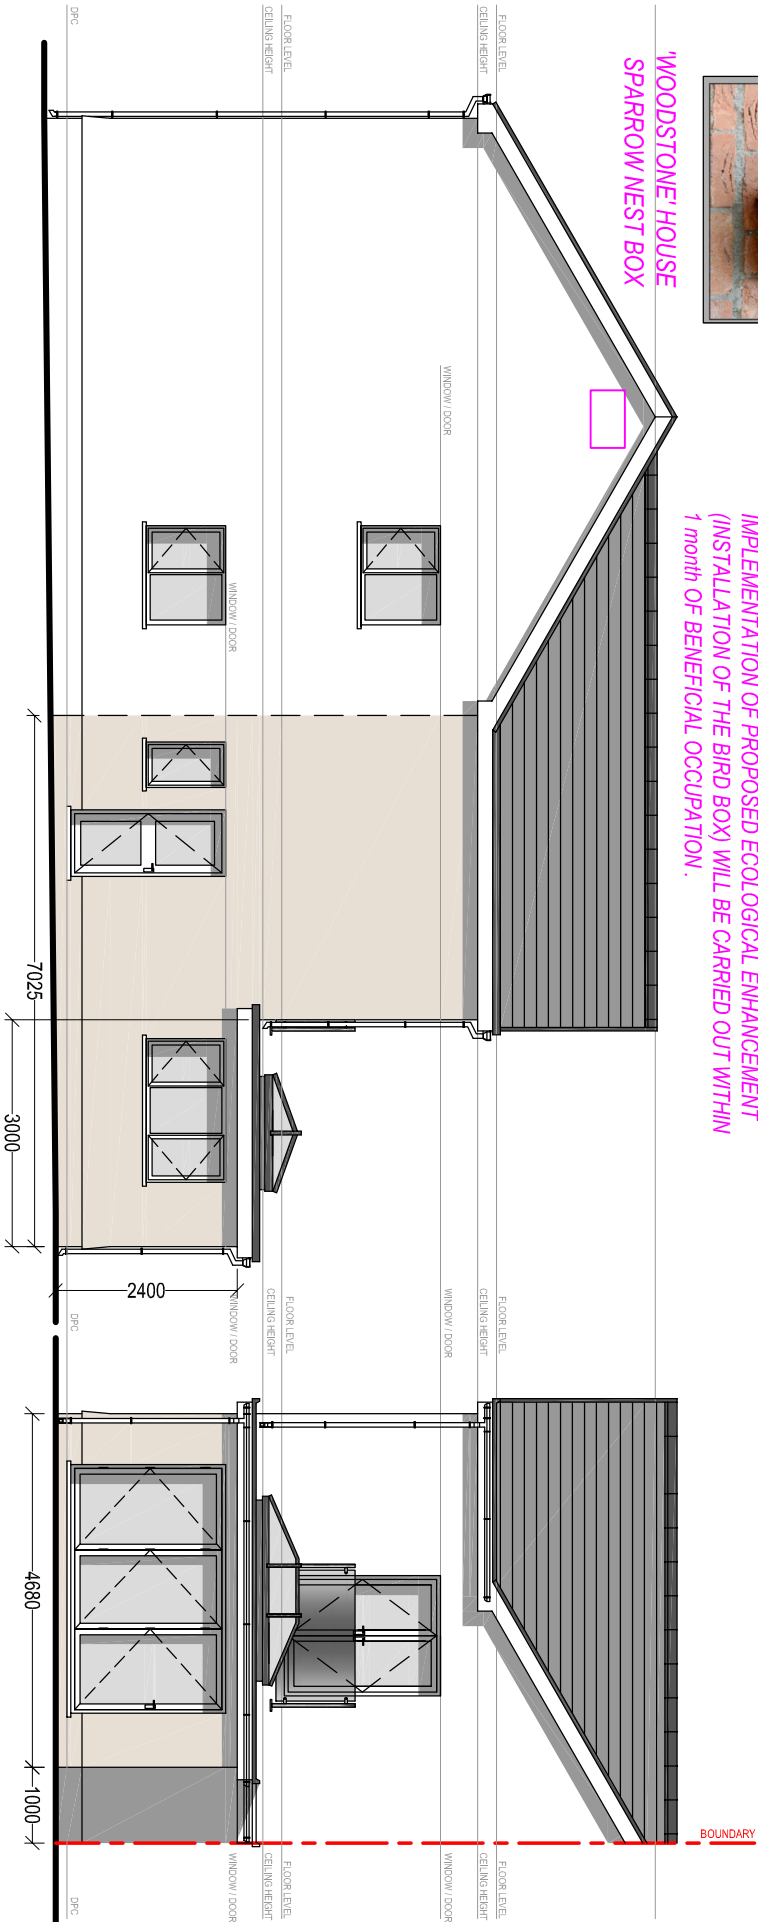

PROPOSED SIDE ELEVATION
Scale 1:100

PROPOSED REAR ELEVATION
Scale 1:100

MATERIAL FINISHES:

Roof Covering:
Single Ply Rubber EPDM membrane
Colour: Black

Wall Covering:
Rendered Masonry(to match existing)

Windows & Doors:
uPVC Double Glazed.
Colour: Anthracite

Weather boarding:
uPVC bullnosed
Colour: Anthracite

Rainwater goods:
Plastic, universal
Colour: Black

PROPOSED SIDE ELEVATION
Scale 1:100

Client:		Mr. Jordan Lloyd 6 Brynhyfryd Terrace Seven Sisters SA10 9BA	
Project Title:		PROPOSED PART DOUBLE PART SINGLE STOREY REAR EXTENSION	
General Notes: 1. Do not scale from this drawing. Take figures dimensions only. 2. Dimensions are in millimetres unless otherwise stated.			
Drawing Issue:			
PLANNING			
Drawing Title:			
PROPOSED ELEVATIONS			
Drawing No:	CPD-005	Revision:	A
Date:	15-11-2024	Revised:	10-12-2024
Scale(s):	1:100	Paper Size:	A3



Cwm Planning & Design Ltd.
(Civil, Structural & Architectural)