




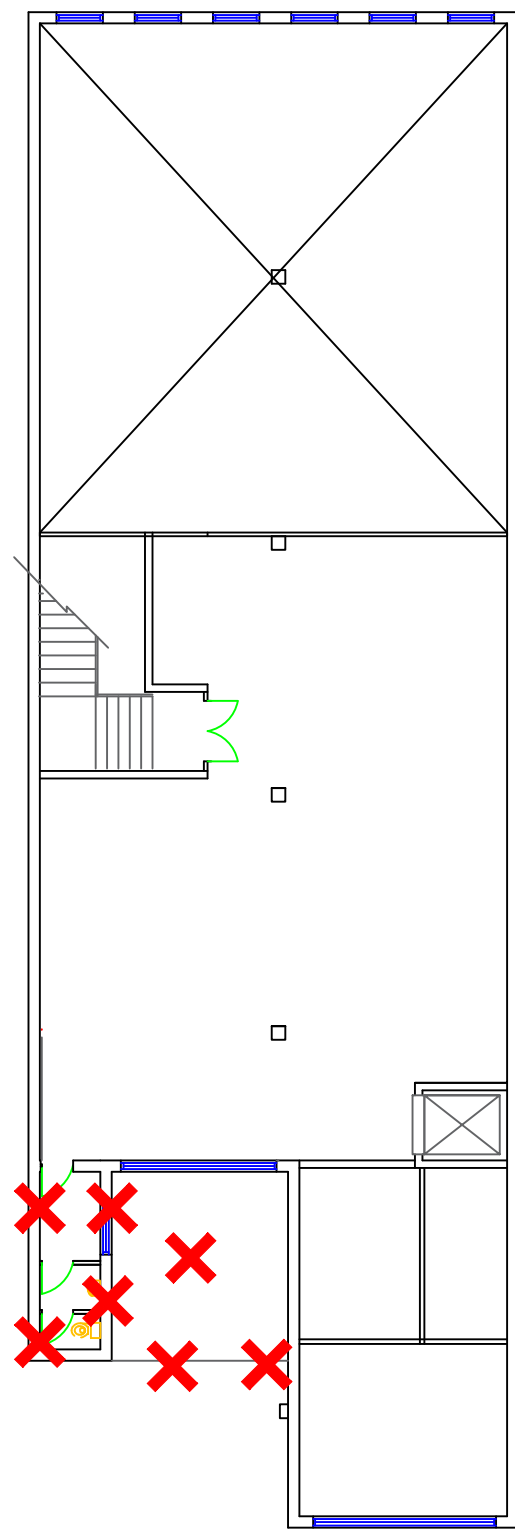


Existing 2nd Floor

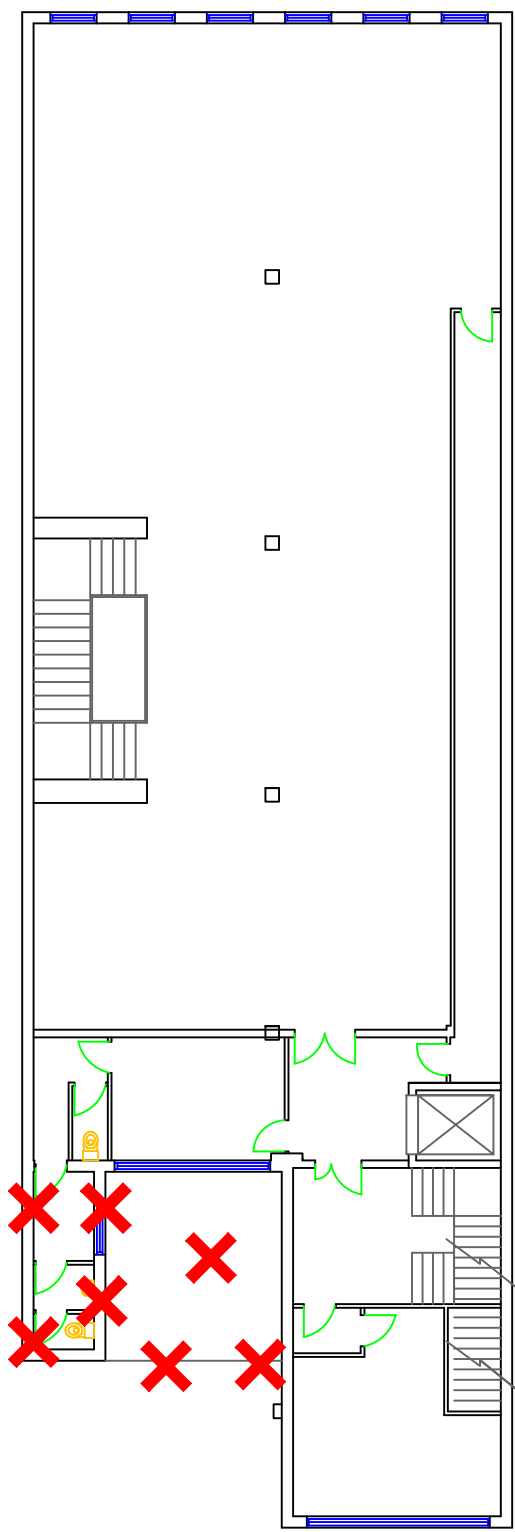


Existing 1st Floor

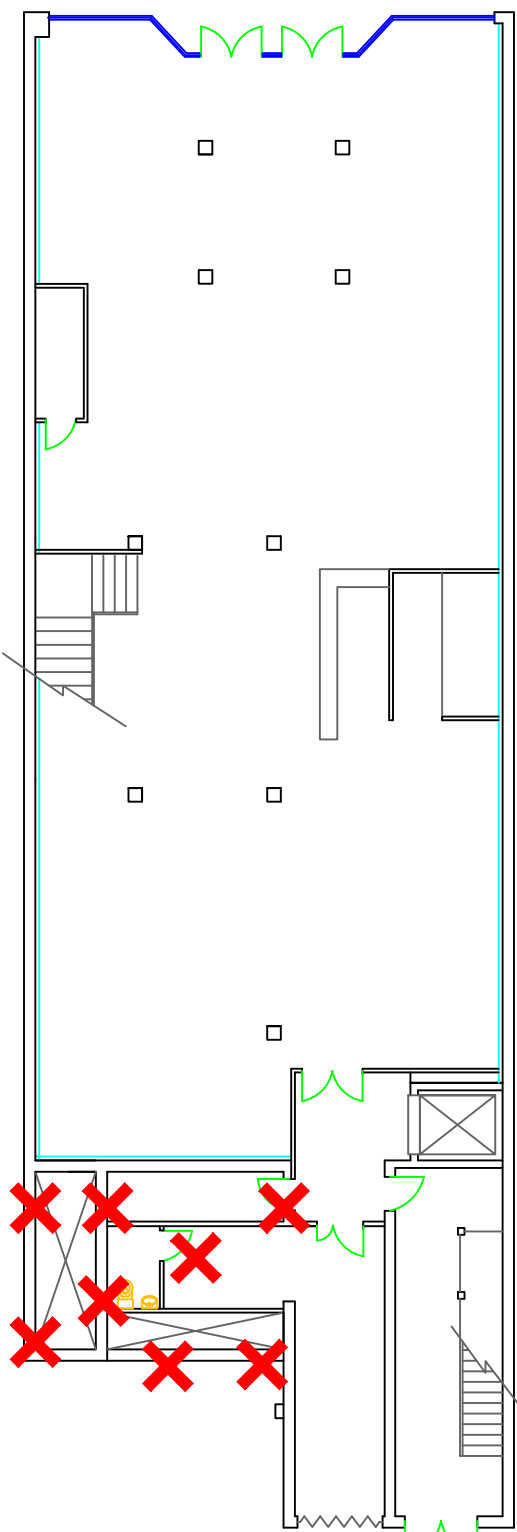


Existing Grd Floor

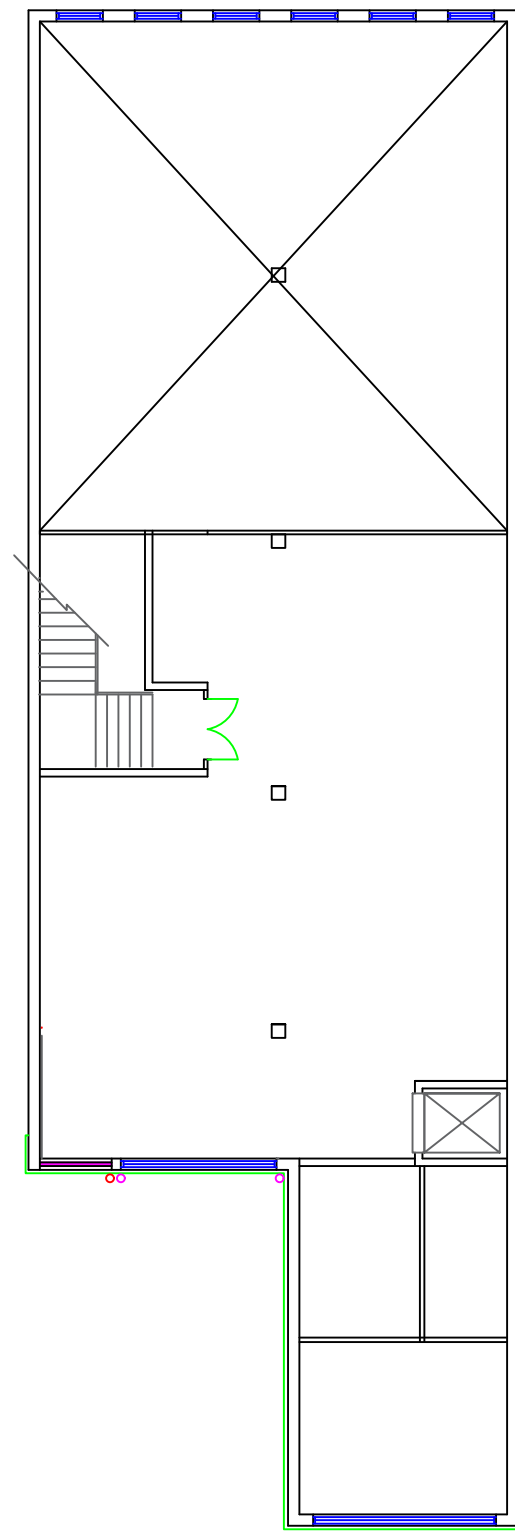


Proposed 2nd Floor

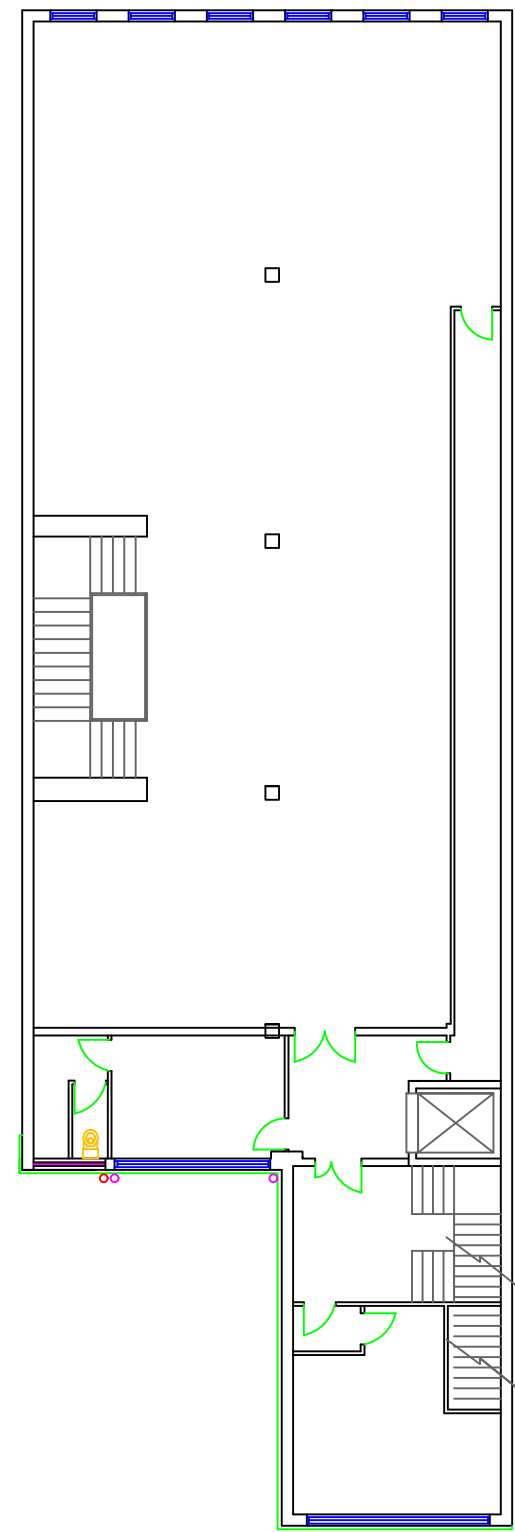

Proposed 1st Floor

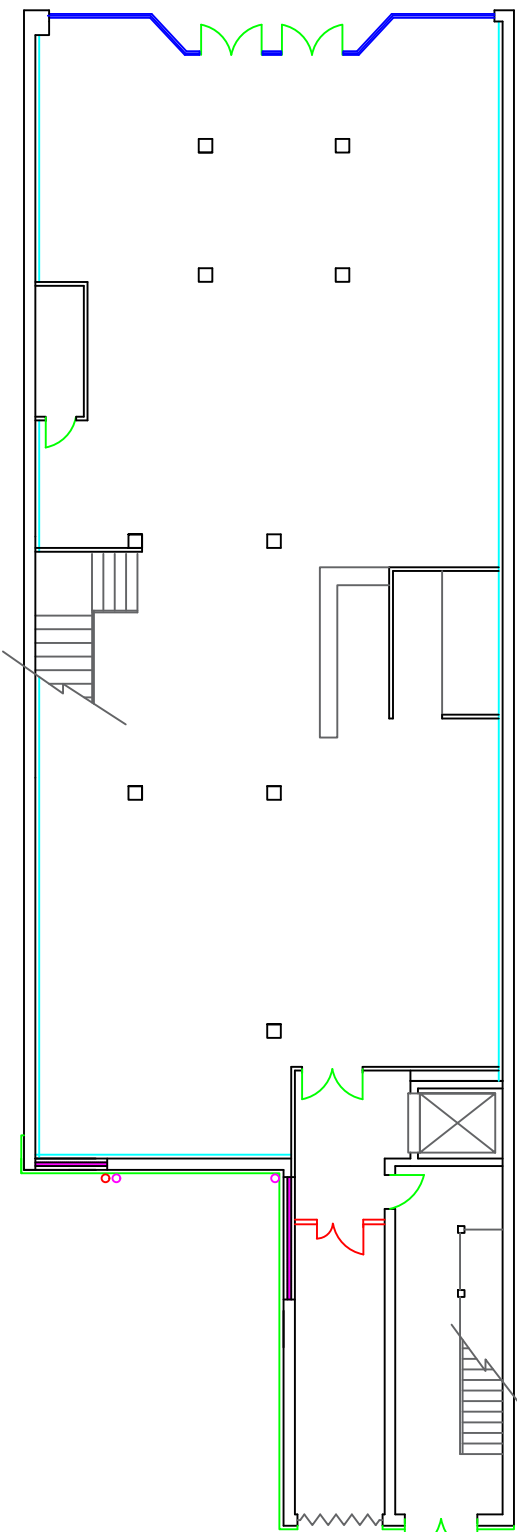

Proposed Grd Floor

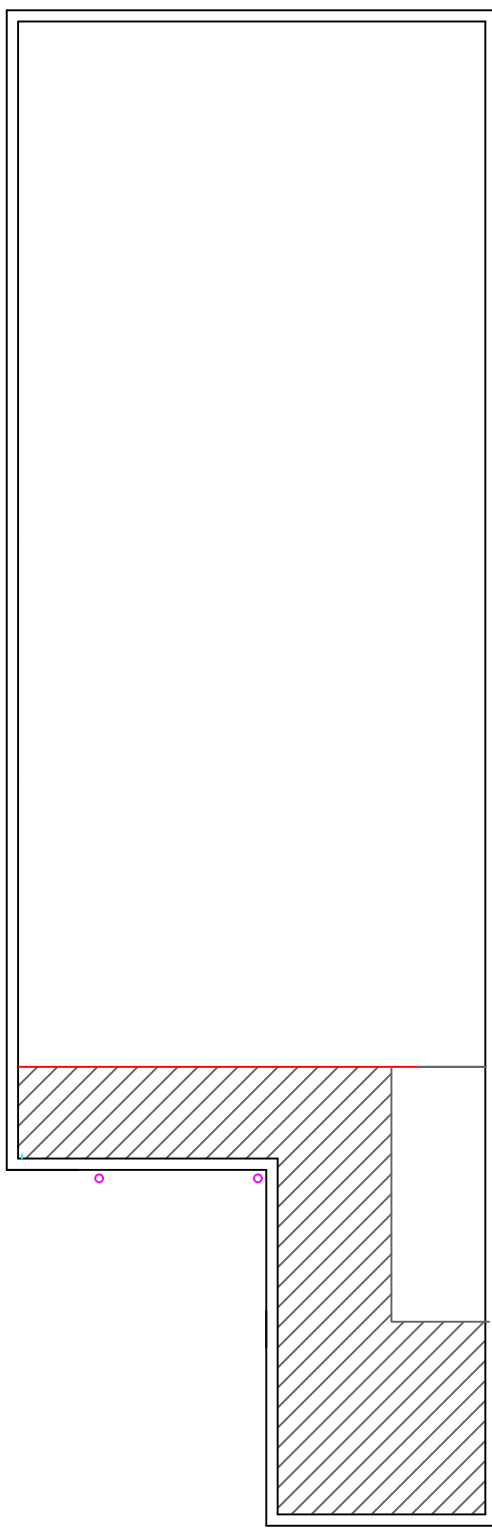

Proposed Roof Plan

Peacocks Neath	Scale 1:200 A1
FLOOR PLANS	Dwg 001