






Existing Rear Elevation  
(Queen St Back Rd - southwest)

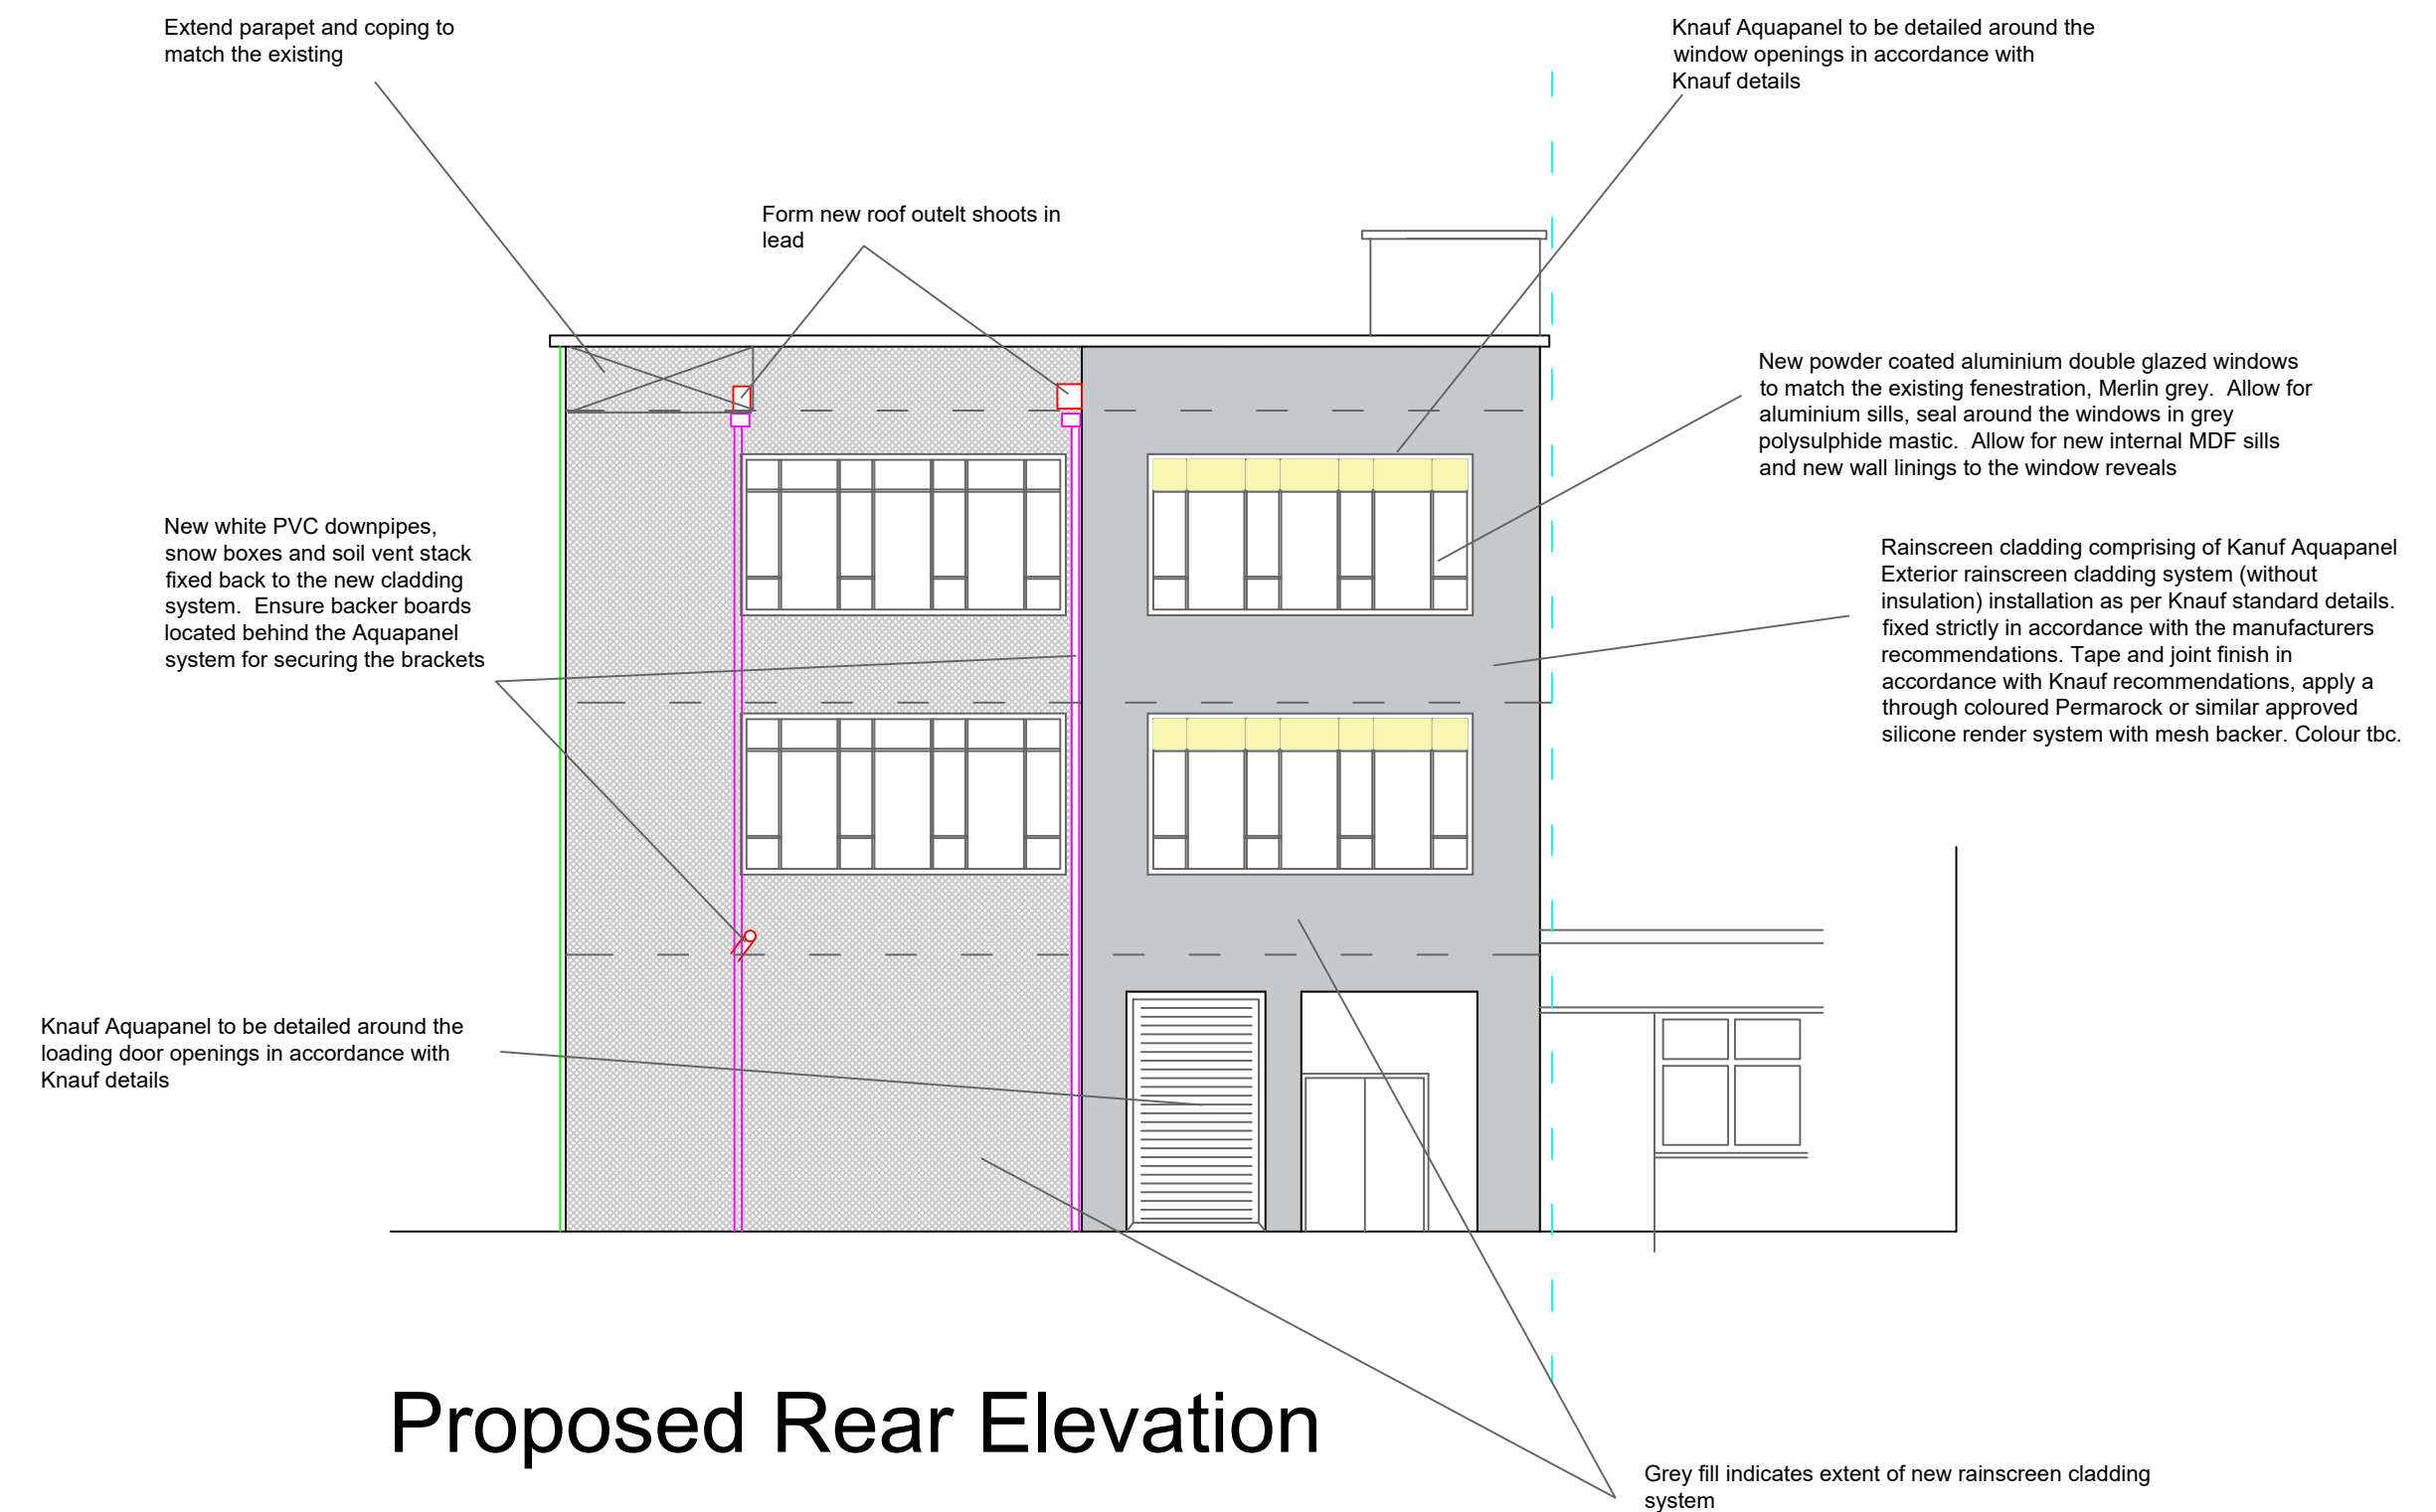

Proposed Rear Elevation

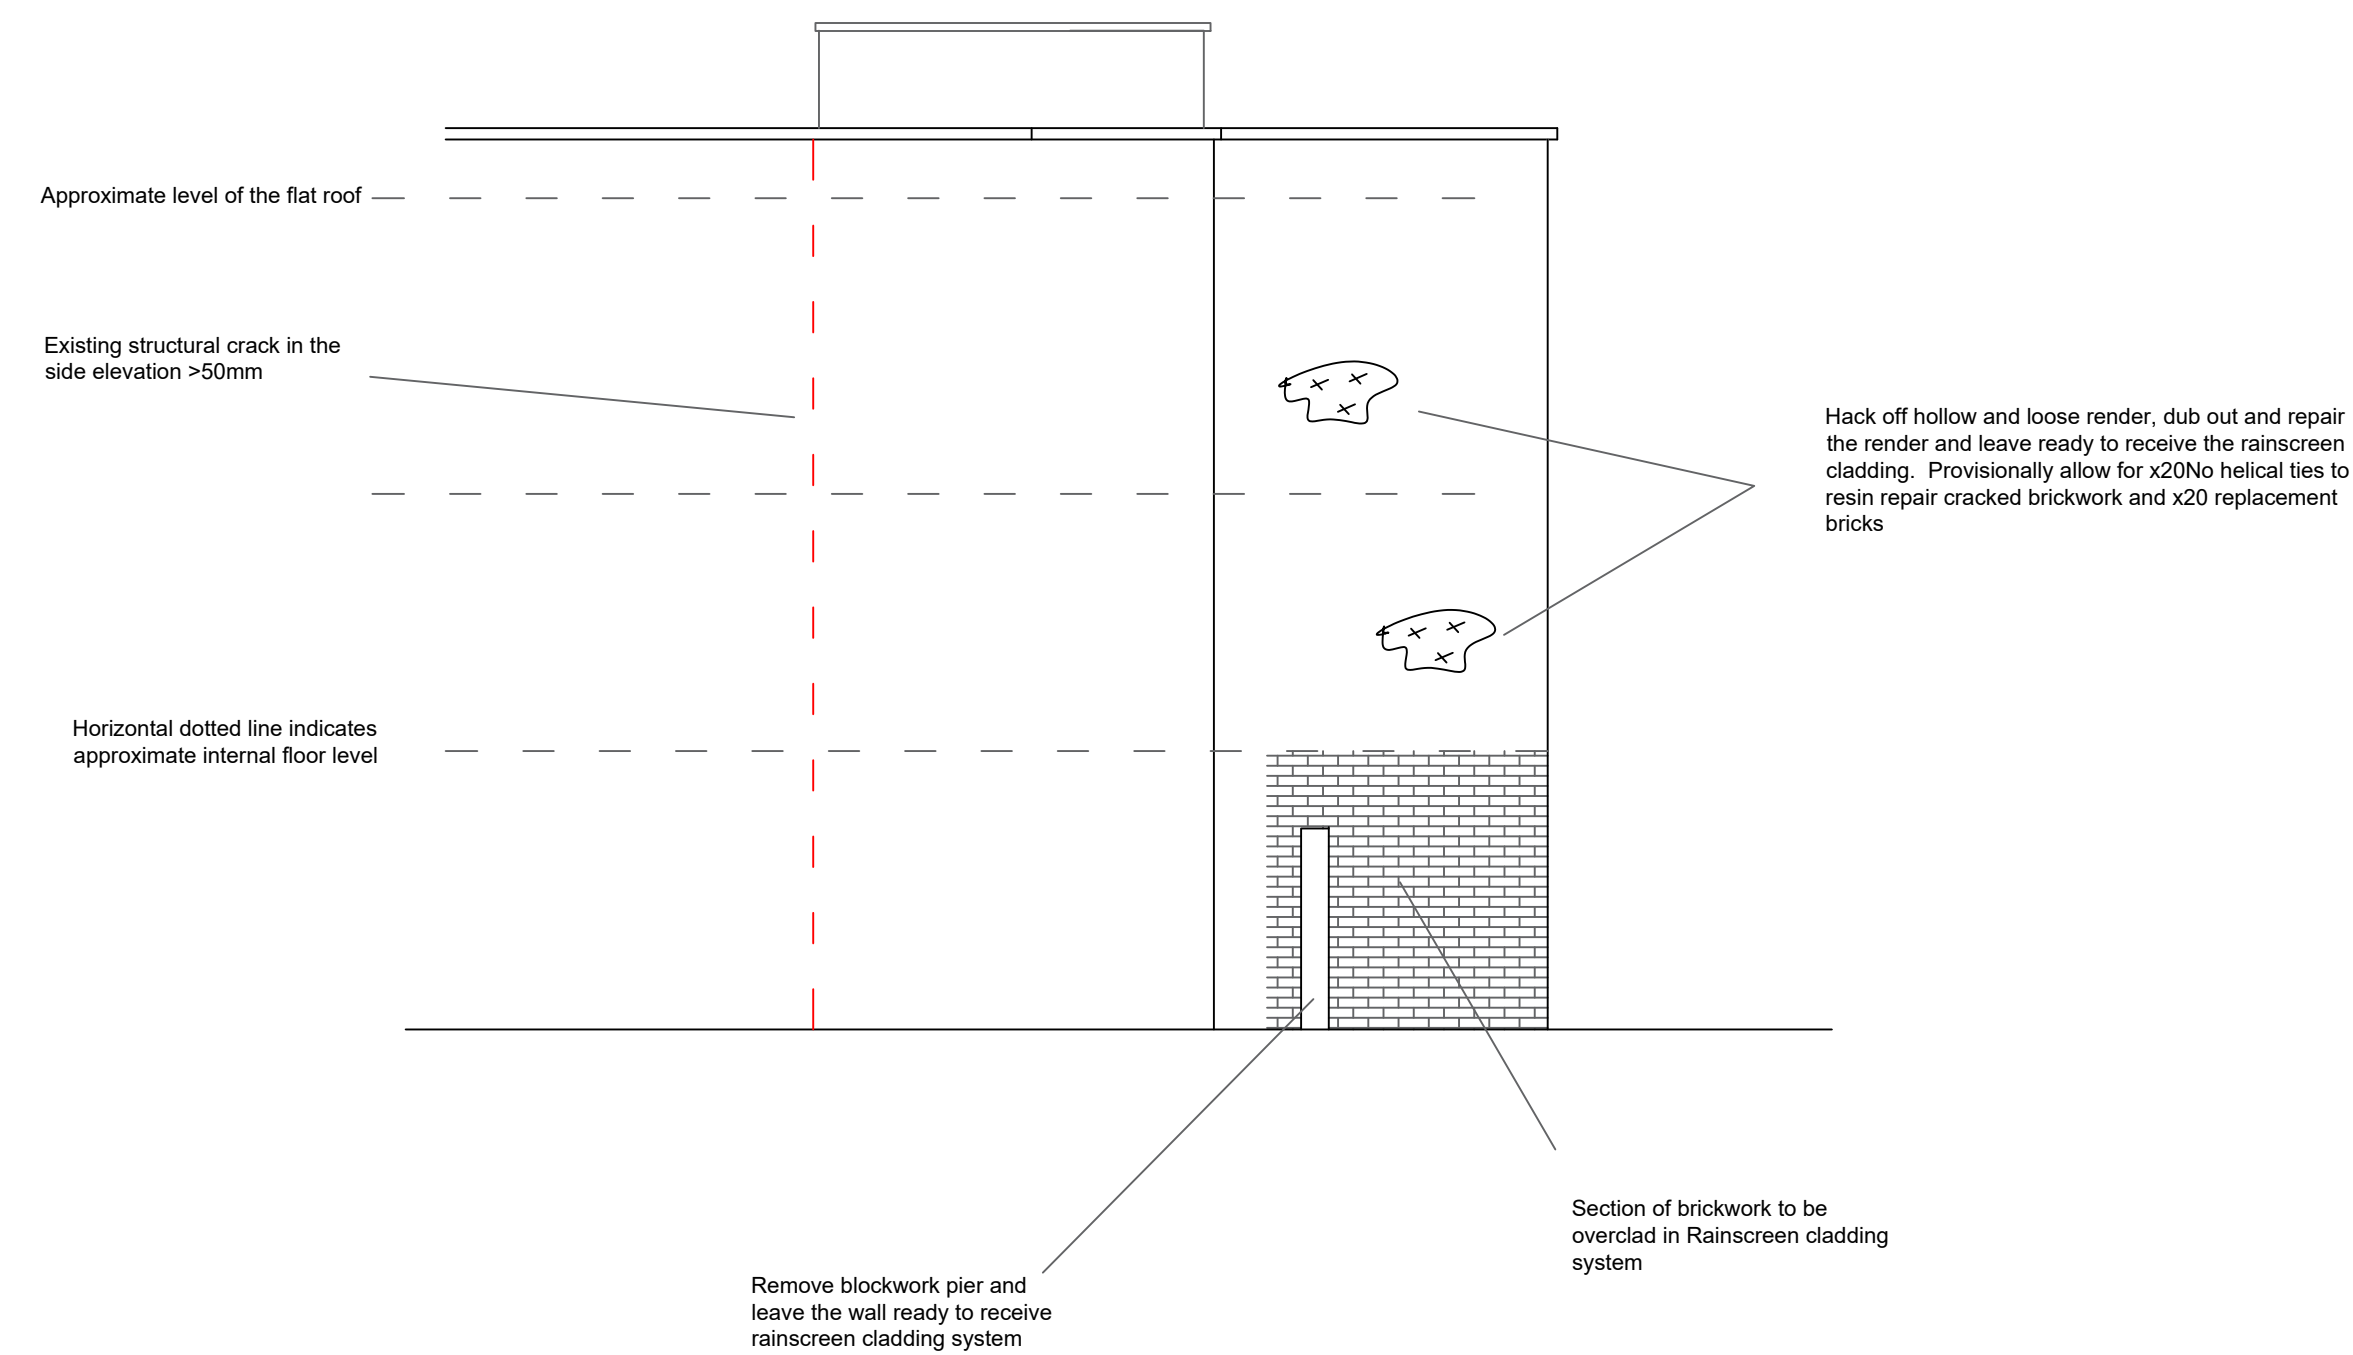

Existing Side Elevation  
(Facing adjacent car park - Northwest)

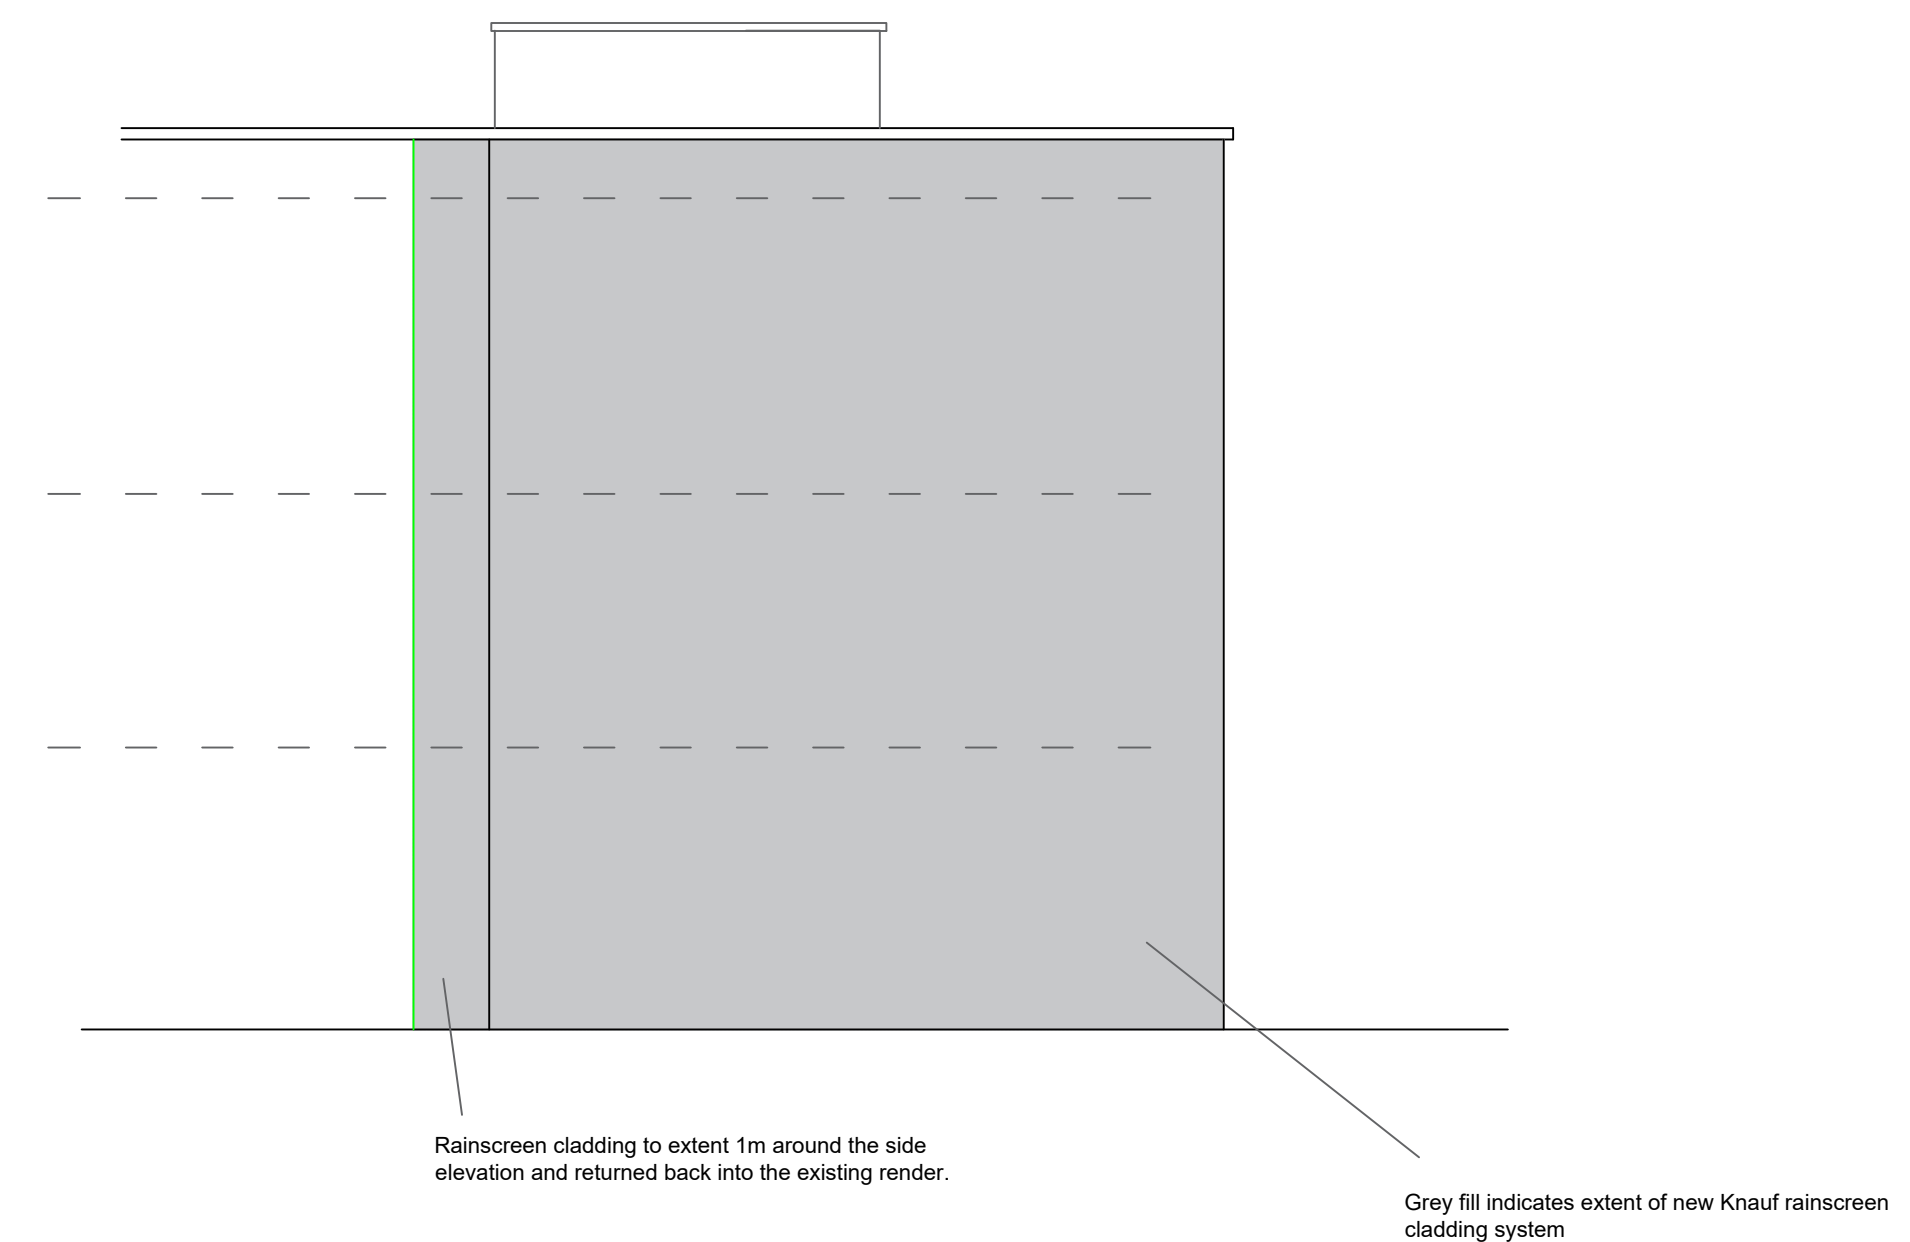

Proposed Side Elevation

|                |                |
|----------------|----------------|
| Peacocks Neath | Scale 1:100 A1 |
| Elevations     | Dwg 002        |