


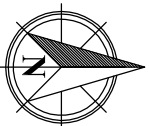


Reproduced from an Ordnance Survey map with the permission of the
Controller of Her Majesty's Stationary Office.
©Crown Copyright. All rights reserved.



EXISTING SITE PLAN
Scale 1:250



Reproduced from an Ordnance Survey map with the permission of the
Controller of Her Majesty's Stationary Office.
©Crown Copyright. All rights reserved.

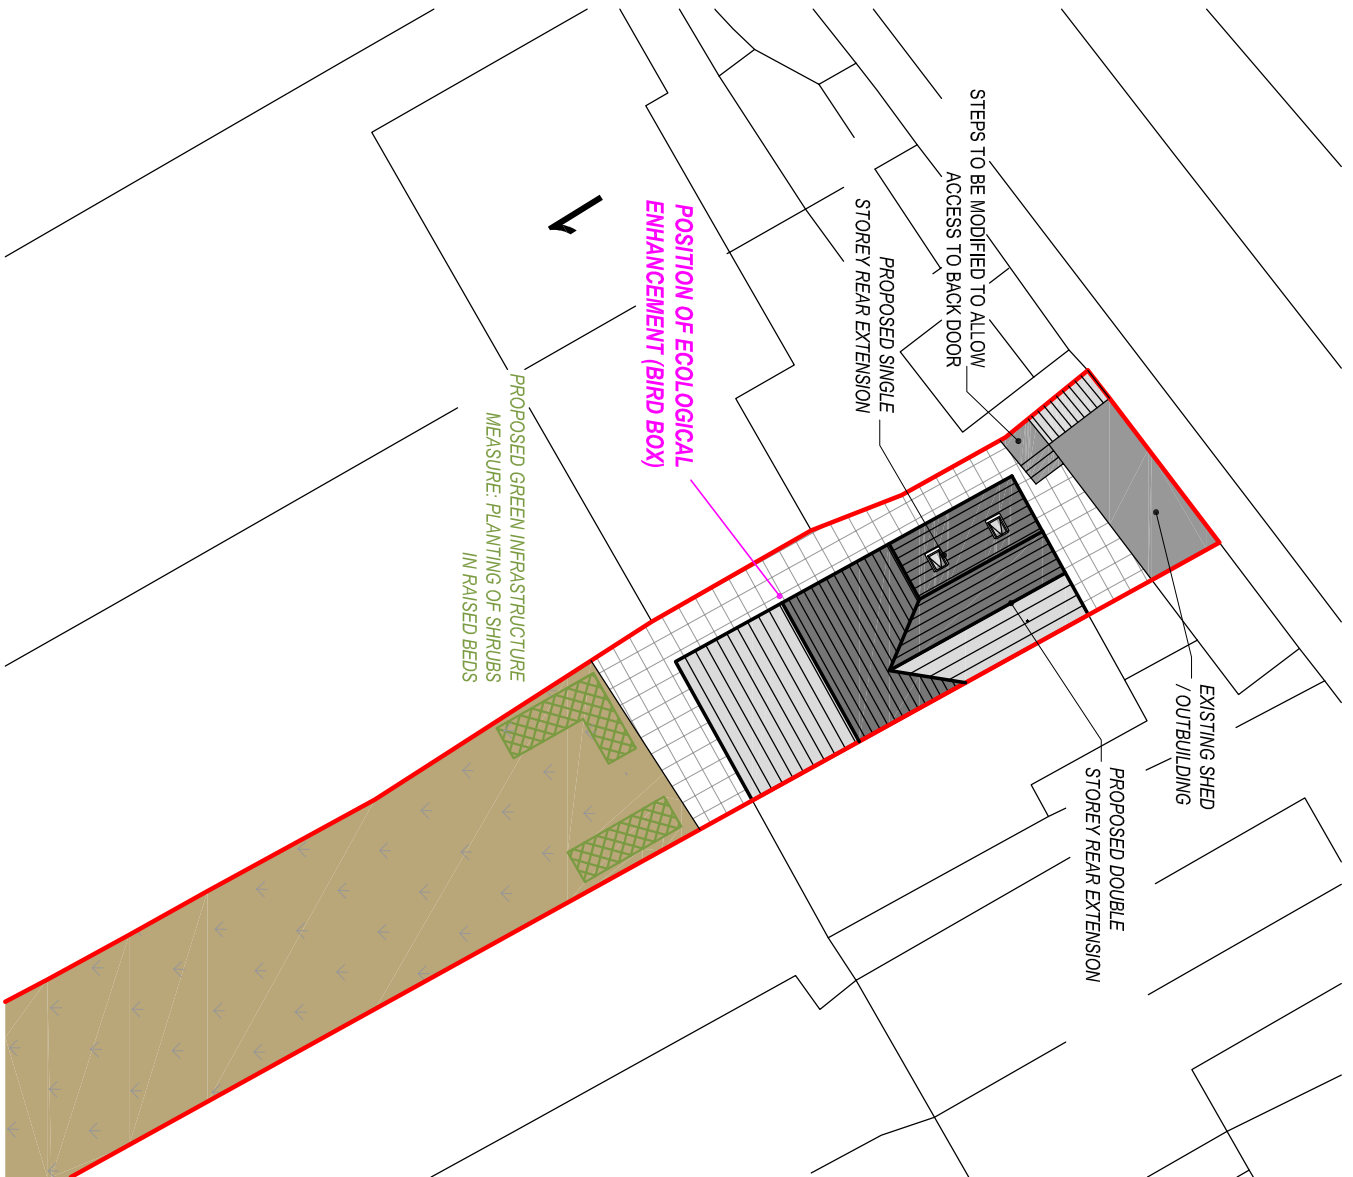

PROPOSED SITE PLAN
Scale 1:250

Client:			
Mr. T. Mead & Miss. R. Jones 3 Woodmans Terrace, Ystylafera			
Project Title:			
PROPOSED PART DOUBLE PART SINGLE STOREY REAR EXTENSION			
General Notes:			
1. Do not scale from this drawing. Take figured dimensions only. 2. Dimensions are in millimetres unless otherwise stated.			
Drawing Issue:			
PLANNING			
Drawing Title:			
EXISTING & PROPOSED SITE PLANS			
Drawing No:	CPD-002	Revision:	
Date:	08-01-2025	Revised:	
Scale(s):	1:250	Paper Size:	A3
			
Cwm Planning & Design Ltd. (Civil, Structural & Architectural)			