
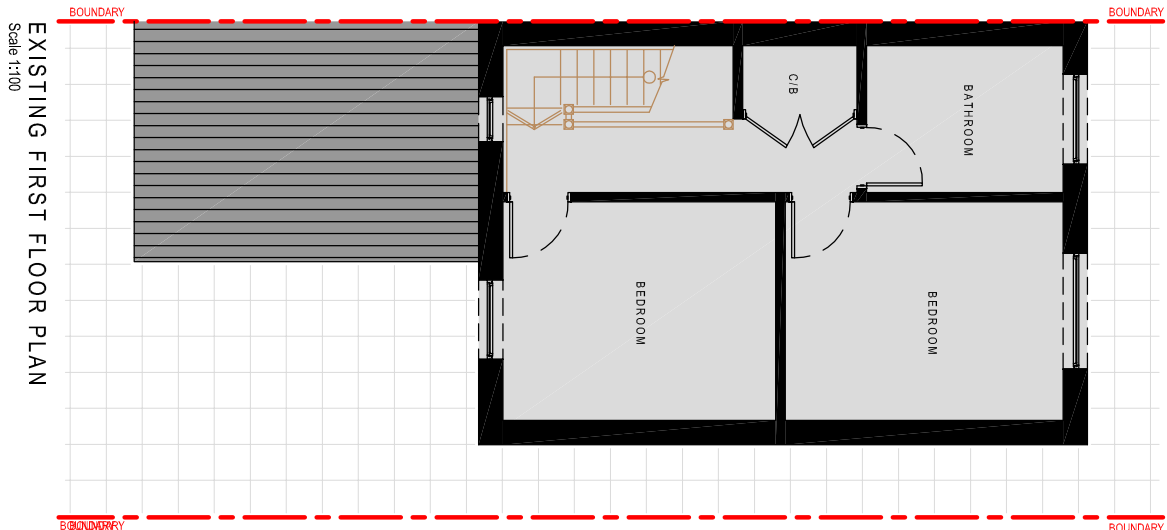
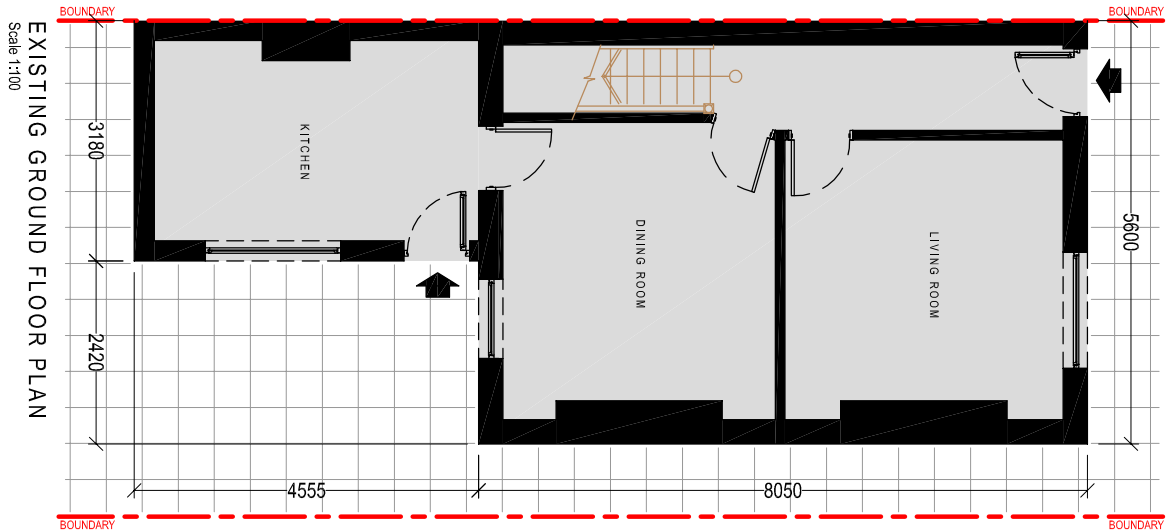


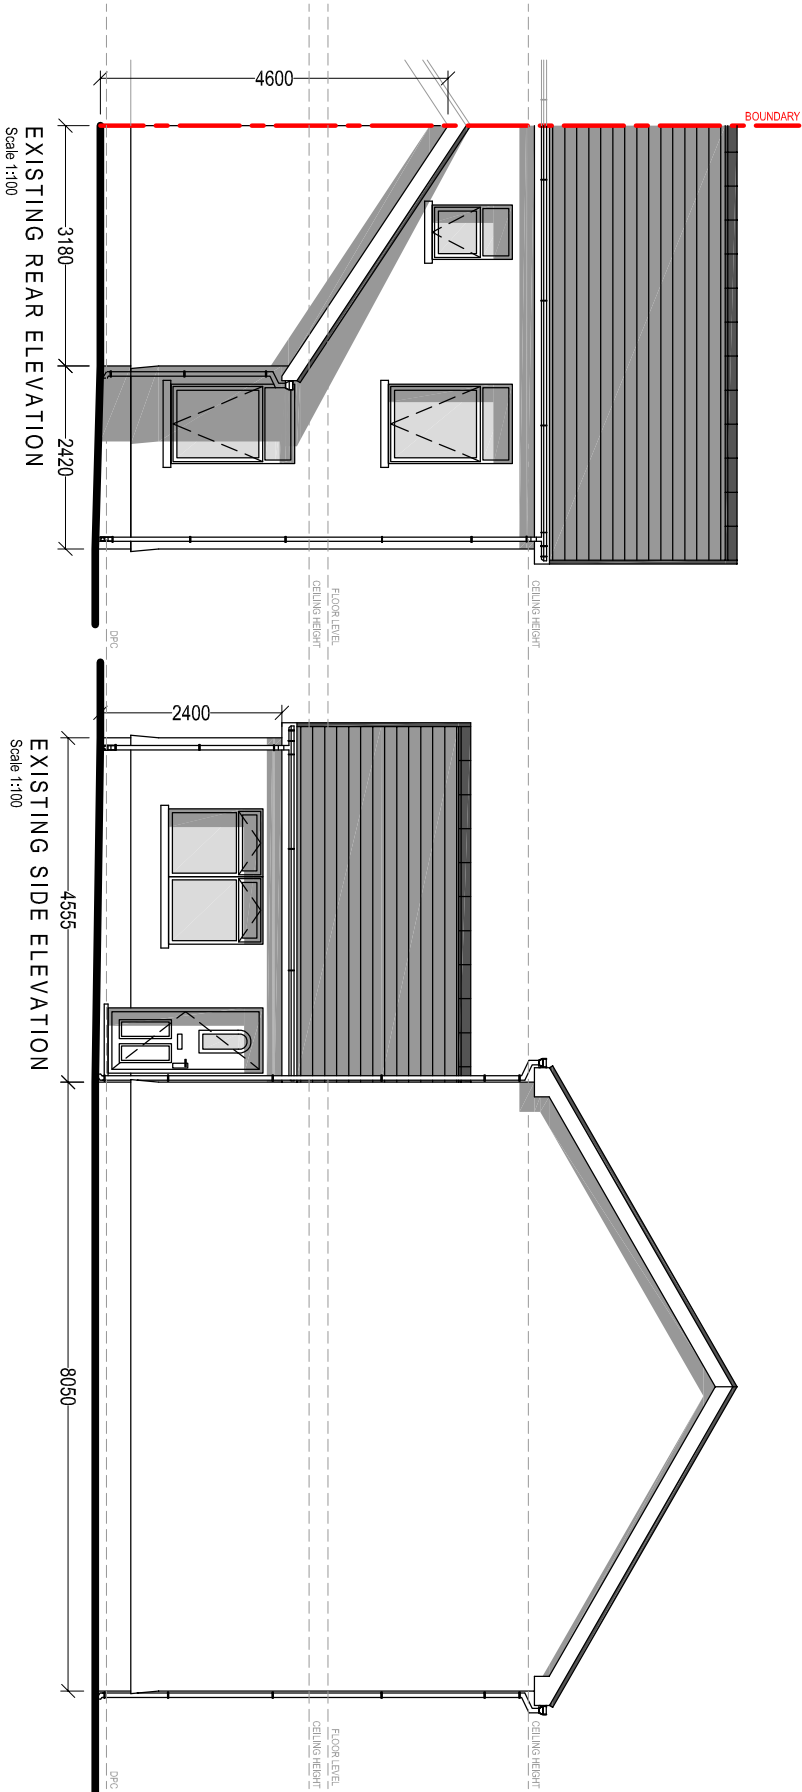

Client:

Mr. T. Mead & Miss. R. Jones
3 Woodmans Terrace,
Ystylafera

Project Title:

PROPOSED PART DOUBLE
PART SINGLE STOREY
REAR EXTENSION

General Notes:

1. Do not scale from this drawing. Take figured dimensions only.
2. Dimensions are in millimetres unless otherwise stated.

Drawing Issue:

PLANNING

Drawing Title:

EXISTING ELEVATIONS & FLOOR PLANS

Drawing No: CPD-003

Revision:

Date: 08-01-2025

Revised:

Scale(s): 1:100

Paper Size: A3



Cwm Planning & Design Ltd.
(Civil, Structural & Architectural)