


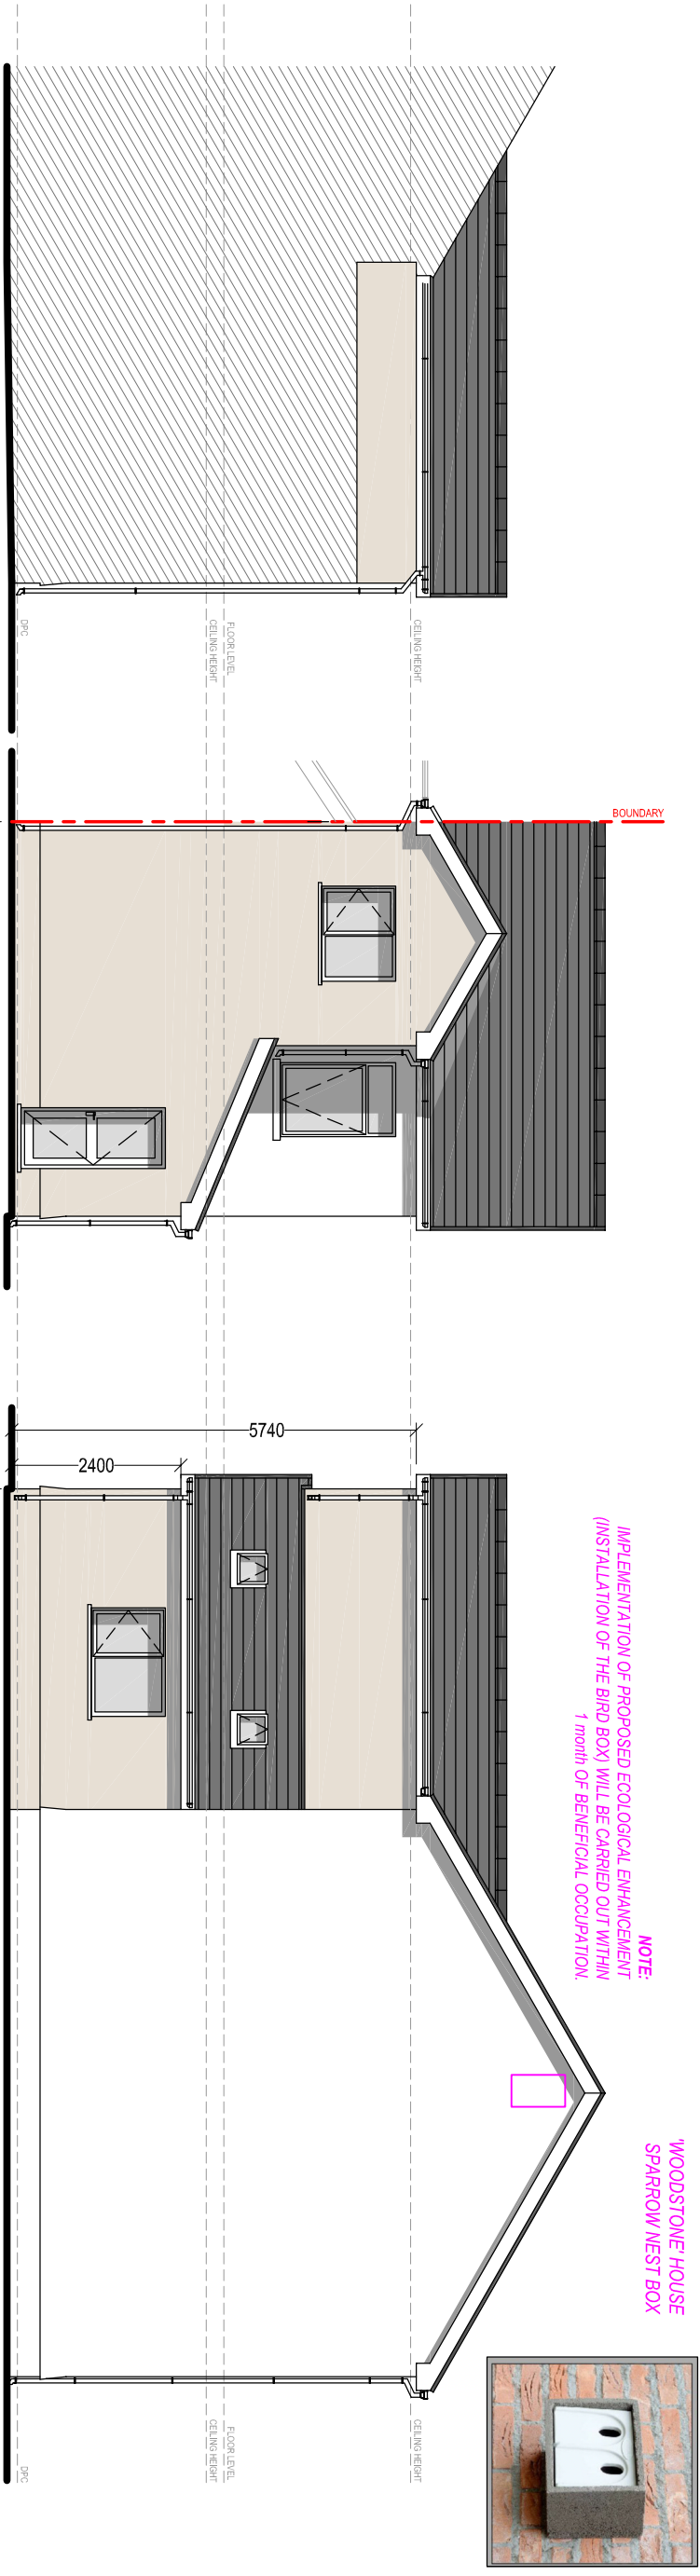

PROPOSED SIDE ELEVATION
Scale 1:100

PROPOSED REAR ELEVATION
Scale 1:100

PROPOSED SIDE ELEVATION
Scale 1:100

PROPOSED MATERIAL FINISHES:


Roof Covering:
PITCHED ROOF: Concrete tiles (to match existing)

Wall Covering:
Rendered Masonry (to match main dwelling)


Windows & Doors:
UPVC Double Glazed.
Colour: White

Weather boarding:
uPVC bulbosed
Colour: White

Rainwater goods:
Plastic, universal
Colour: White

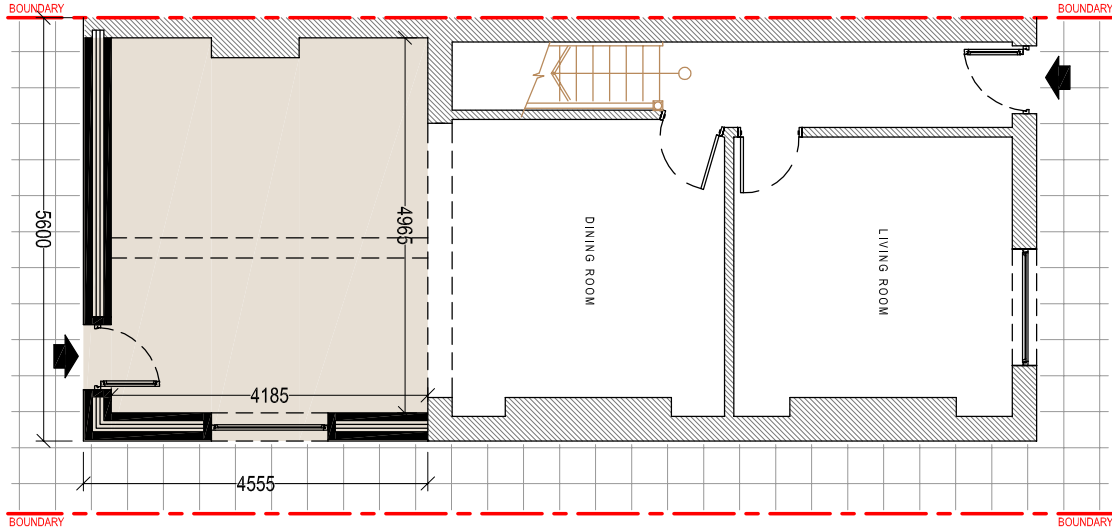

PROPOSED GROUND FLOOR PLAN
Scale 1:100

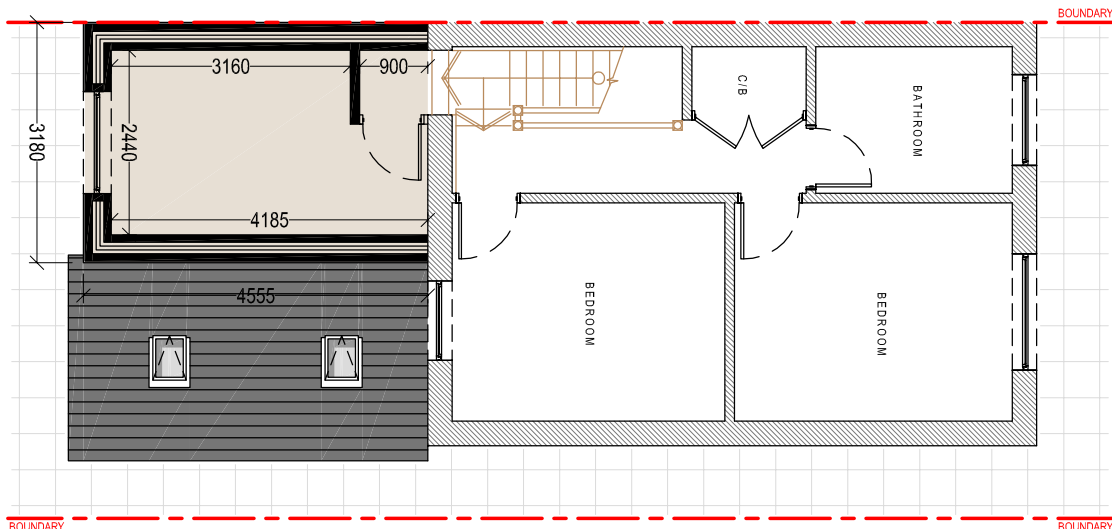

PROPOSED FIRST FLOOR PLAN
Scale 1:100

Client:

Mr. T. Mead & Miss. R. Jones
3 Woodmans Terrace,
Ystylafera

Project Title:

PROPOSED PART DOUBLE
PART SINGLE STOREY
REAR EXTENSION

General Notes:

1. Do not scale from this drawing. Take figures dimensions only.
2. Dimensions are in millimetres unless otherwise stated.

Drawing Issue:

PLANNING

Drawing Title:

PROPOSED ELEVATIONS & FLOOR PLANS

Drawing No:

CPD-004

Date:

08-01-2025

Scale(s):

1:100

Paper Size:

A3

Cwm Planning & Design Ltd.

(Civil, Structural & Architectural)