


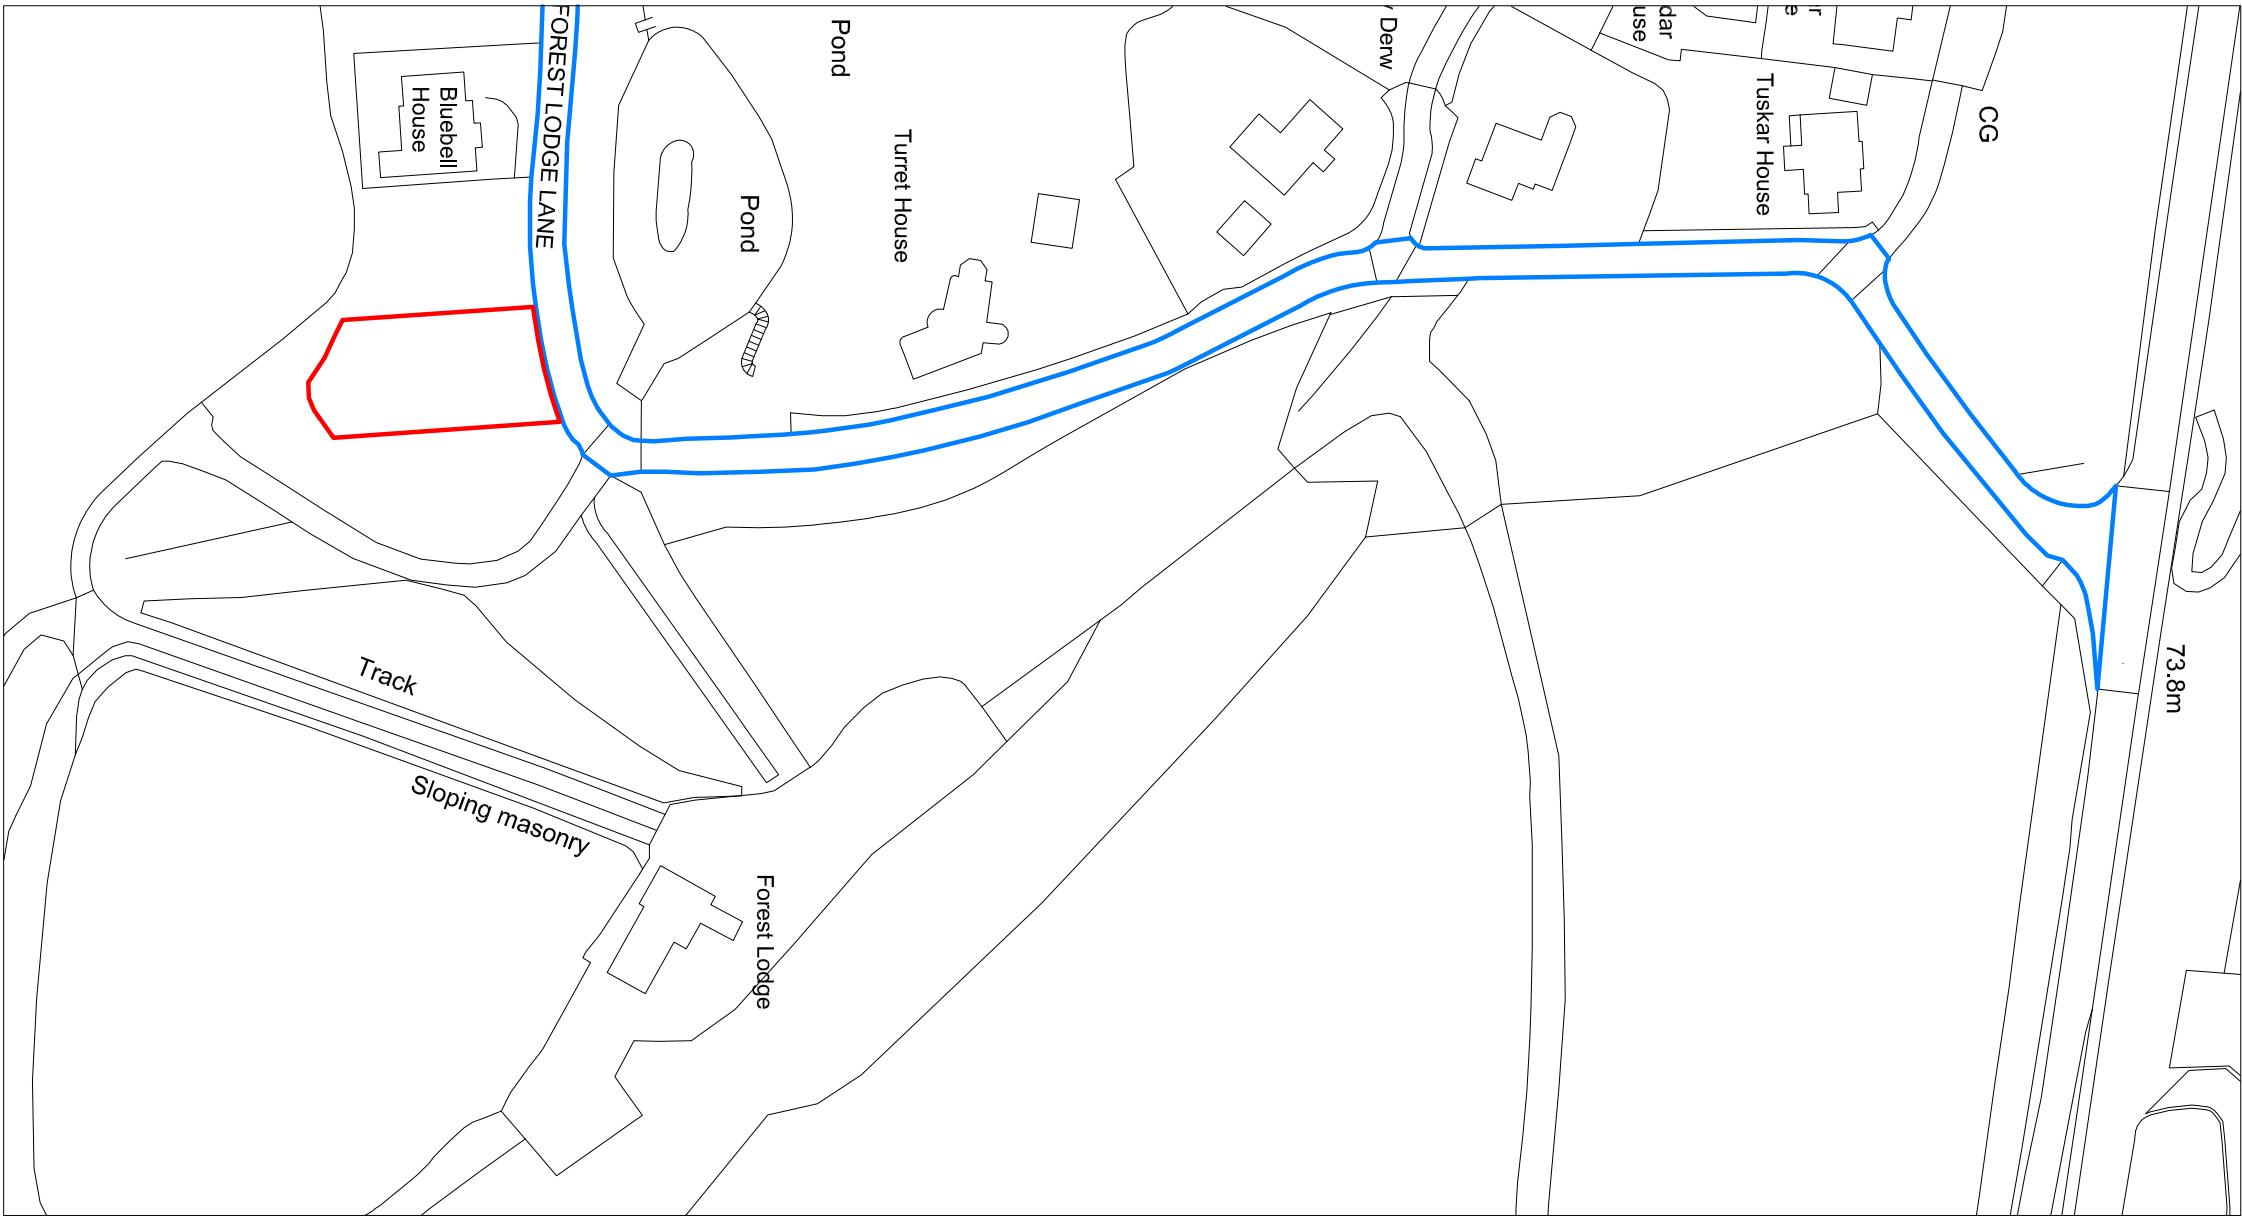


SITE LOCATION PLAN

Scale 1:1250@A2



PROPOSED BLOCK PLAN

Scale 1:500@A2

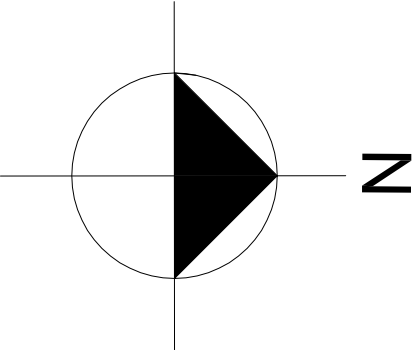

JOB: Plot 21 - nHouse 4+		CLIENT: Lestio Developments Limited	
ADDRESS: Forest Lodge Lane, Cwmraon Port Talbot			
TITLE: EXISTING SITE PLAN		DRWNo.	Rev
SYSTEM No: A-GH137-18	DATE: 30.11.2018	P01	B
JOB No: 1137-18	Checked by:		
SCALES: Varies	DRAWN BY: D.Hobbes		
REVISIONS DESCRIPTION:			
A - Red line amended and blue line added showing access over lane, 20.12.18 - DN			
B - Red line amended following planning comments, 04.10.19 - DN			



Thomas Perry Design Partnership
The Old Rectory, Coach House,
Swansea, SA2 9BX
t: 01792 280755
e: design@thomasperry.co.uk
w: www.thomasperry.co.uk

ALL DIMENSIONS TO BE CHECKED ON SITE. Contractor to check and verify all building and site dimensions. The contractor is to comply with all relevant Building Regulations and other specifications stated on this drawing or not. The drawing must be read and checked against any other specifications drawing provided.

© COPYRIGHT THOMAS PERRY DESIGN PARTNERSHIP