



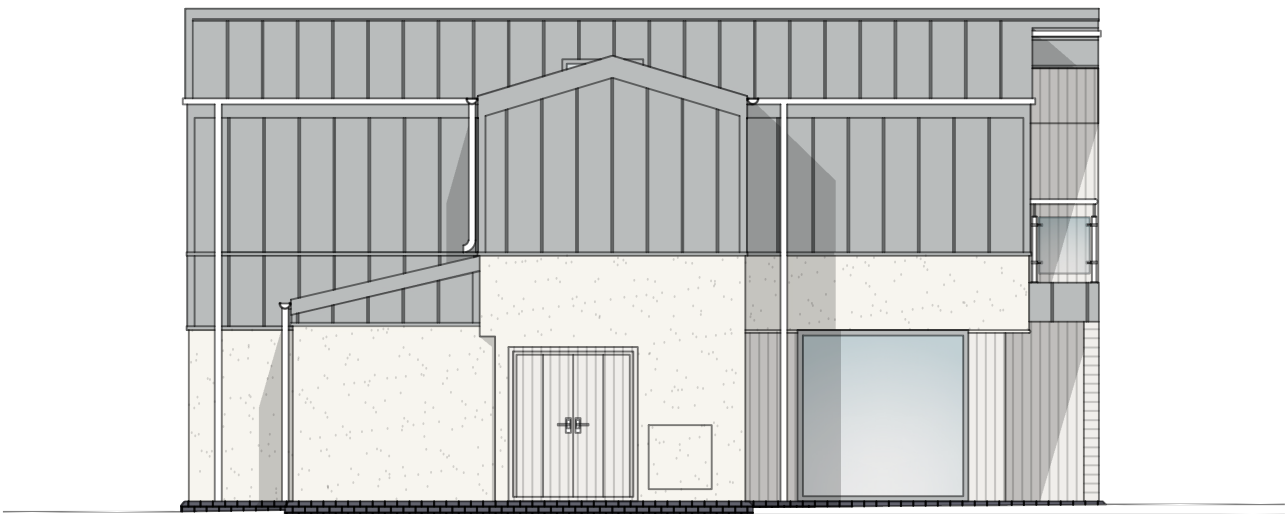


SOUTH/REAR ELEVATION



WEST/SIDE ELEVATION

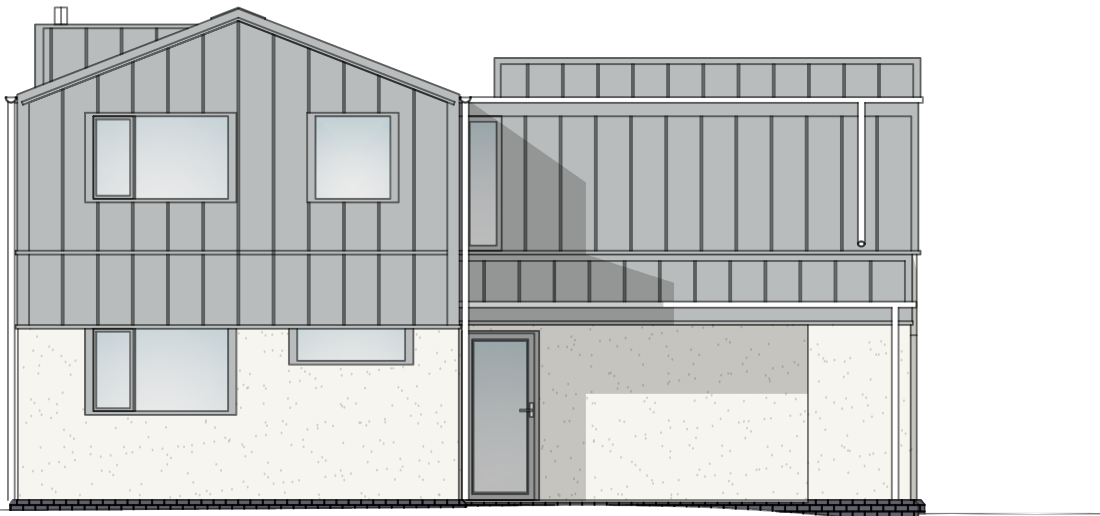


NORTH/FRONT ELEVATION

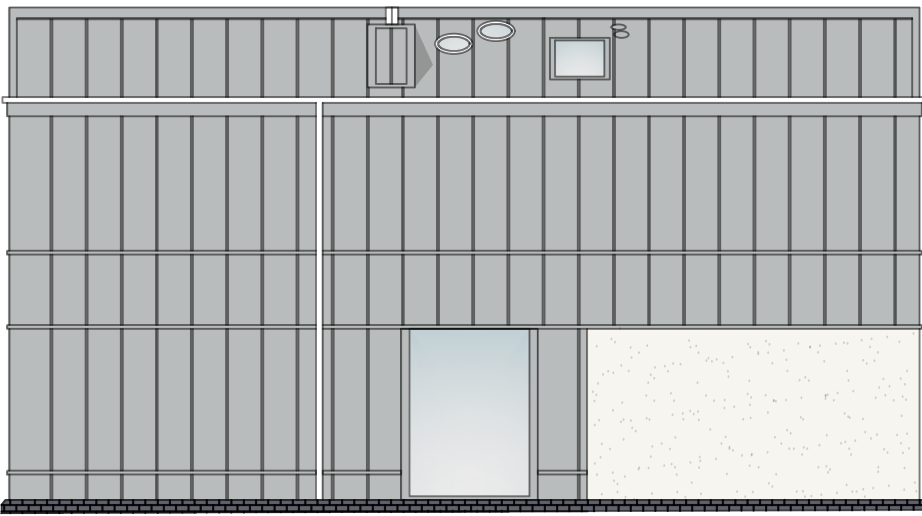

EAST/SIDE ELEVATION

MATERIALS KEY

	Anthracite RAL7016 Catnic SSR2 Cladding
	Silicone Render - Cream
	Light Wood Cladding

 

SCALE 1:100

Phoenix Sustainable Investments
Larkfleet House
Southfields Business Park
Falcon Way
Bourne
Lincolnshire PE10 0FF



Revisions:	
P01	26.01.25 Roof lights/chimney pot/windows added in line with original application.

Project + Client :
nHOUSE4+
PLOT 21
PORT TALBOT
WALES

Drawing Title :
NMA ELEVATIONS

Job Number : 24-PT	
Drawing No : 24-PT-01-01	Scale(s) : 1:100 @ A3
Drawn By : ar	Date : 14.01.25

