




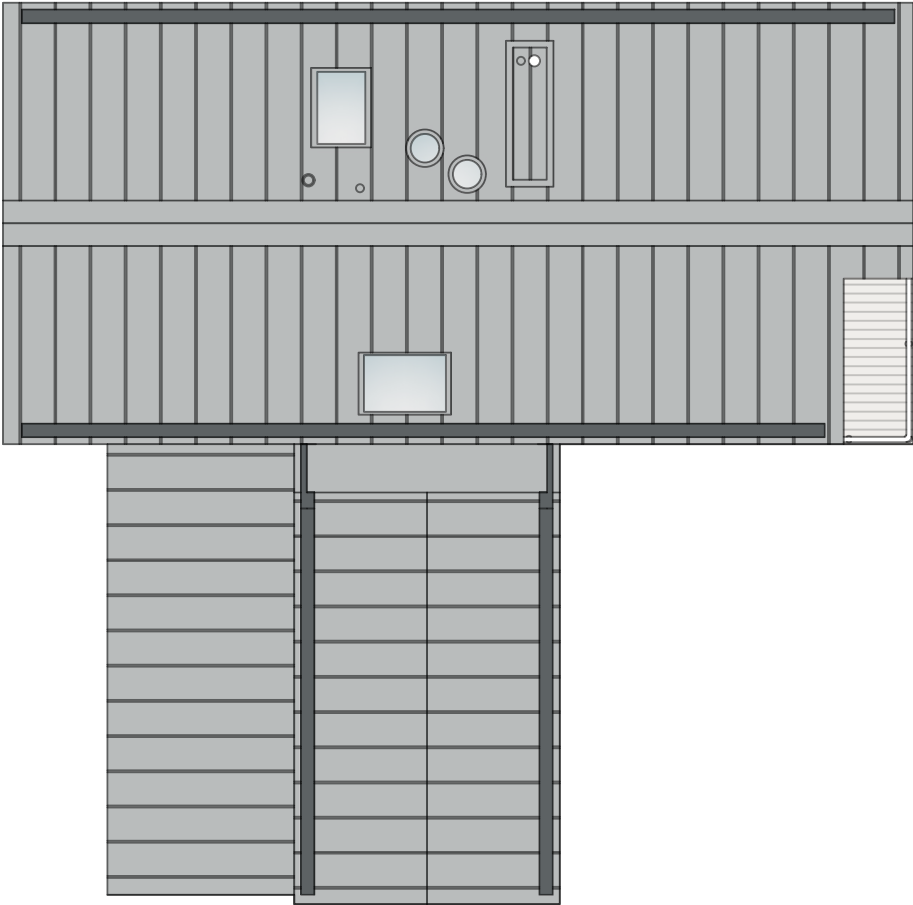


ROOF PLAN

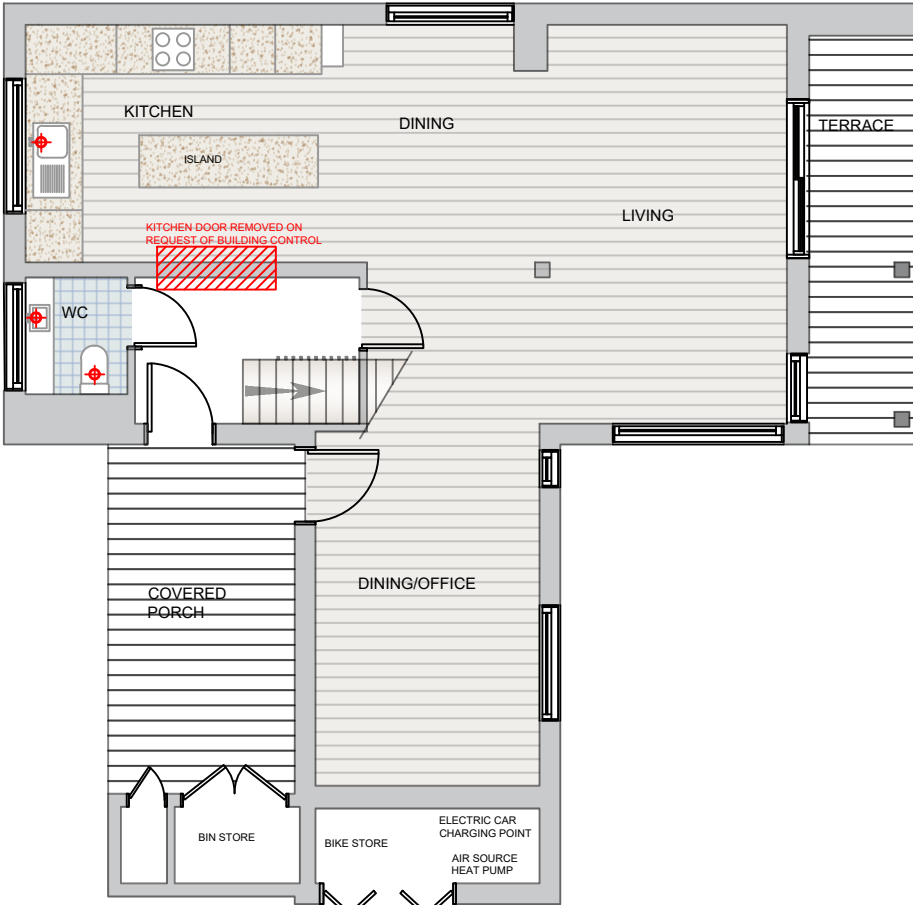


GROUND FLOOR PLAN

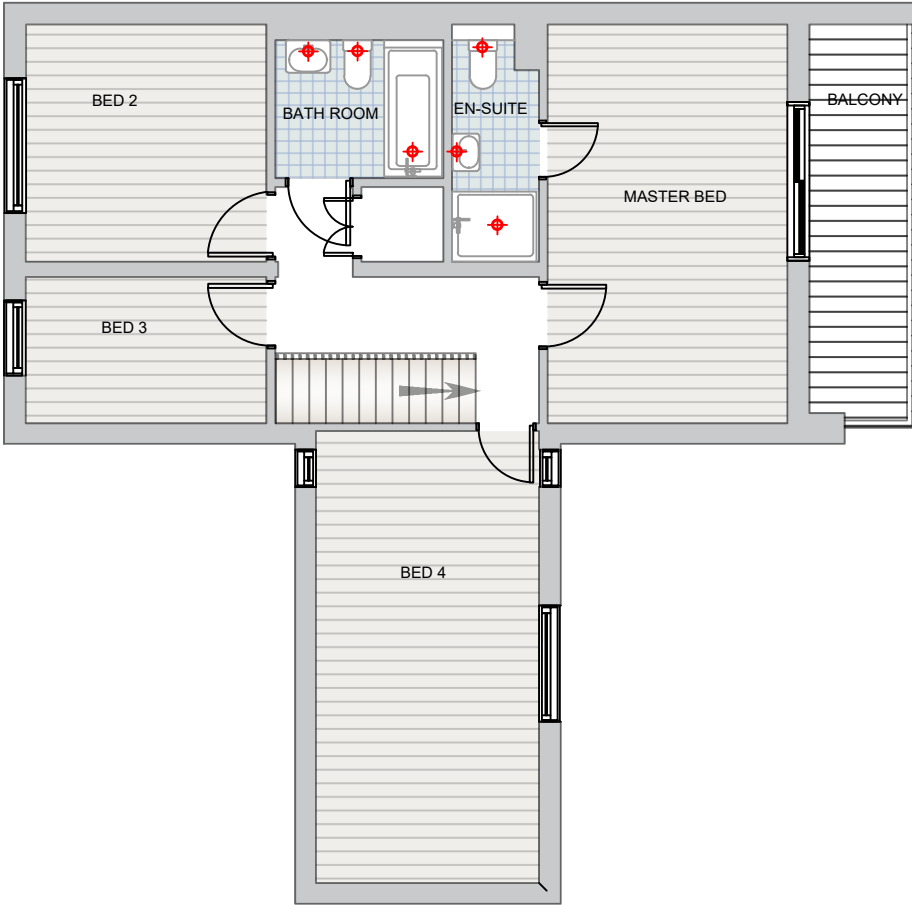

FIRST FLOOR PLAN

 

SCALE 1:100

 

Phoenix Sustainable Investments
Larkfleet House
Southfields Business Park
Falcon Way
Bourne
Lincolnshire PE10 0FF



Project + Client :
**nHOUSE4+
PLOT 21
PORT TALBOT
WALES**

Drawing Title :
NMA PLANS

Job Number :
24-PT
Drawing No :
24-PT-05
Drawn By :
ar

Scale(s) :
1:100 @ A3
Date :
14.01.25

