
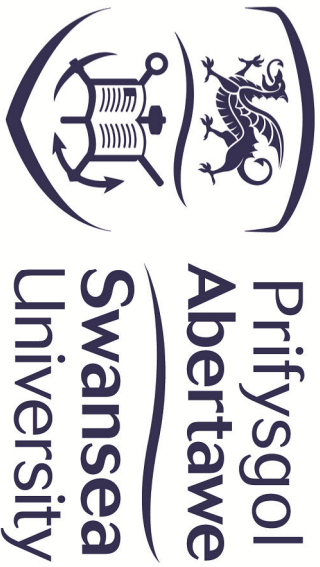
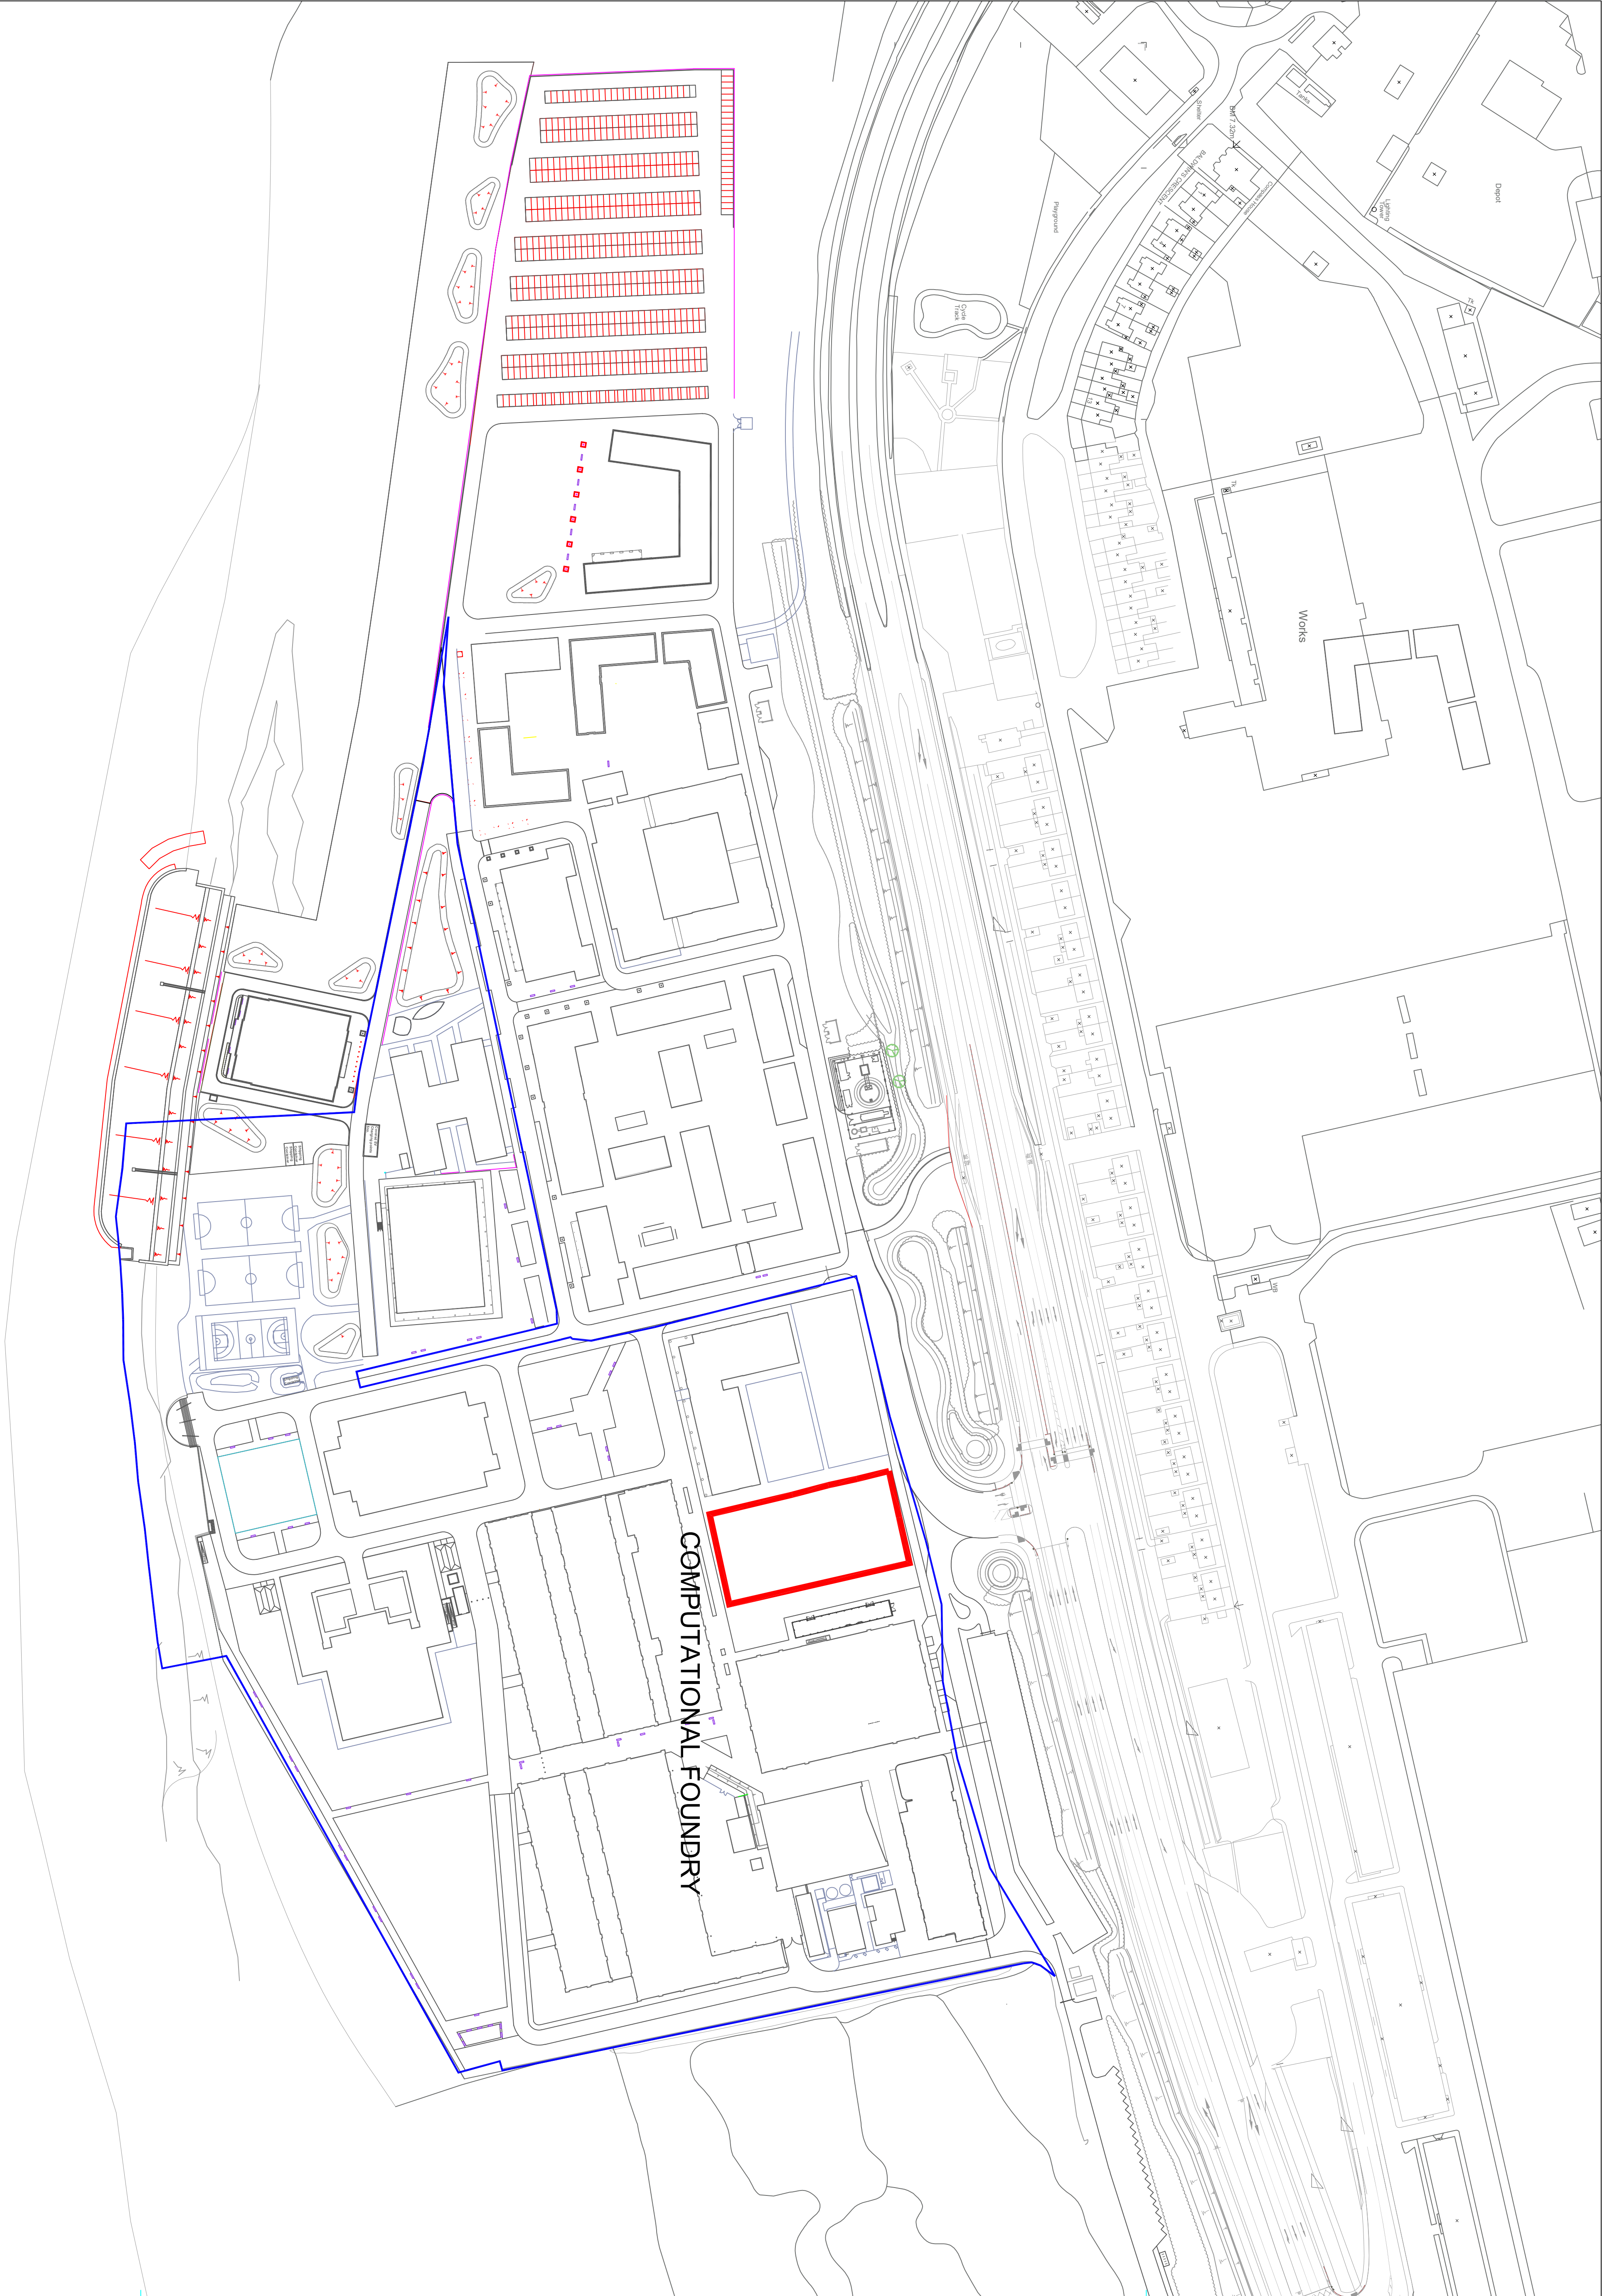


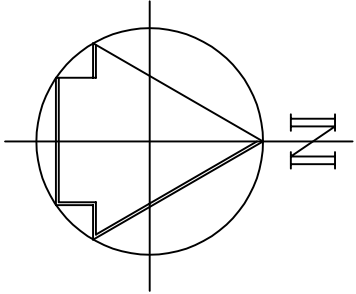

Estates Services Department, Singleton Park, Swansea, SA2 8PP
Adrian Gwasanalltau, Ysleddu, Parc Singleton, Abertawe, SA2 8PP
Tel: +44 (0) 1792 286240 Fax: +44 (0) 1792 513476
Email: +44 (0) 1792 286240 Fax: +44 (0) 1792 513476

Project: PROPOSED VODAFONE 5G MAST
INSTALLATIONS

Title: BAY CAMPUS
SITE PLAN

PLANNING

Scale:	Drawn:	Checked:	Rev:
1:1250@A1	PH		
Date:	Size:	Drawing No.	
17-06-24	A1	28030_002	