


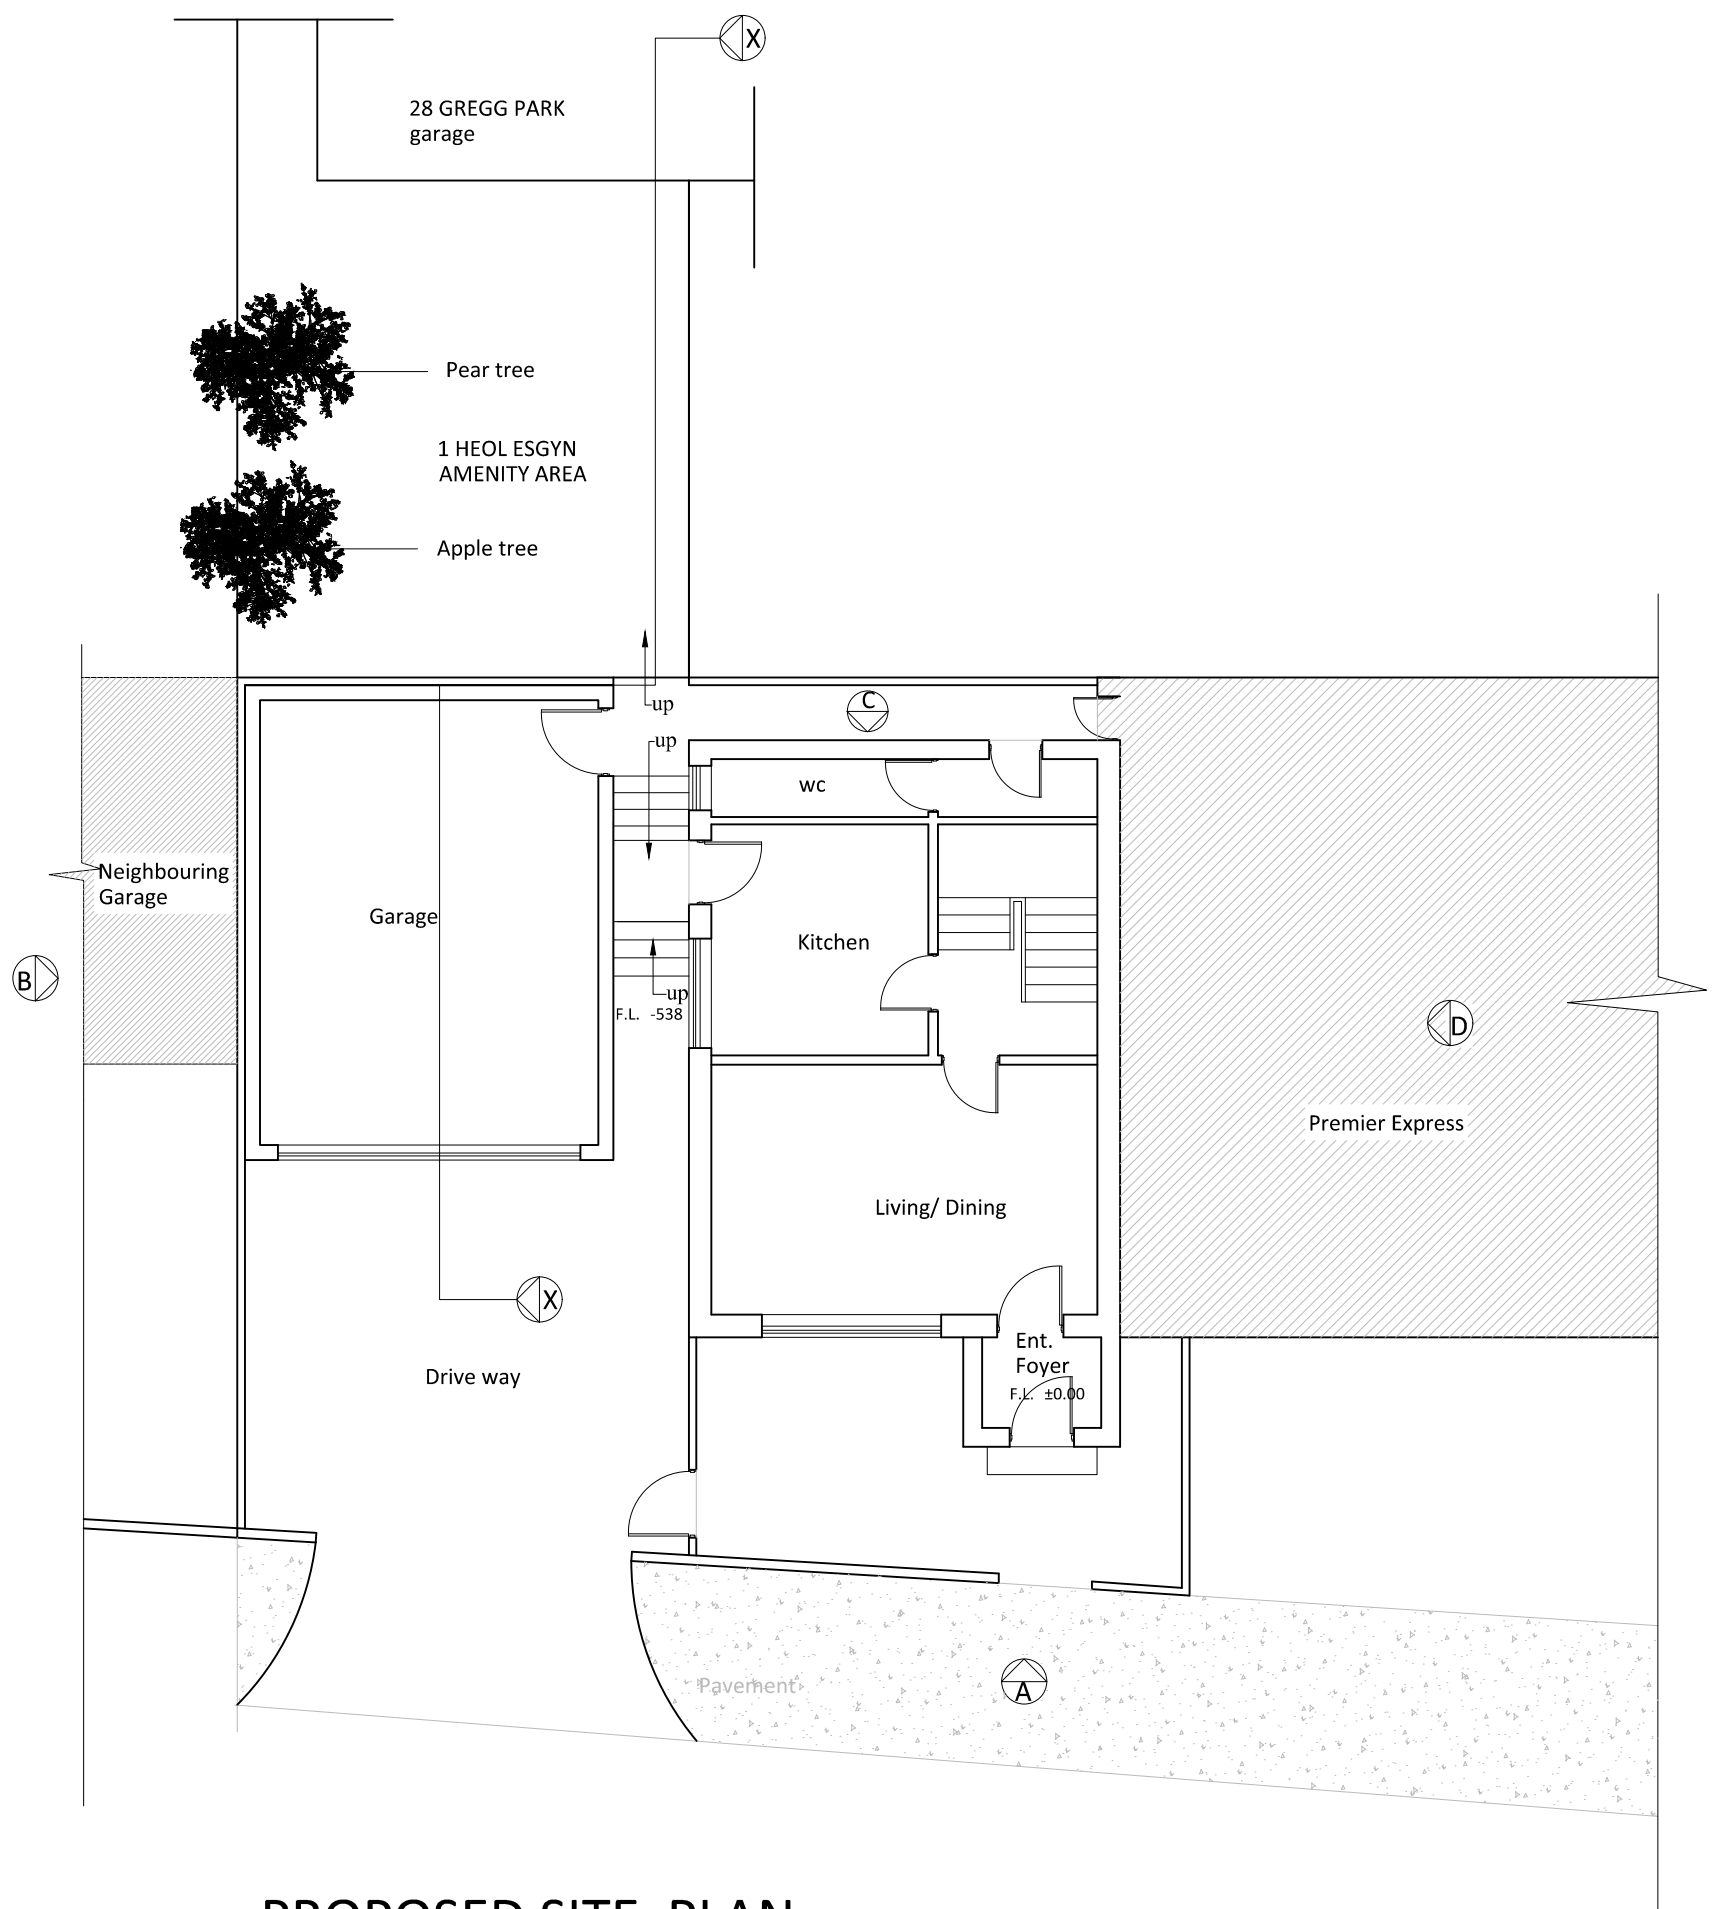

PROPOSED SITE PLAN

© This drawing is copyright. Do not scale. Contractor to check all dimensions on site and to report any discrepancies directly to the SO.			 SK DESIGNS 588, Clewvont Way, Lakeside, Cardiff, CF23 4DB Tel: 029 20 761 950 Fax: 029 20 761 950 Email: info@skdesigns.org.uk
Date: JAN 2025			
Project: 1A HEOL ESGYN NEATH SA10 7LL			
Client:			
Description: PROPOSED PLAN			
	Job No:	Scale: 1:100 ON A3	
	Dwg No: 201 R1	Drawn By: NZ	