



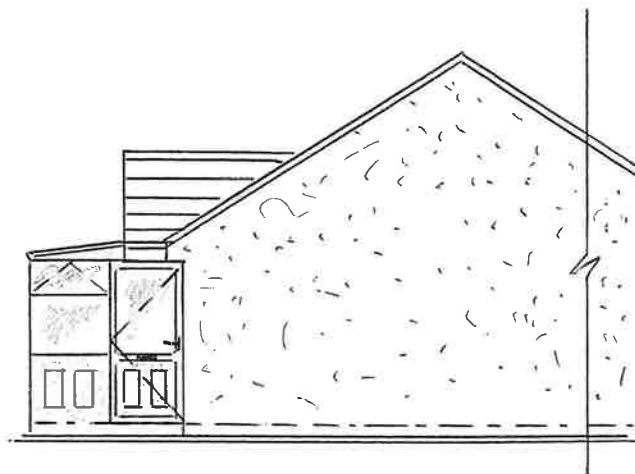


PART SIDE ELEVATIONS PROPOSED




FRONT ELEVATIONS PROPOSED

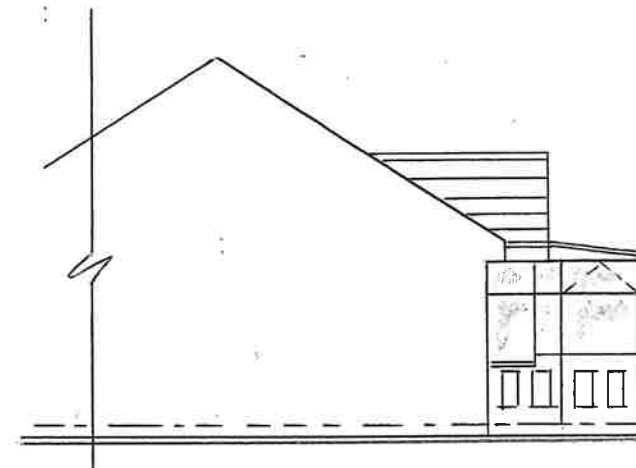

PART SIDE ELEVATIONS PROPOSED

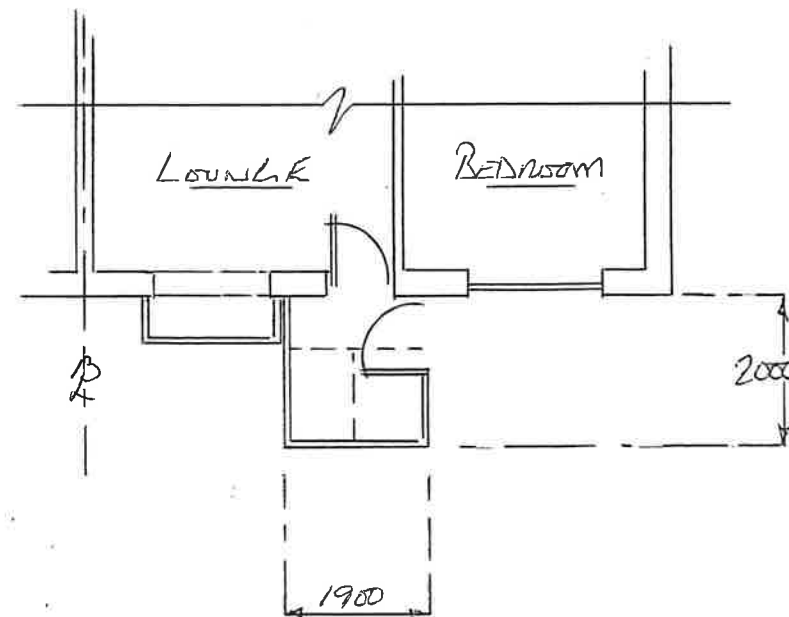

PROPOSED FLOOR PLAN

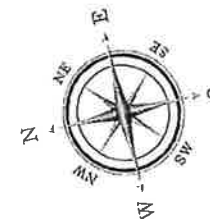

NOTES

EXTERNAL MATERIALS

BASE WALLS: GREY BRICKS
UNDER D.P.C

FRAMES: ROSEWOOD UPVC

GLAZING: CLEAR TIGHT
GLASS AND ROSEWOOD
PANELS TO BOTTOM

ROOF BARS: ROSEWOOD UPVC

ROOF GLAZING: ULTIMA
ELEMENT BLUE GLASS



DUNRAVEN

Windows - Doors - Conservatories

St Davids House, Heol Mostyn, Village Farm Ind. Est
Pyle, Bridgend. CF33 6BJ

T: 01656 743 572 / 745 035 F: 01656 745 918

Client

MIL & MRS DAVIES

Job Title

PROPOSED STORM PORCH
FOR: - 15 HOLWELLYN CWM
CWMBONS
CIWAUN-CAE GURWEN
SA18 1RS

Drawing Title

ERECT AN STORM
PORCH TO THE
FRONT ELEVATION

0 1m 2m 3m 4m 5m
Scale 1:100

Date 26-01-2025 Drawn by D THOMAS

2 of 2

Drg No. 141211 Rev.