

NOTES

EXTERNAL MATERIALS

BASE WALLS: GREY BRICKS
UNDER D.P.C.
FRAMES: ROSEWOOD UP
GLAZING: CLEAR TIGHT
GLASS AND ROSEWOOD
PANELS TO BOTTOM
ROOF BARS: ROSEWOOD UP
ROOF GLAZING: ULTIMA
ELEMENT BLUE GLASS



DUNRAVEN

Windows - Doors - Conservatories

St Davids House, Heol Mostyn, Village Farm Ind. Est
Pyle, Bridgend. CF33 6BJ

T: 01656 743 572 / 745 035 F: 01656 745 918

Client

MR & MRS DAVIES

Job Title

PROPOSED STORM PORCH
FOR:- 15 HOLWELLY-7-CWM
CWMELONS
GWAUN-CAE GURWEN
SAIB IRS

Drawing Title

ERECT AN STORM
PORCH TO THE
FRONT ELEVATION


0 1m 2m 3m 4m 5m

Scale 1:100

Date 26-01-2025 Drawn by D THOMAS

1 of 2


Drg No. 141211 Rev.

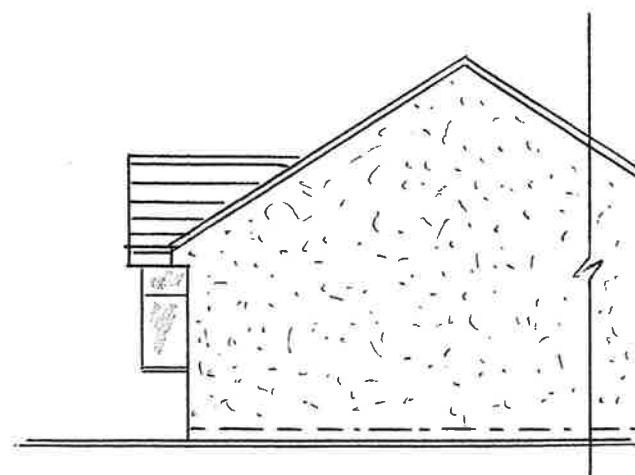


PART SIDE ELEVATIONS EXISTING



FRONT ELEVATIONS EXISTING

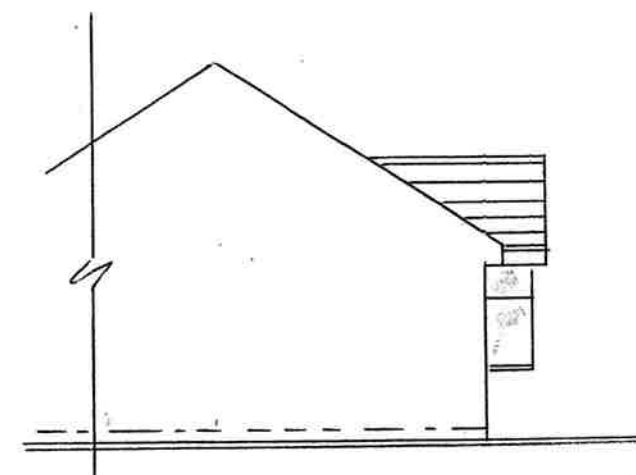

PART SIDE ELEVATIONS EXISTING

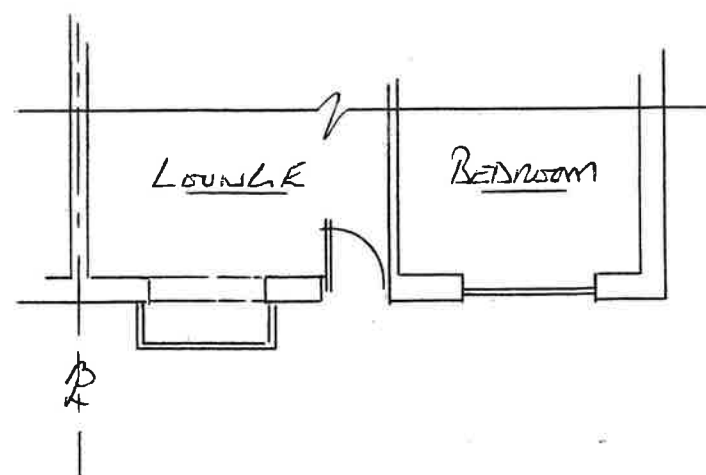

EXISTING FLOOR PLAN

