



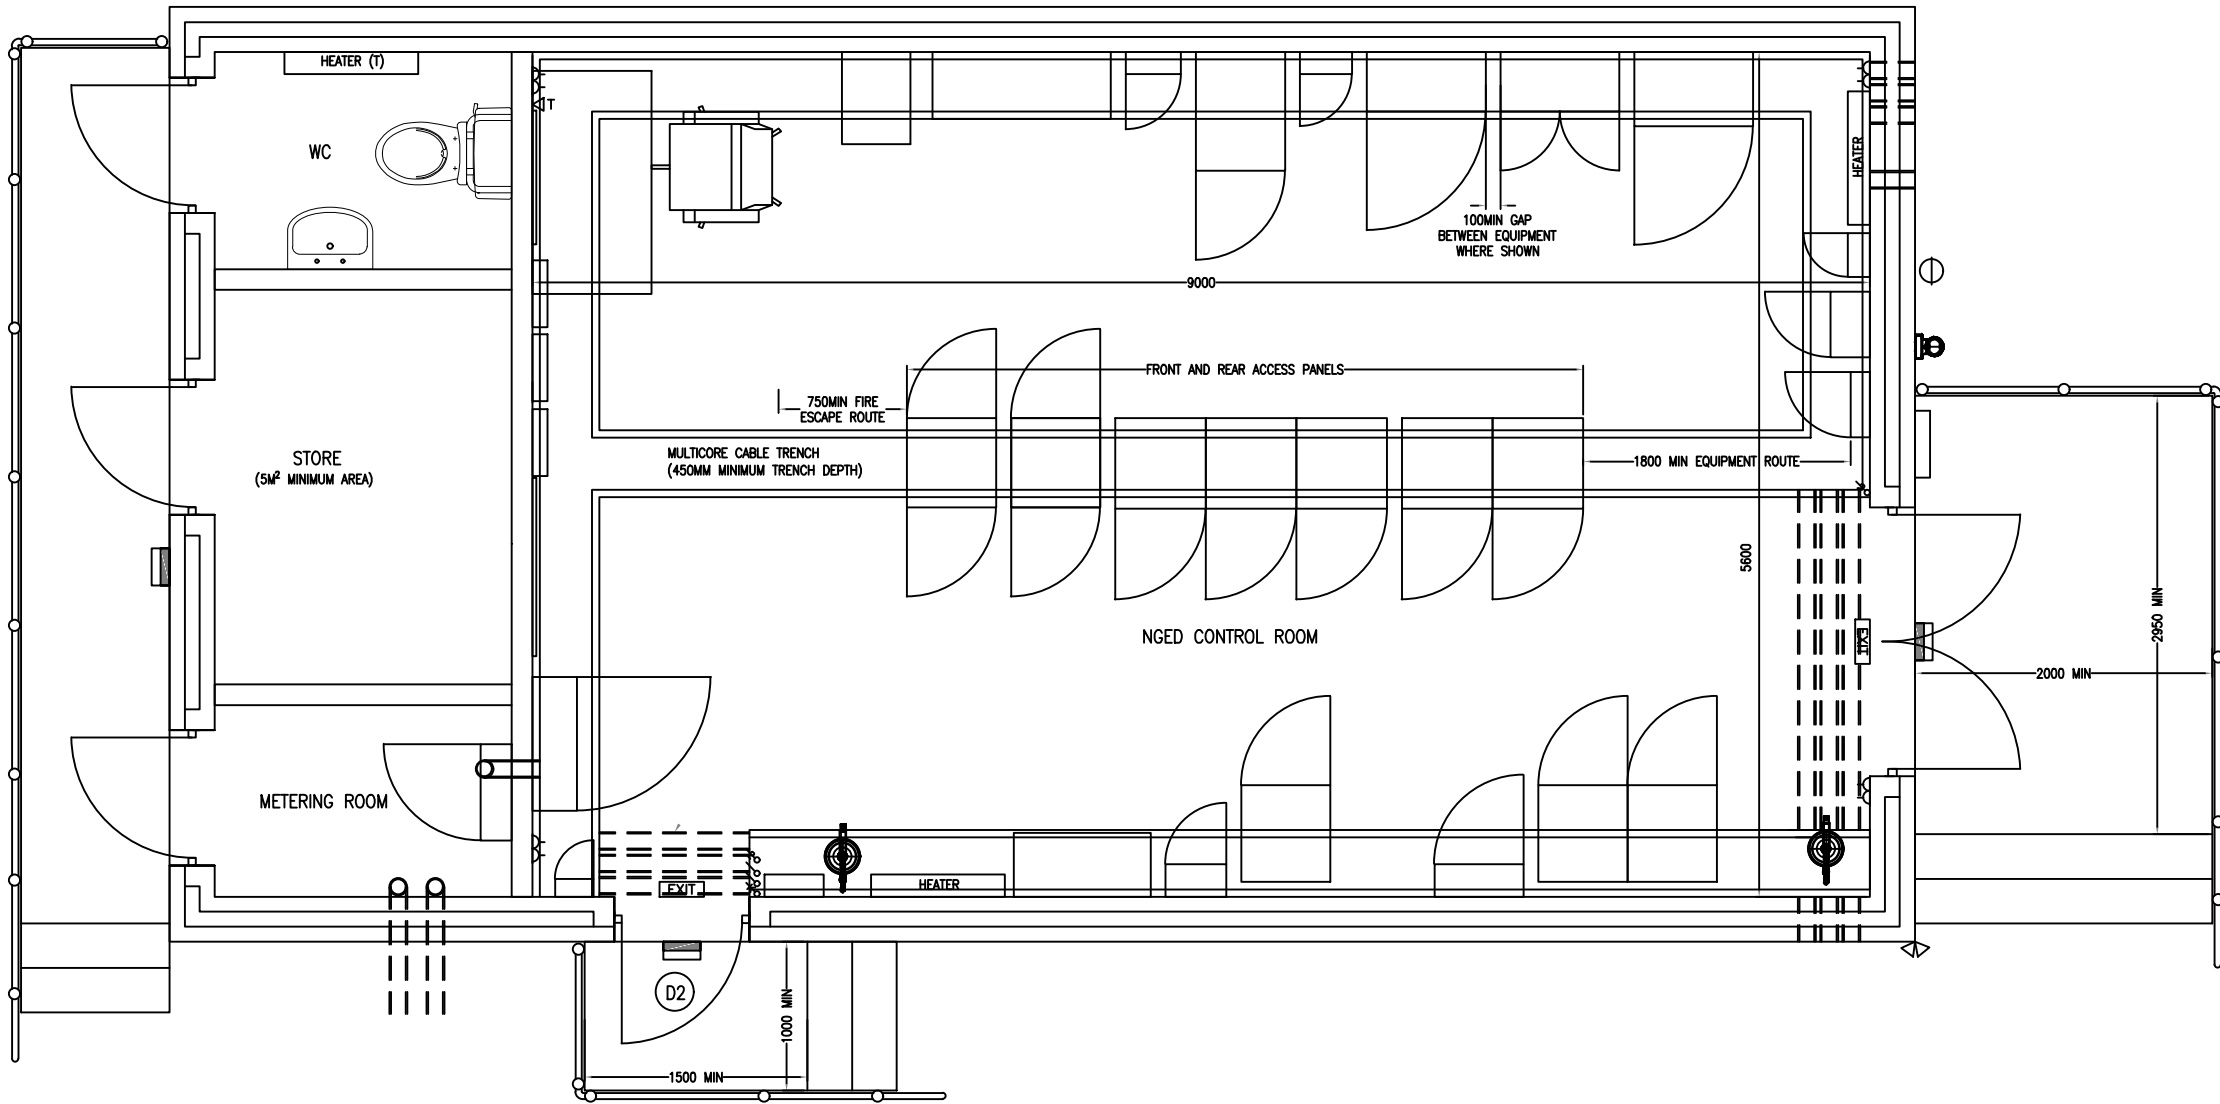

Floor plan 1:50



Roof plan 1:50

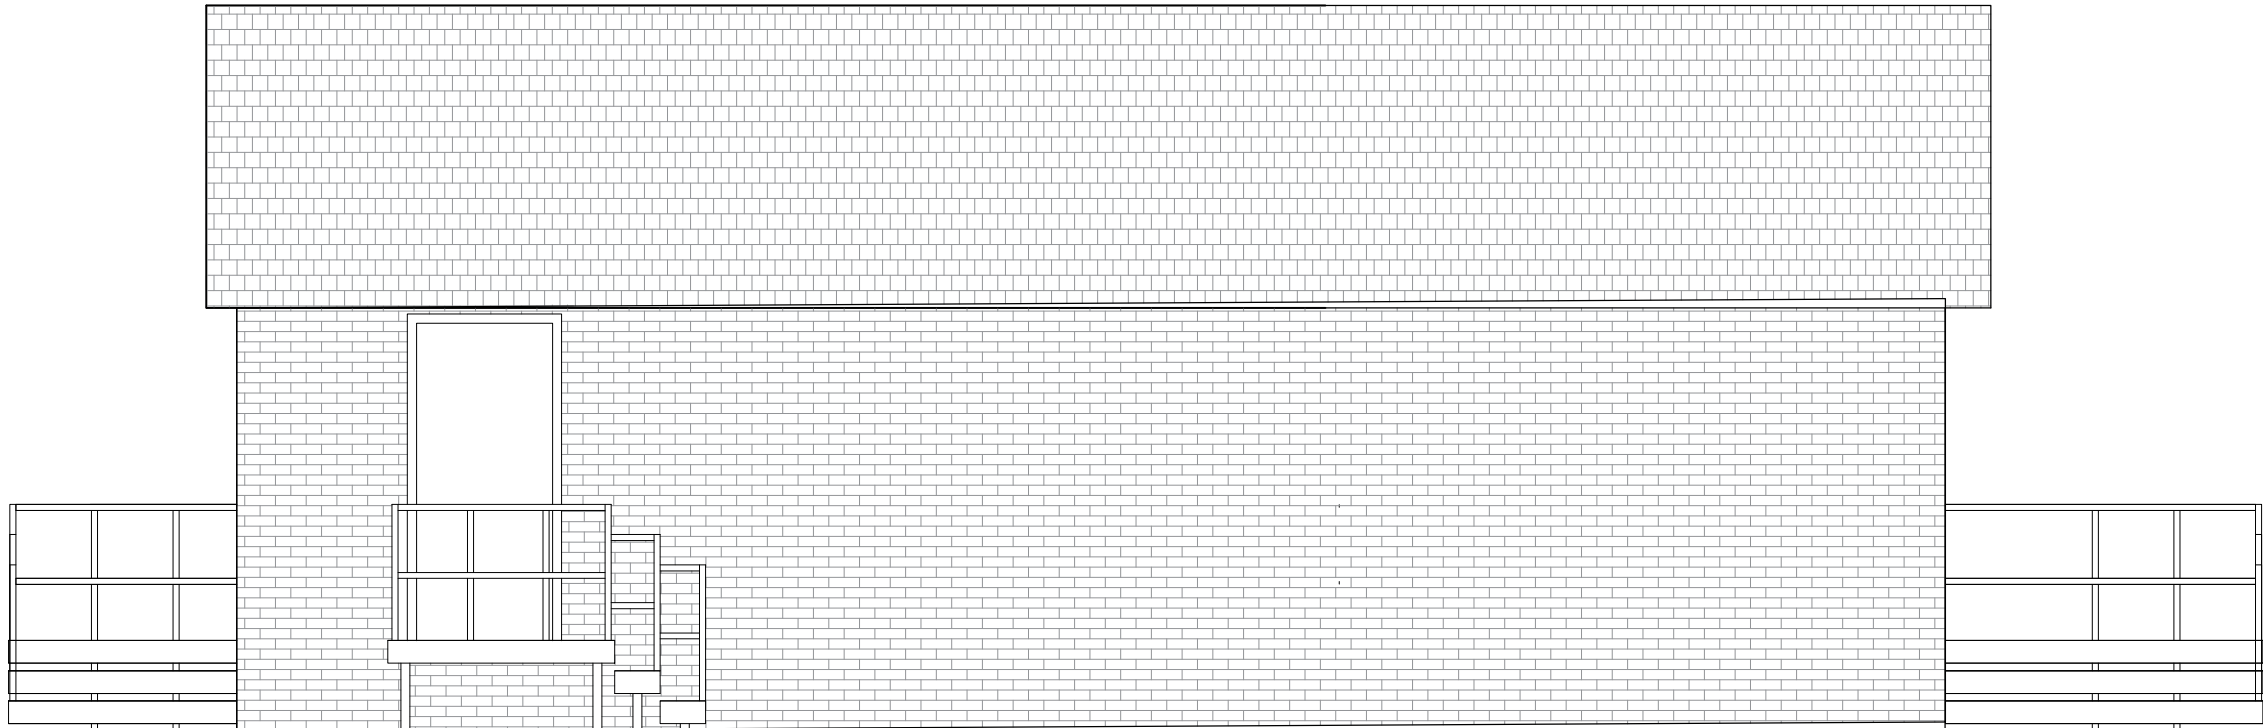


Elevation 2 1:50



Elevation 1 1:50



Elevation 3 1:50

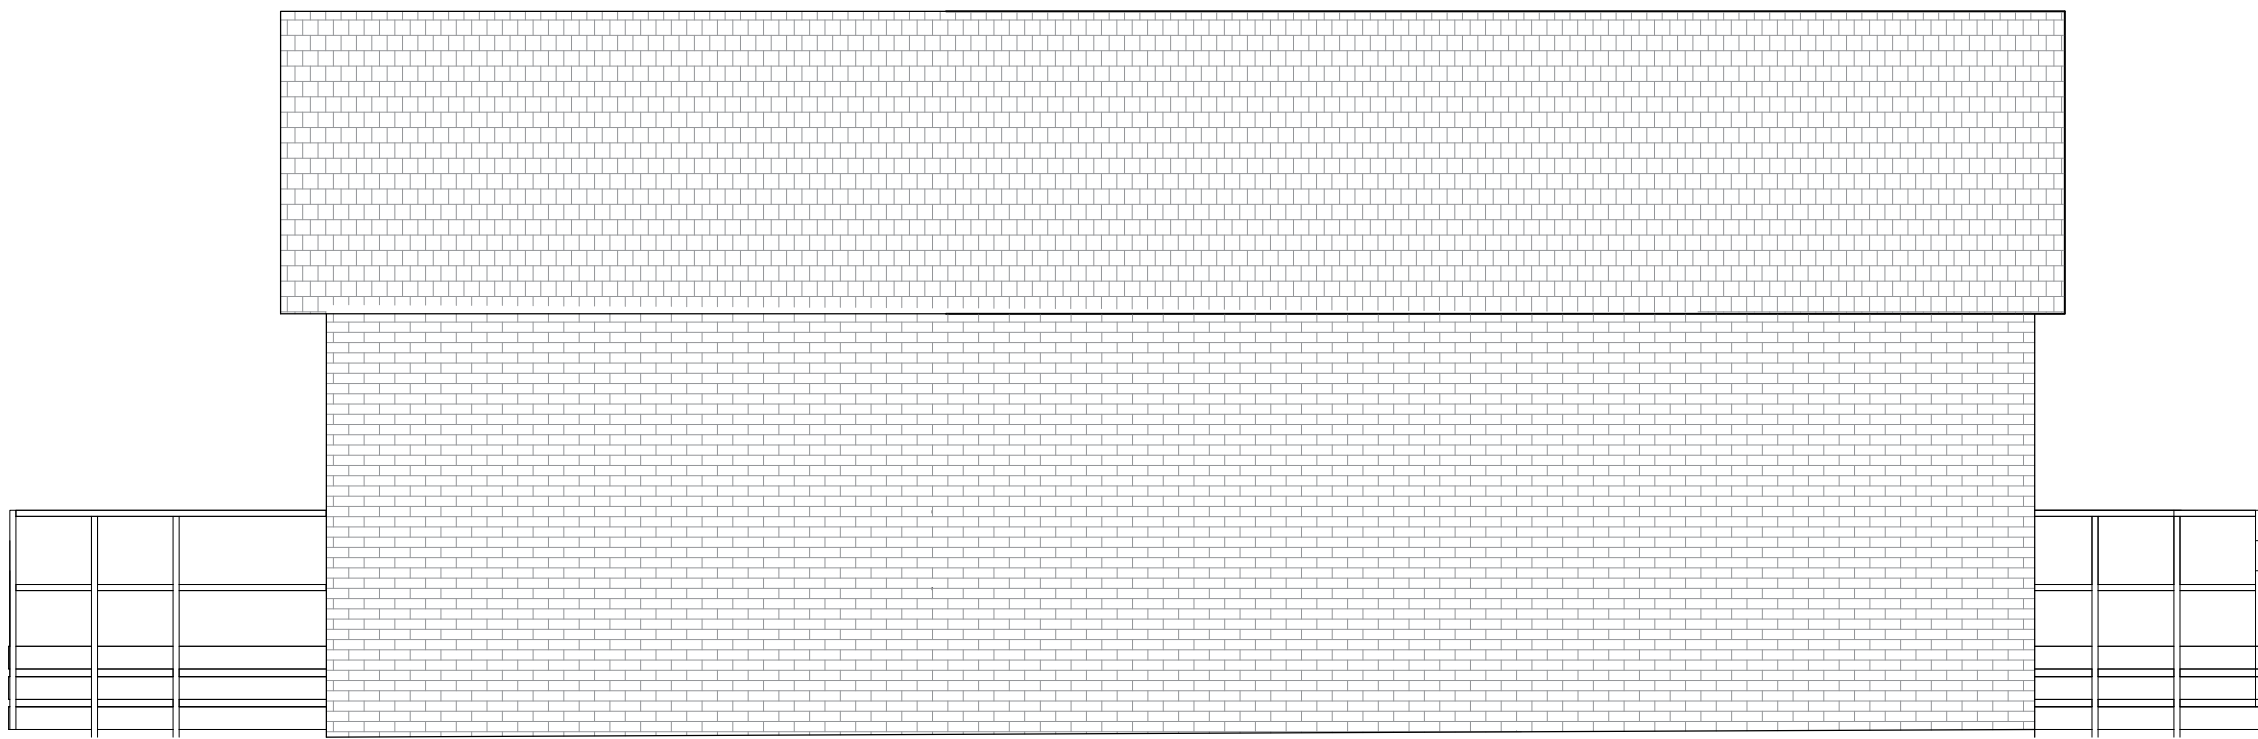

Elevation 4 1:50

NOTE:

Control Room to be faced with Marble  
Grey Concrete Facing Brick or similar  
approved

Control Room to be roofed with Concrete  
Roof tile in Dark Grey or similar approved

Powder coated Steel door in Light Grey or  
similar approved

Galvanised Steel Handrail or similar  
approved

Galvanised Steel Insulated platform or  
similar approved

PROJECT TITLE:

Aldustria Baglan Site - SA11 2HZ  
30.6MW / 65.207MWh BESS Project  
With 132kV Grid Connection

|     |          |                    |                  |
|-----|----------|--------------------|------------------|
| P1  | 29.01.25 | Issue for Planning | JK / KB          |
| REV | DATE     | COMMENTS           | AUTHOR / CHECKED |

PROJECT TITLE  
Aldustria Baglan Site

DETAIL  
Control Room

DRAWING NUMBER  
(PROJECT-ORGANISATION-ZONE-LEVEL-TYPE-ROLE-NUMBER)  
24142BAG-LHC-00-00-DR-AR-0004

| STATUS   | STATUS DESCRIPTION |                                |
|---|--------------------|--------------------------------|
| D0   | FOR PLANNING       |                                |
| REVISION   | DATE               | SCALE                          |
| P1   | 19/12/24           | 1:50 @ A1                      |
| CONTRACTORS MUST CHECK ALL DIMENSIONS ON SITE - ONLY FIGURED DIMENSIONS ARE TO BE WORKED FROM - DISCREPANCIES MUST BE REPORTED TO THE ARCHITECT BEFORE PROCEEDING<br>© THIS DRAWING IS COPYRIGHT |                    | LHC PROJECT NUMBER<br>24142BAG |