



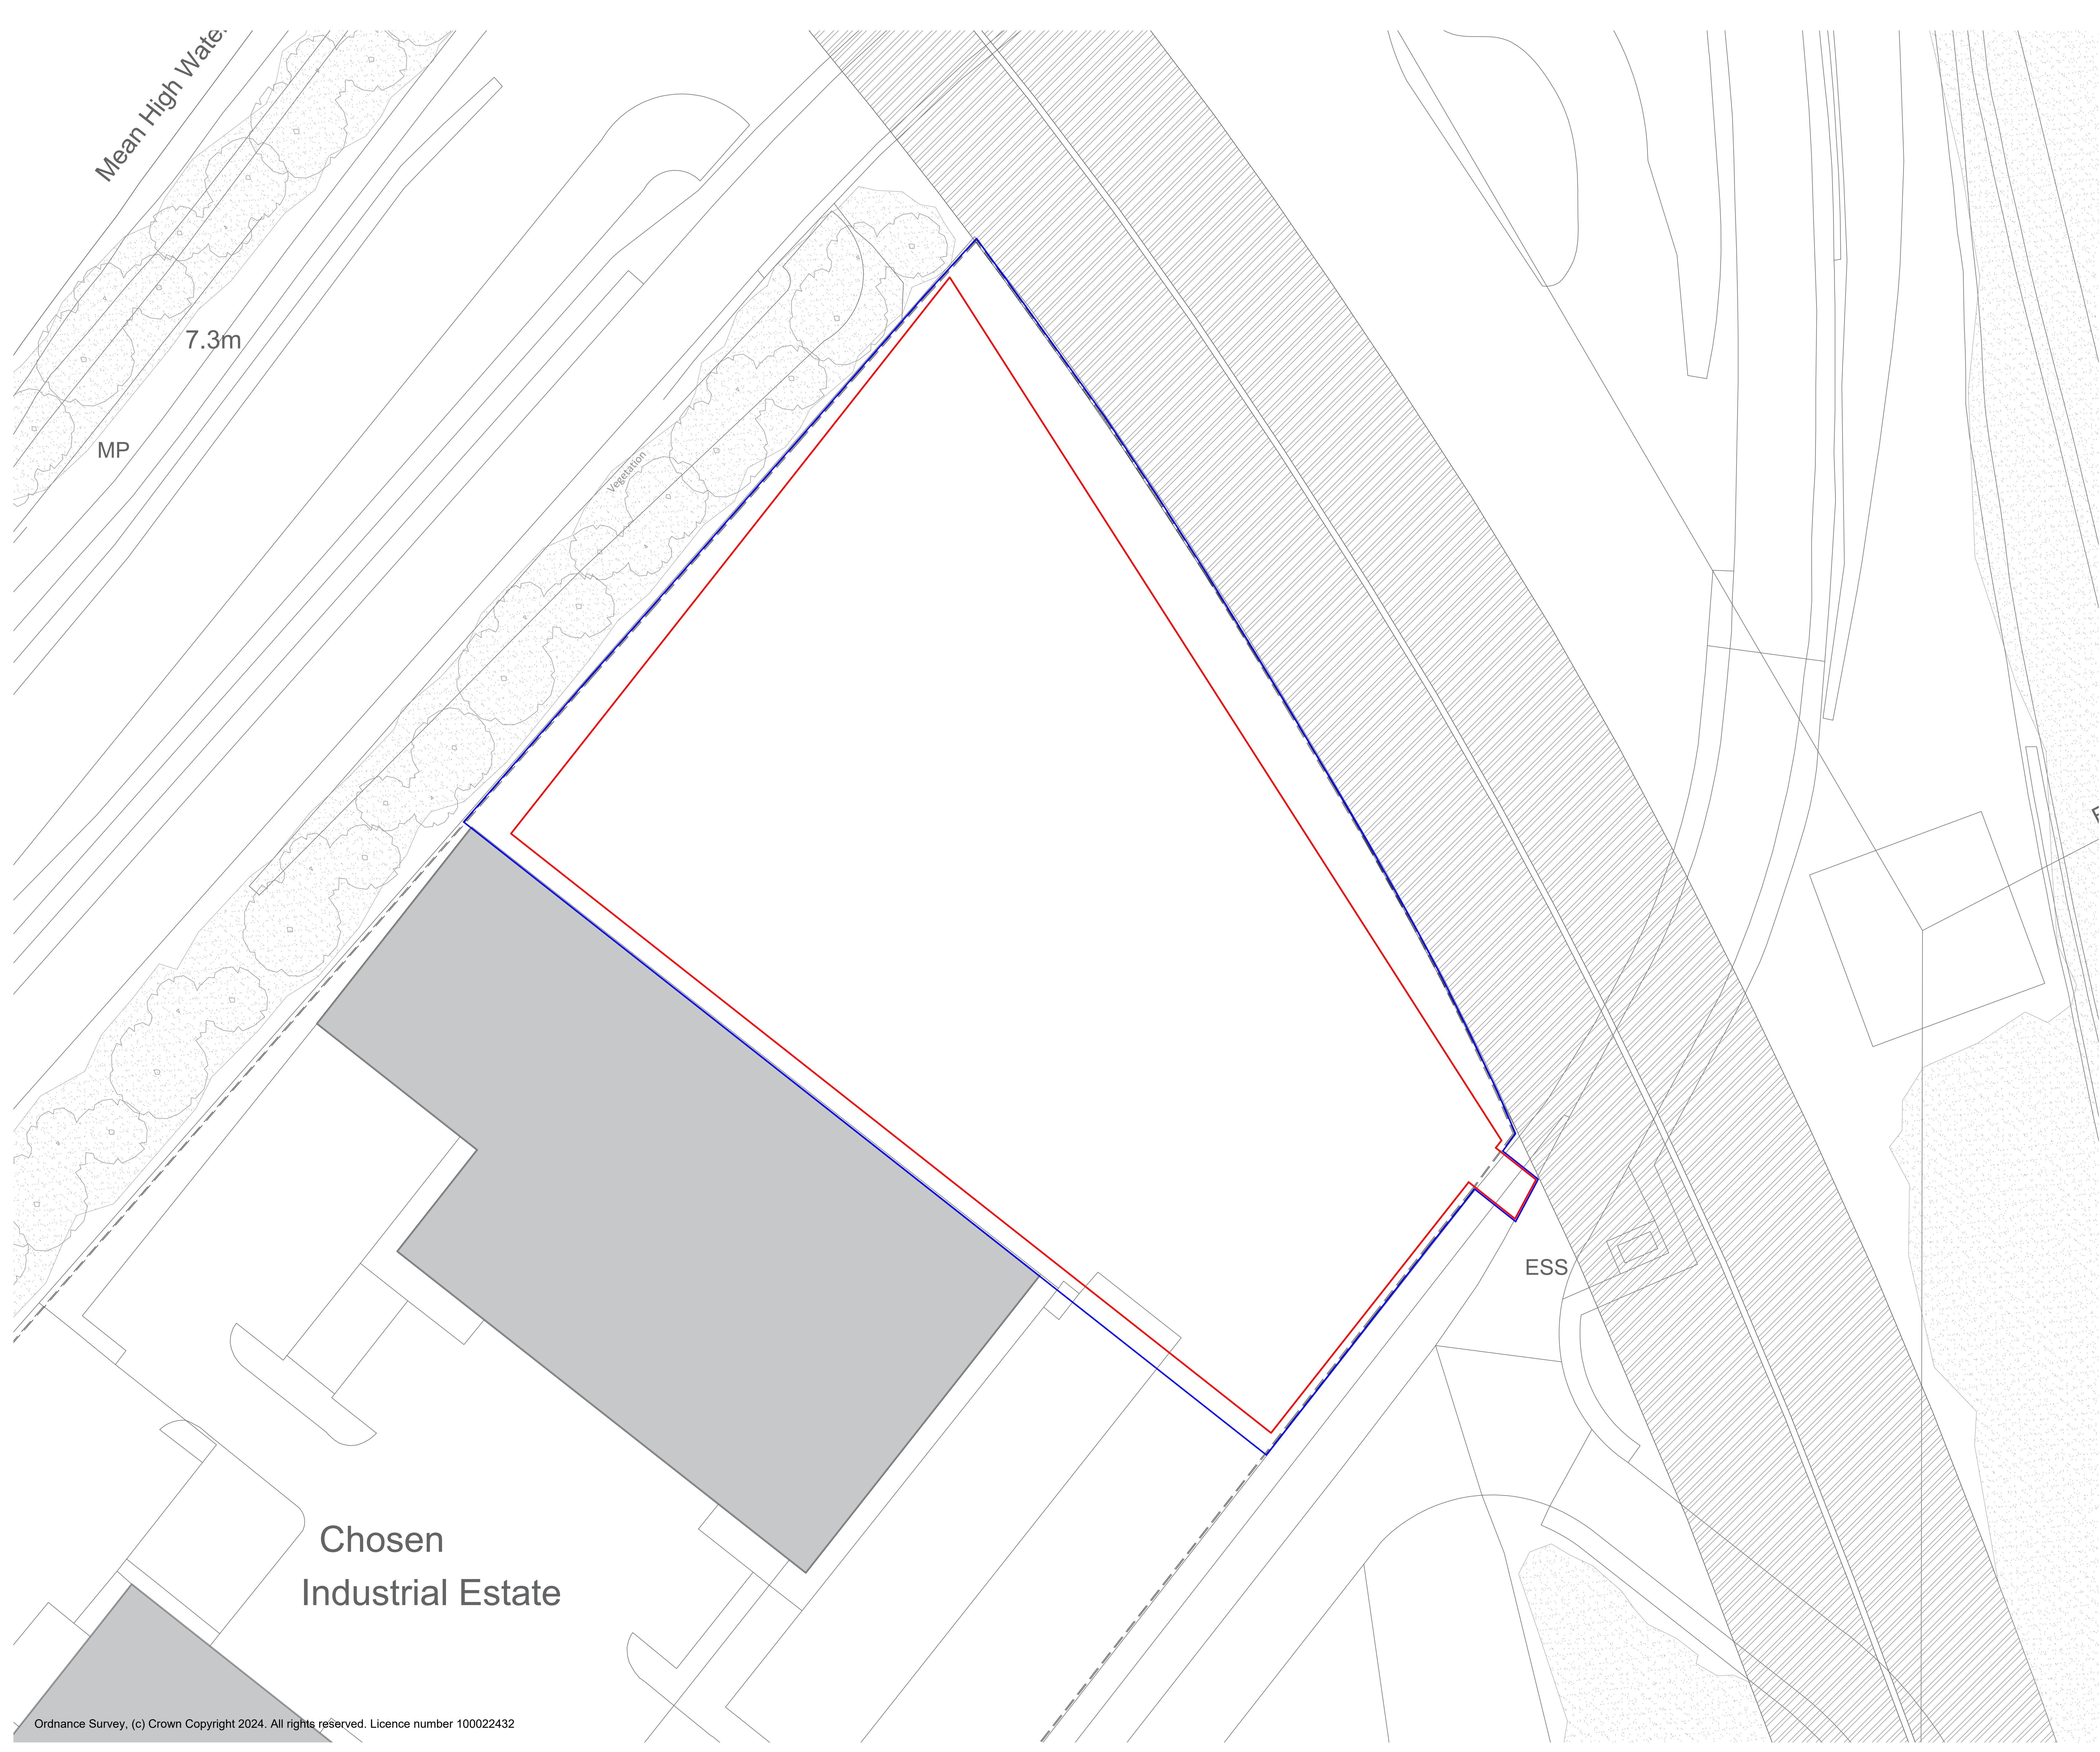

- LEGEND:
- Land Ownership Boundary
 - Development Boundary
 - Adjacent Buildings
 - Existing Timber Fence

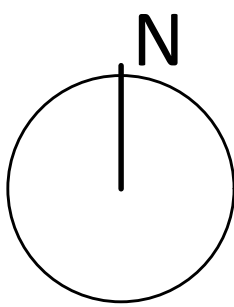

PROJECT TITLE:

Aldustria Baglan Site - SA11 2HZ
30.6MW / 65.207MWh BESS Project
With 132kV Grid Connection

P2	30.01.25	Updated Issue for Planning	JK / KB
P1	29.01.25	Issue for Planning	JK / KB
REV	DATE	COMMENTS	AUTHOR / CHECKED

PROJECT TITLE
Aldustria Baglan Site

DETAIL
Existing Site Plan

DRAWING NUMBER
(PROJECT-ORIGINATOR-ZONE-LEVEL-TYPE-ROLE-NUMBER)
24142BAG-LHC - 00 - 00 - DR - AR - 0101

STATUS	STATUS DESCRIPTION	
D0	FOR PLANNING	

REVISION	DATE	SCALE
P2	19/12/24	1:200 @ A0

CONTRACTORS MUST CHECK ALL DIMENSIONS ON SITE - ONLY FIGURED DIMENSIONS ARE TO BE WORKED FROM - DISCREPANCIES MUST BE REPORTED TO THE ARCHITECT BEFORE PROCEEDING © THIS DRAWING IS COPYRIGHT	LHC PROJECT NUMBER 24142BAG
---	--------------------------------

☐ EXETER
01392 444334

☐ PLYMOUTH
01752 660368

☐ LISKEARD
01579 212102

lhc.net