




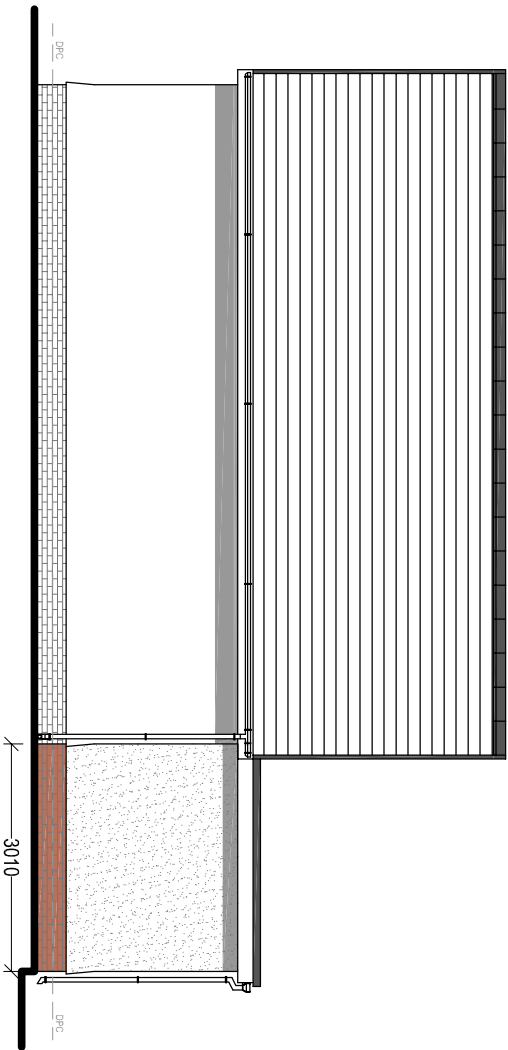


PROPOSED SIDE ELEVATION
Scale 1:100

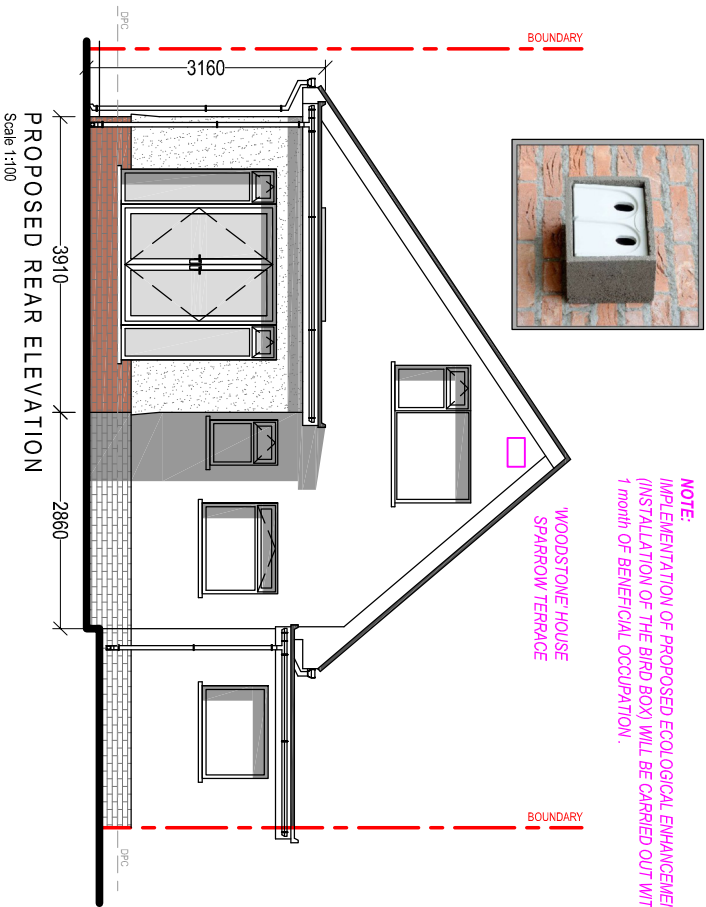

PROPOSED REAR ELEVATION
Scale 1:100

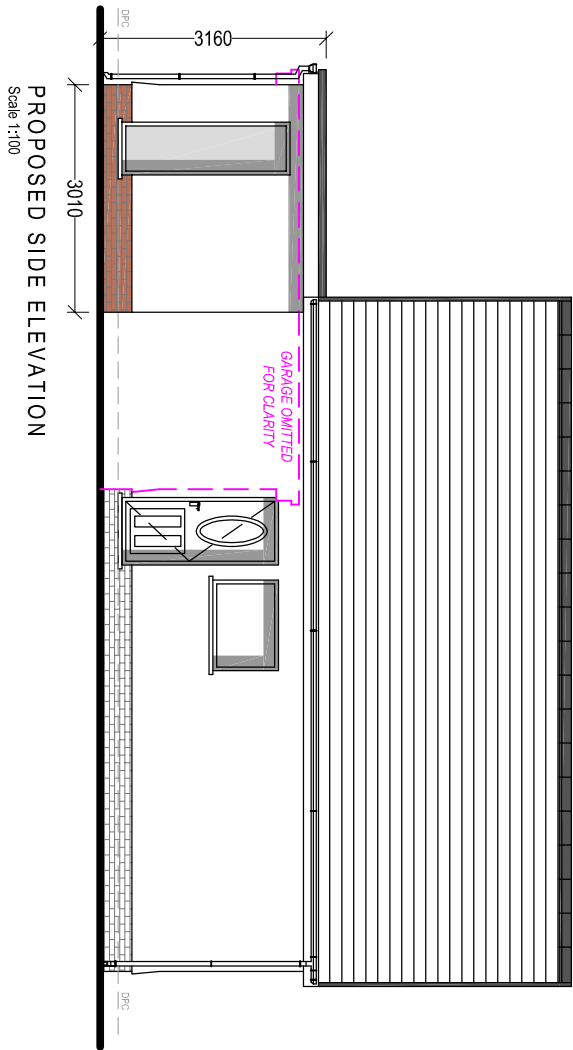

PROPOSED SIDE ELEVATION
Scale 1:100

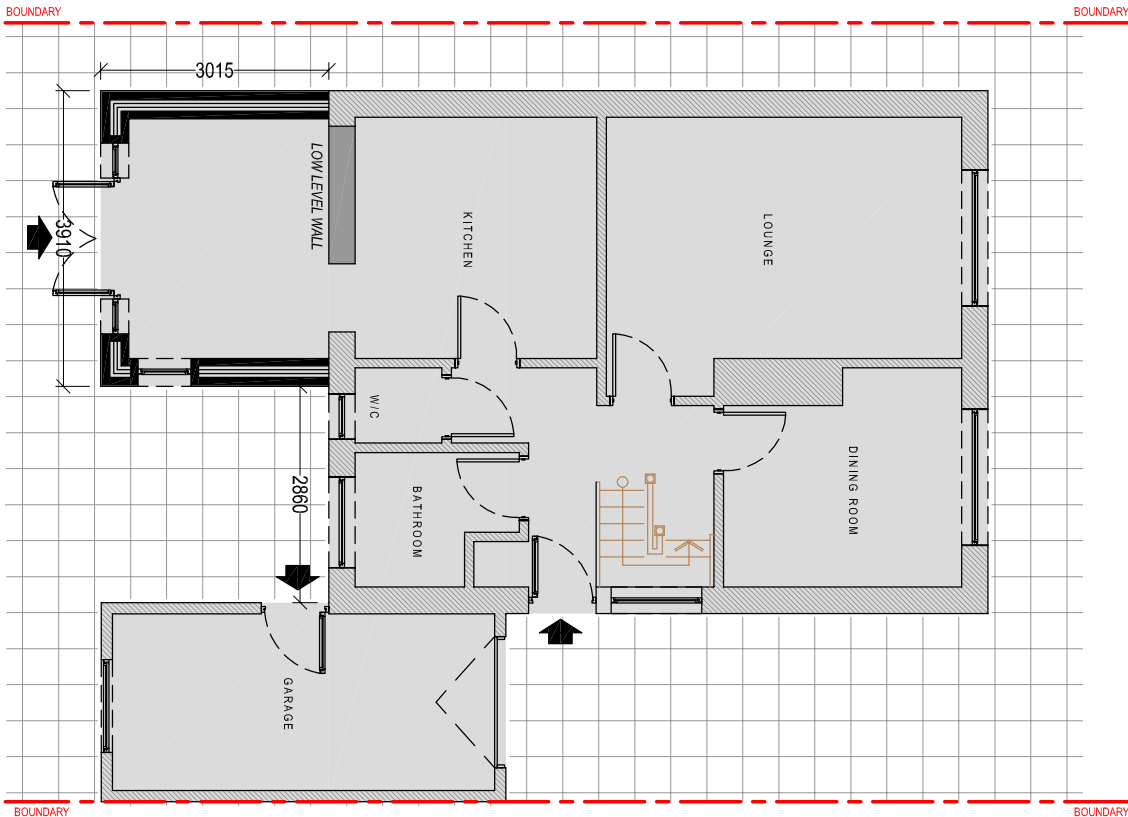

PROPOSED GROUND FLOOR PLAN
Scale 1:100

PROPOSED MATERIAL FINISHES:

Roof Covering:
Single Ply rubber membrane (EPDM)

Wall Covering:
Rendered Masonry (to match existing)
Facing Brickwork Plinth (to match existing)

Windows & Doors:
uPVC Double Glazed,
Colour: White

Weather boarding:
uPVC bullnosed
Colour: White

Rainwater goods:
Plastic, universal
Colour: White

Client:

Mr. Louis Pannell
23 Furzeland Drive,
Bryncoch,
SA10 7UF

Project Title:

**PROPOSED SINGLE STOREY
REAR EXTENSION**

General Notes:
1. Do not scale from this drawing. Take figured dimensions only.
2. Dimensions are in millimetres unless otherwise stated.

Drawing Issue:

PLANNING

Drawing Title:
PROPOSED ELEVATIONS & FLOOR PLAN

Drawing No:	CPD-004	Revision:	
Date:	23-01-2024	Revised:	
Scale(s):	1:100	Paper Size:	A3



Cwm Planning & Design Ltd.
(Civil, Structural & Architectural)