




Reproduced from an Ordnance Survey map with the permission of the
Controller of Her Majesty's Stationary Office.
©Crown Copyright. All rights reserved.



EXISTING SITE PLAN
Scale 1:250



Reproduced from an Ordnance Survey map with the permission of the
Controller of Her Majesty's Stationary Office.
©Crown Copyright. All rights reserved.

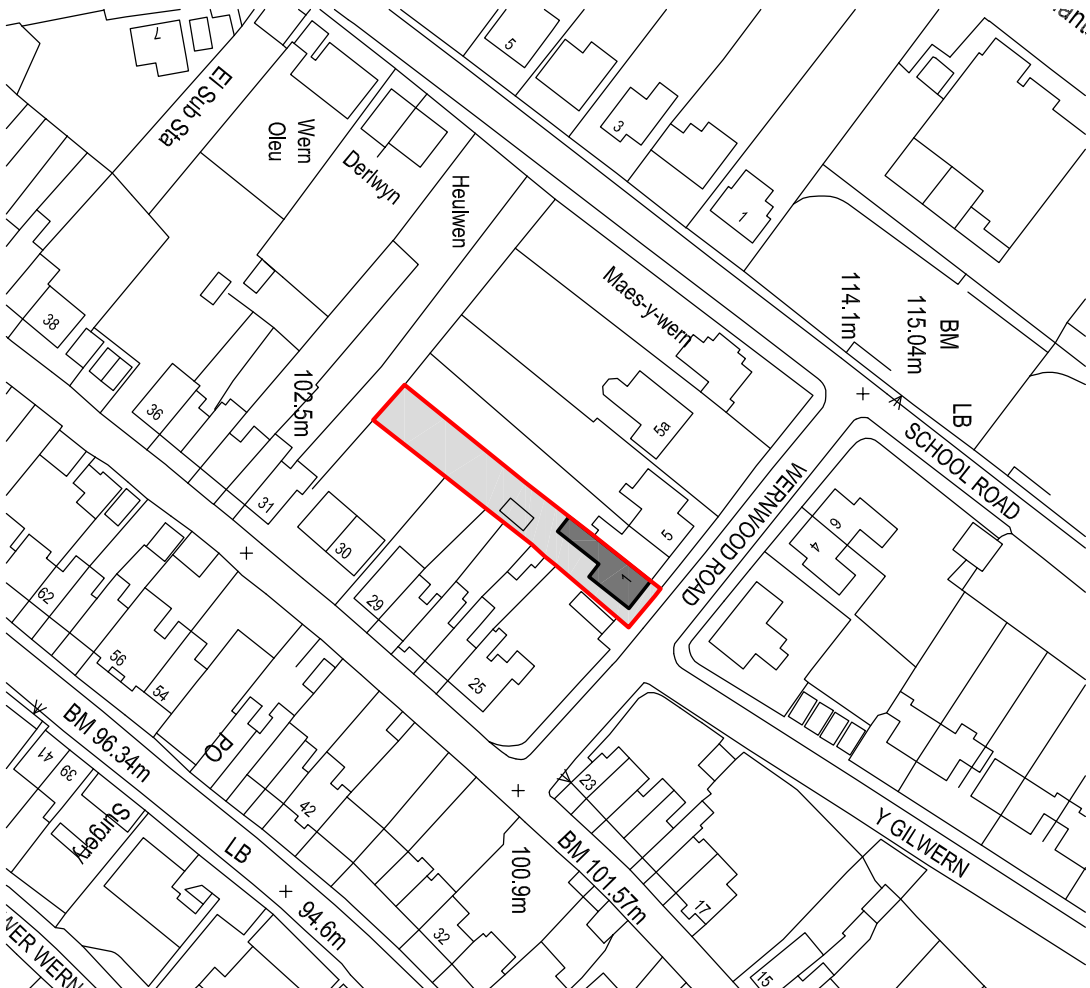

SITE LOCATION PLAN
Scale 1:1250

Client:		Mr. N. Launchbury-Jones 1 Wernwood Road Ystyfiera Swansea SA9 2NE	
Project Title:		PROPOSED PART DOUBLE PART SINGLE STOREY REAR EXTENSION	
General Notes: 1. Do not scale from this drawing. Take figures dimensions only. 2. Dimensions are in millimetres unless otherwise stated.			
Drawing Issue:			
PLANNING			
Drawing Title:			
EXISTING SITE PLANS			
Drawing No:	CPD-001	Revision:	A
Date:	20-10-2024	Revised:	20-01-2025
Scale(s):	1:250	Paper Size:	A3
 Cwm Planning & Design Ltd. (Civil, Structural & Architectural)			