



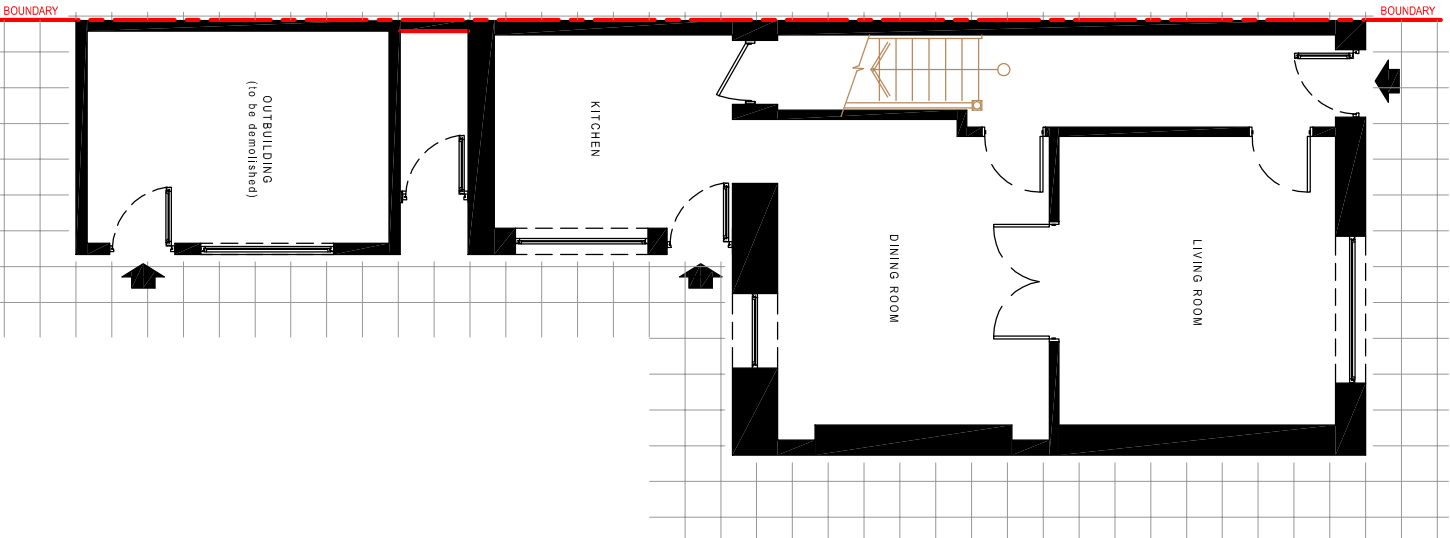

EXISTING GROUND FLOOR PLAN
Scale 1:100

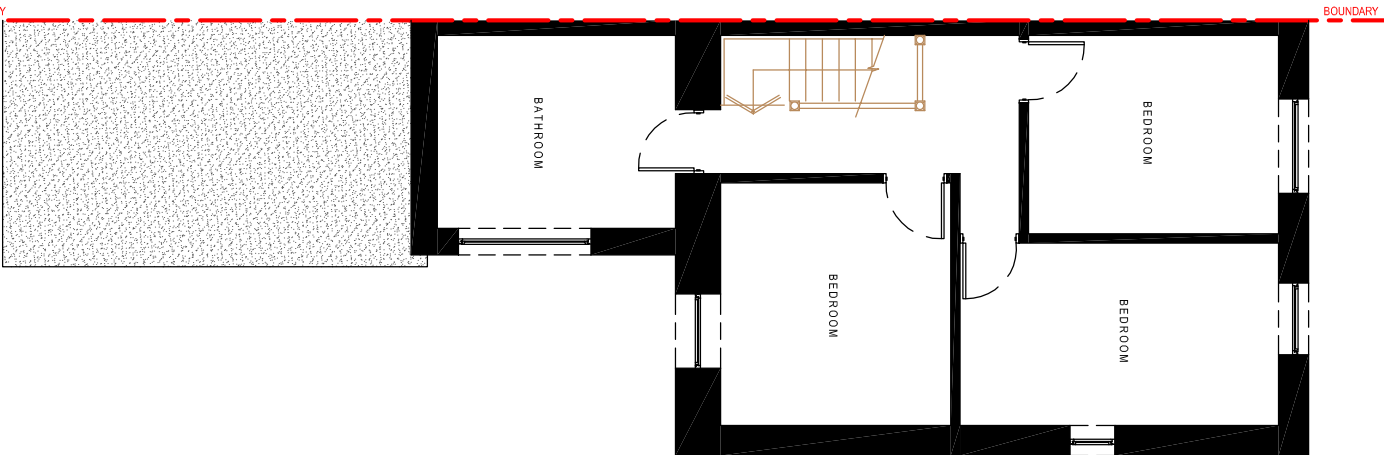

EXISTING FIRST FLOOR PLAN
Scale 1:100

Client:

Mr. N. Launchbury-Jones
1 Wernwood Road
Ystylyfera
Swansea
SA9 2NE

Project Title:

PROPOSED PART DOUBLE
PART SINGLE STOREY
REAR EXTENSION

General Notes:
1. Do not scale from this drawing. Take figures dimension only.
2. Dimensions are in millimetres unless otherwise stated.

Drawing Issue:

PLANNING

Drawing Title: EXISTING FLOOR PLANS			
Drawing No:	CPD-004	Revision:	B
Date:	20-10-2024	Revised:	29-01-2025
Scale(s):	1:100	Paper Size:	A3



Cwm Planning & Design Ltd.
(Civil, Structural & Architectural)