

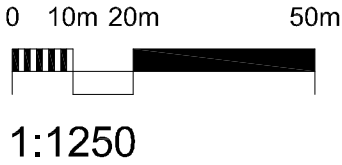


Notes;

- Key;
- Site boundary
 - Building outline

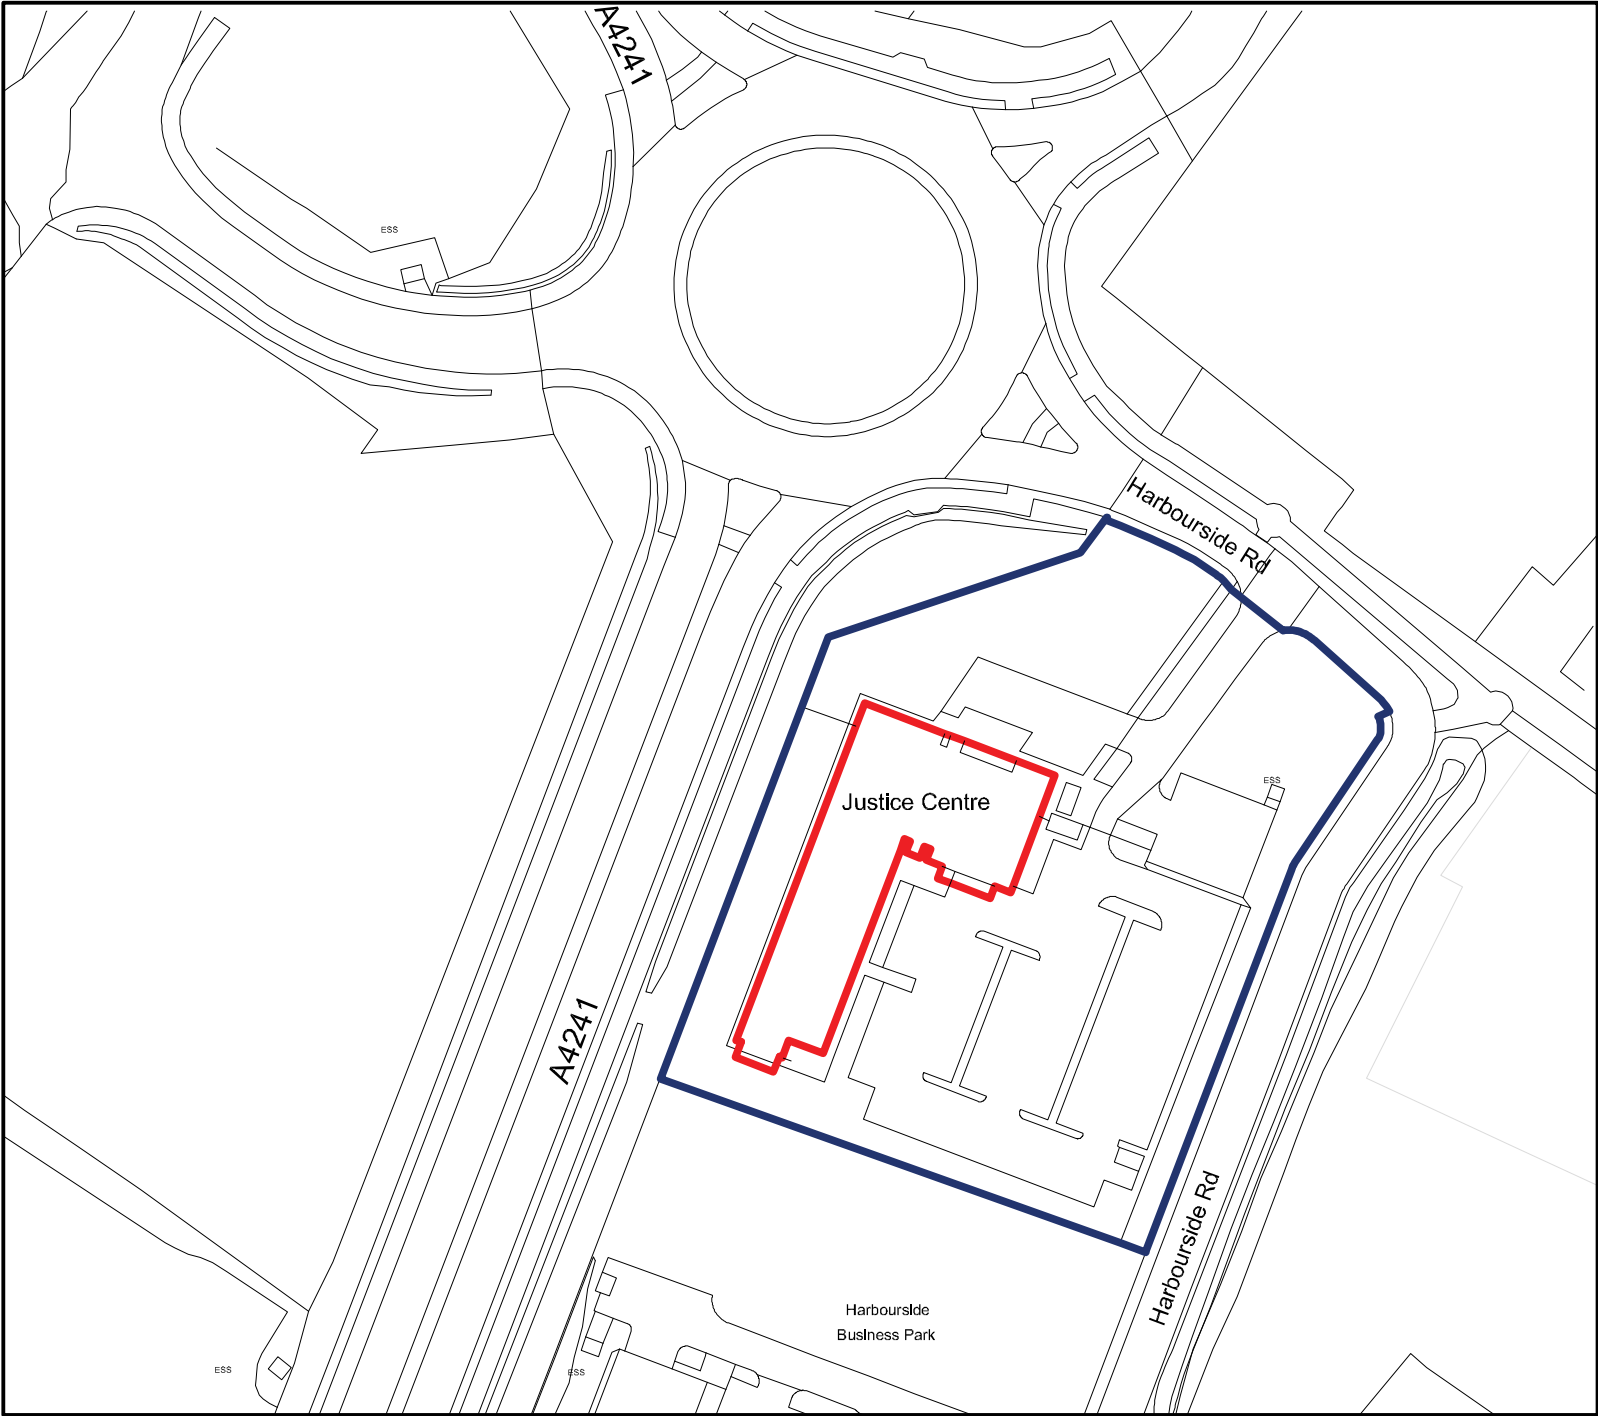

B boundary amended		29.01.25 acc		
Rev	Description	Date	Dr by	App by
original by		date created		approved by
ACC		24.01.25		

 

AHR Building Consultancy Ltd
Vinty Building
Wine Street
Bristol
BS1 2BD
United Kingdom

T +44(0)117 9299146
E bristol@ahr.co.uk
www.ahr.co.uk

client
Equans


project
**Port Talbot Justice Centre
Cooler Replacement**

drawing
Location Plan


project number		scale	
2024.00095.007		1:1250 @A3	
drawing number	rev	Issue status	
AHR-Eq-PTJC-000	B	Planning	

This drawing is to be read in conjunction with all related drawings. All dimensions must be checked and verified on site before commencing any work or producing shop drawings. The originator should be notified immediately of any discrepancy. This drawing is copyright and remains the property of AHR.


North Elevation

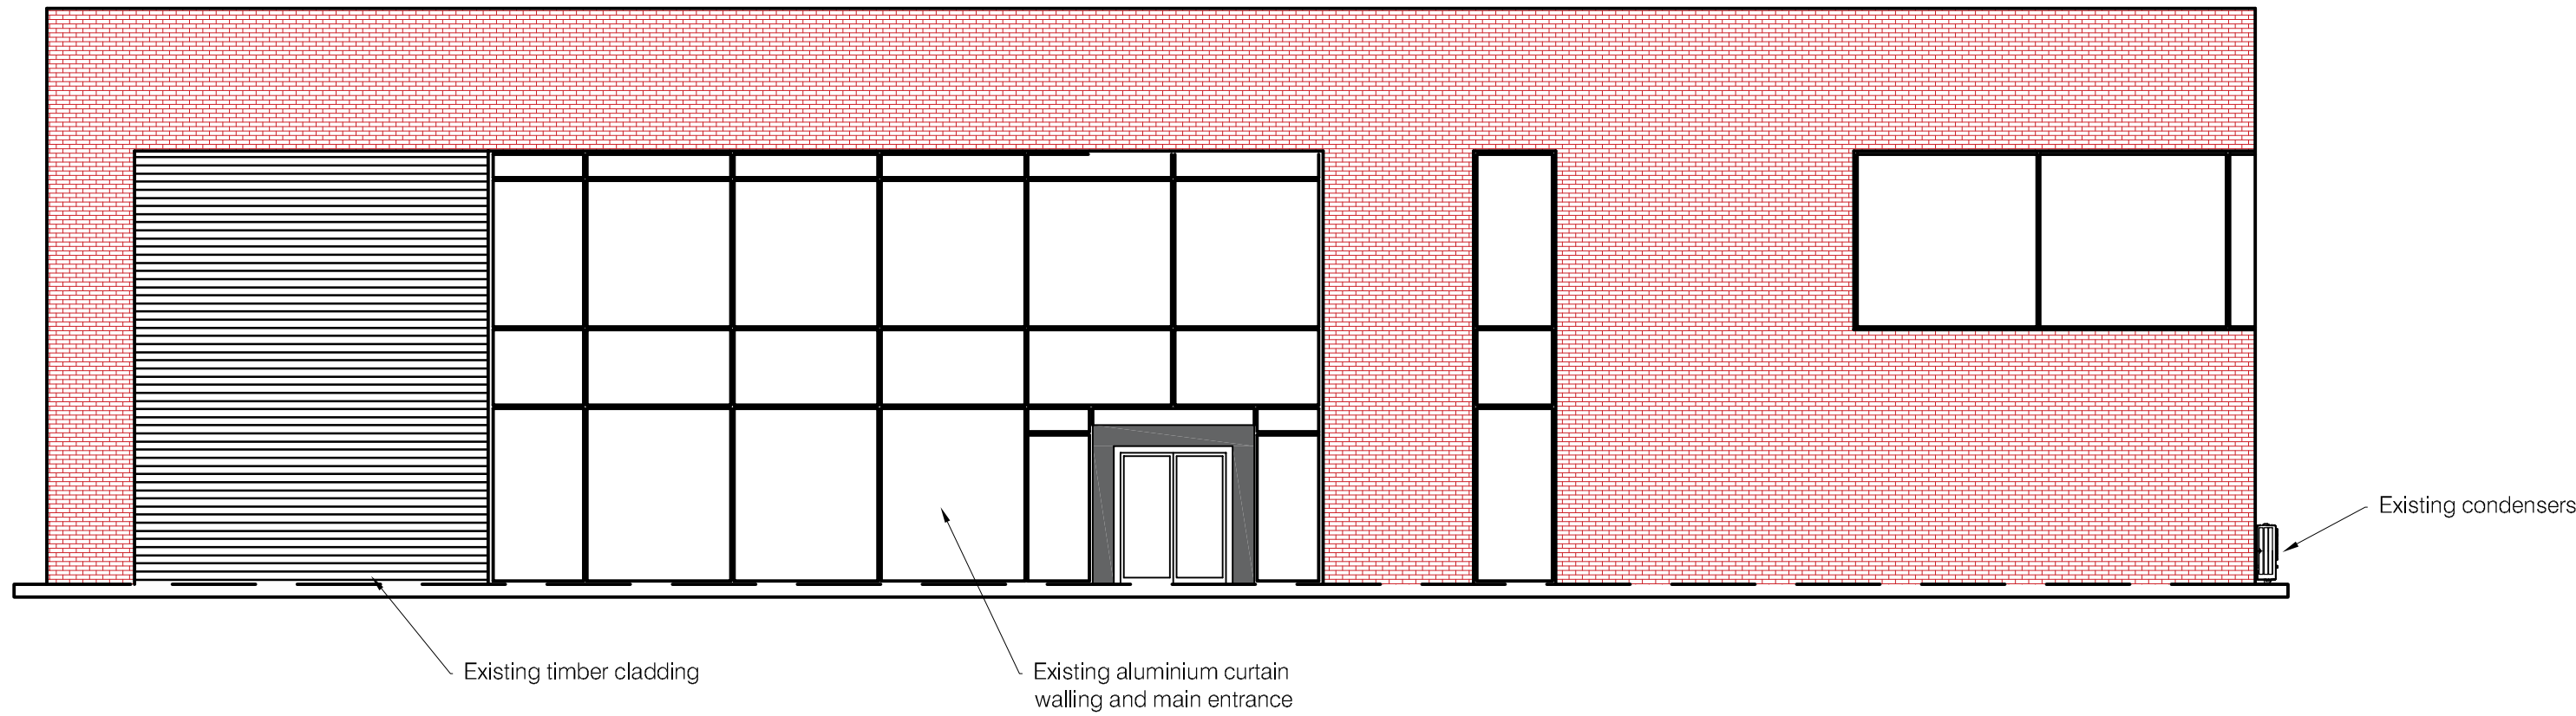


East Elevation

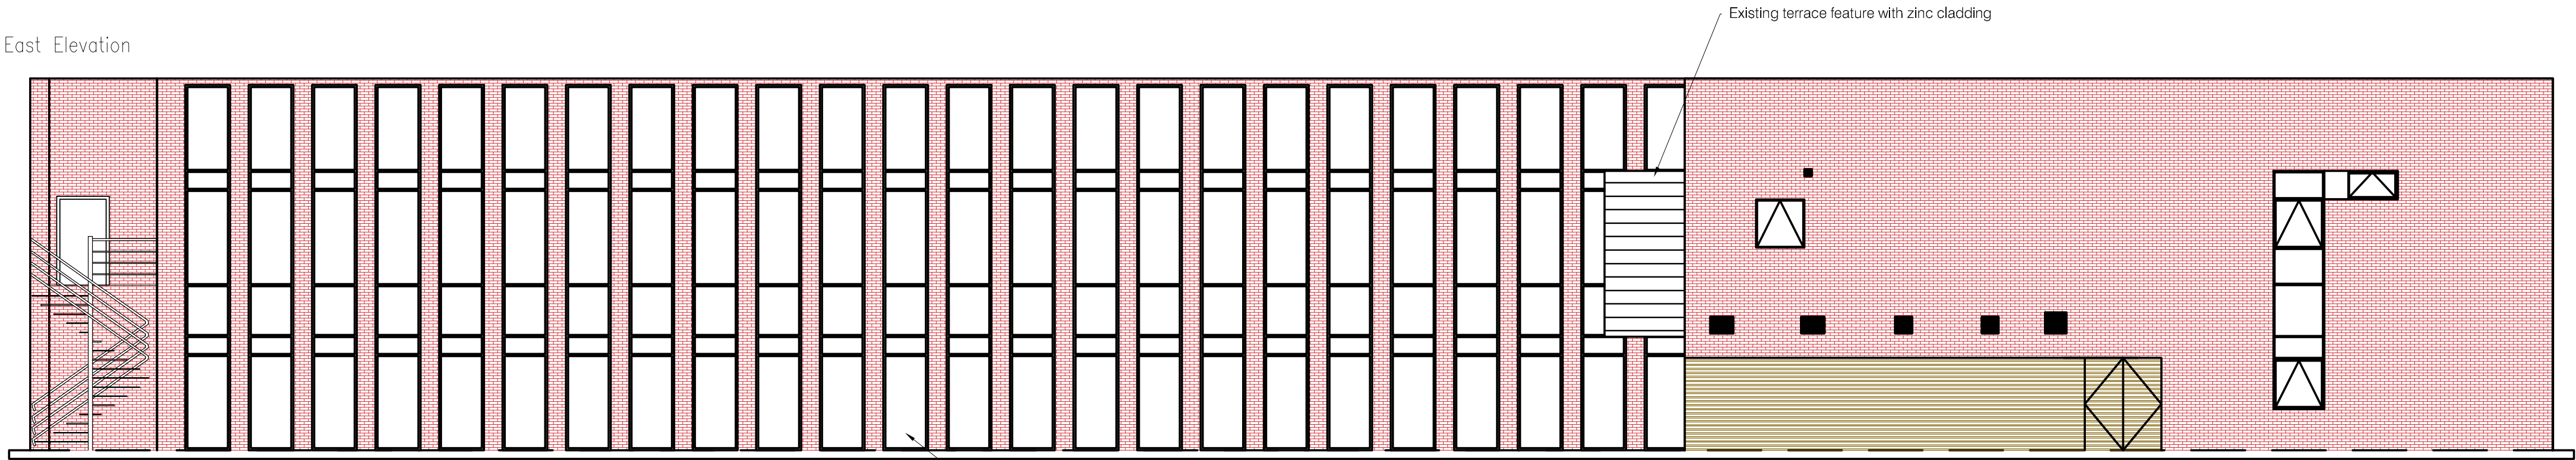

South Elevation


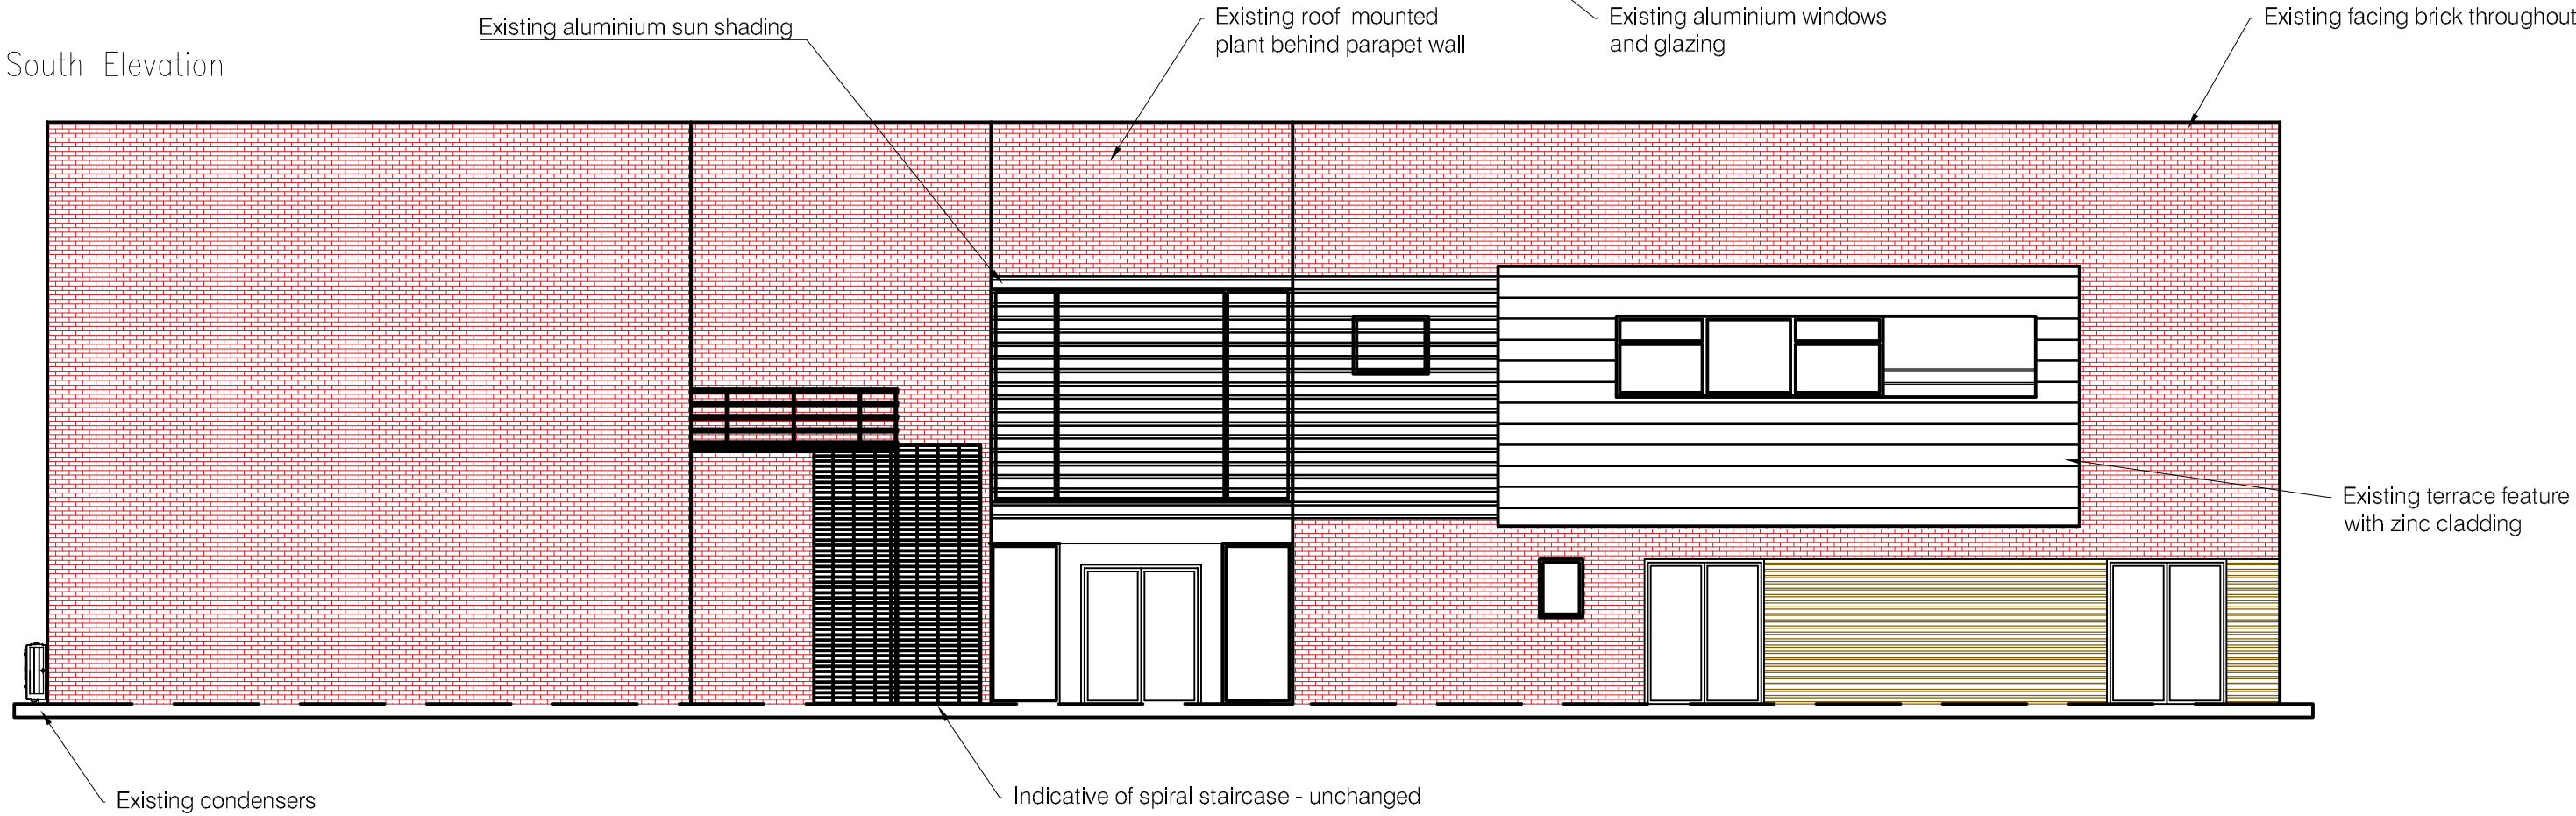


West Elevation

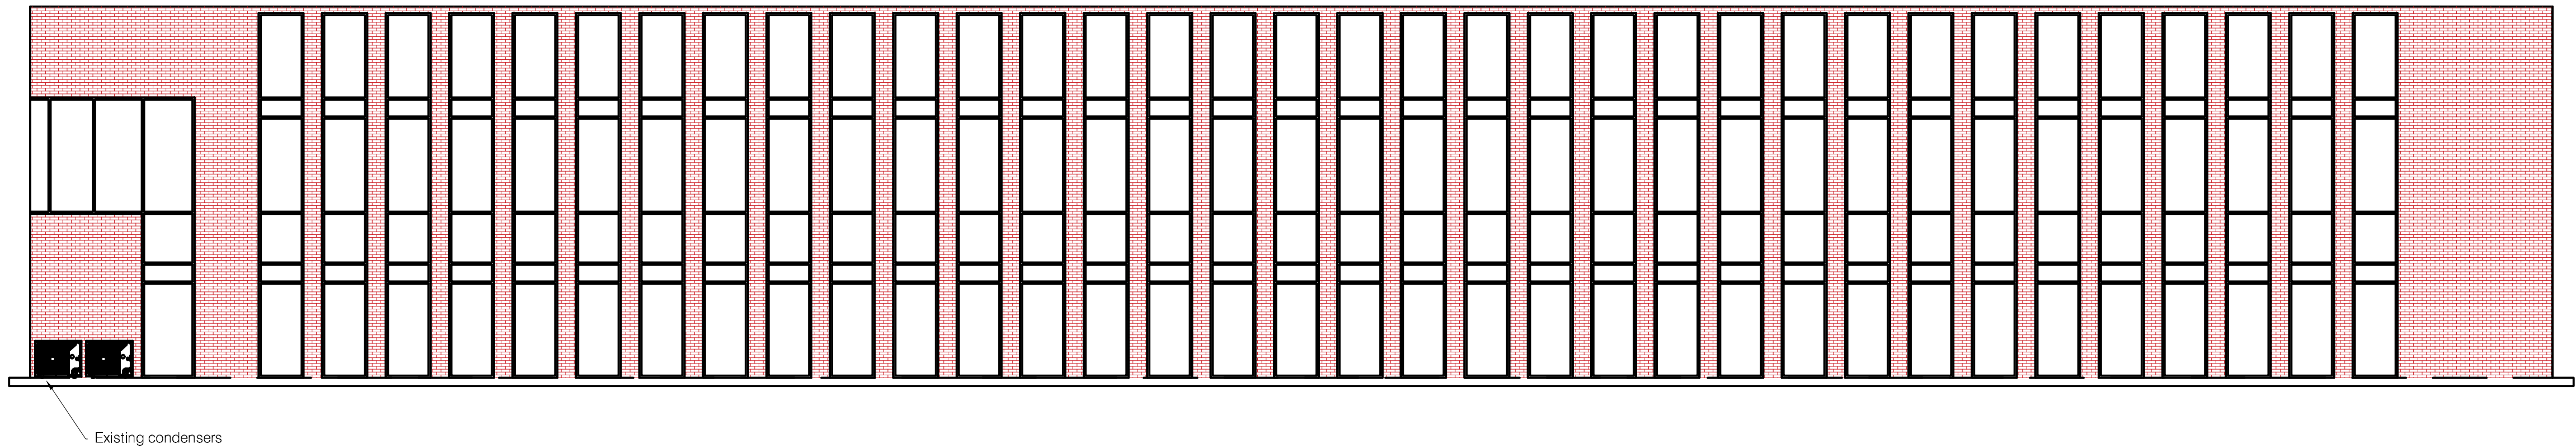

0 0.51m 2m 5m
1:100


Location Plan 1:2500 © A1

 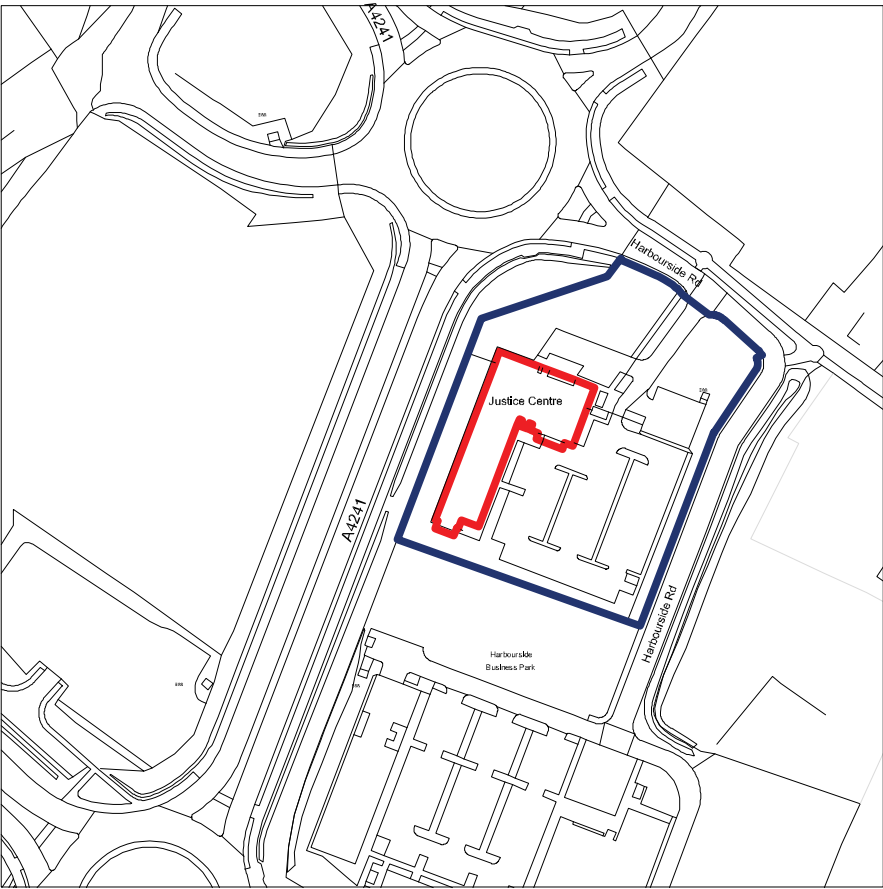


B Elevations amended		28.01.25	acc
Rev	Description	Date	Dr by
original by		date created	Approved by
ACC		22.01.25	

AHR


client		Equans	
project		Port Talbot Justice Centre Cooler Replacement	
drawing		AC works Existing Elevations	
project number	2024.00095.007	scale	1:100 @A1
drawing number	AHR-Eq-PTJC-007	rev	B
		issue status	Planning
This drawing is to be read in conjunction with all related drawings. All dimensions must be checked and verified on site before commencing any work or producing shop drawings. The originator should be notified immediately of any discrepancy. This drawing is copyright and remains the property of AHR.			

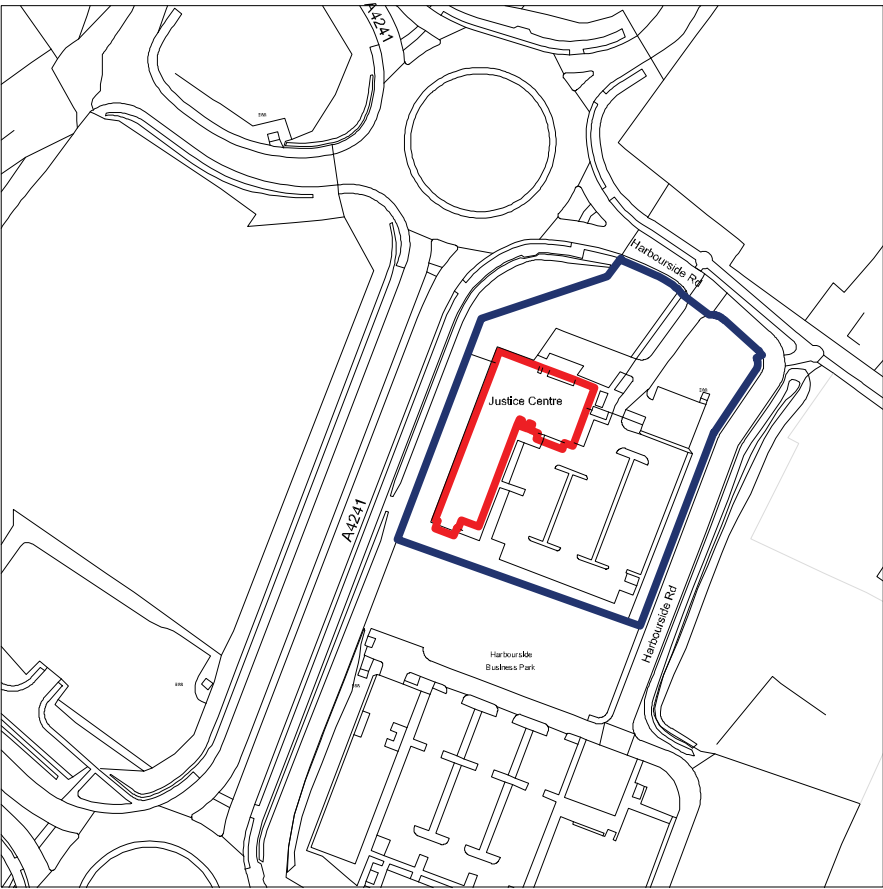


North Elevation

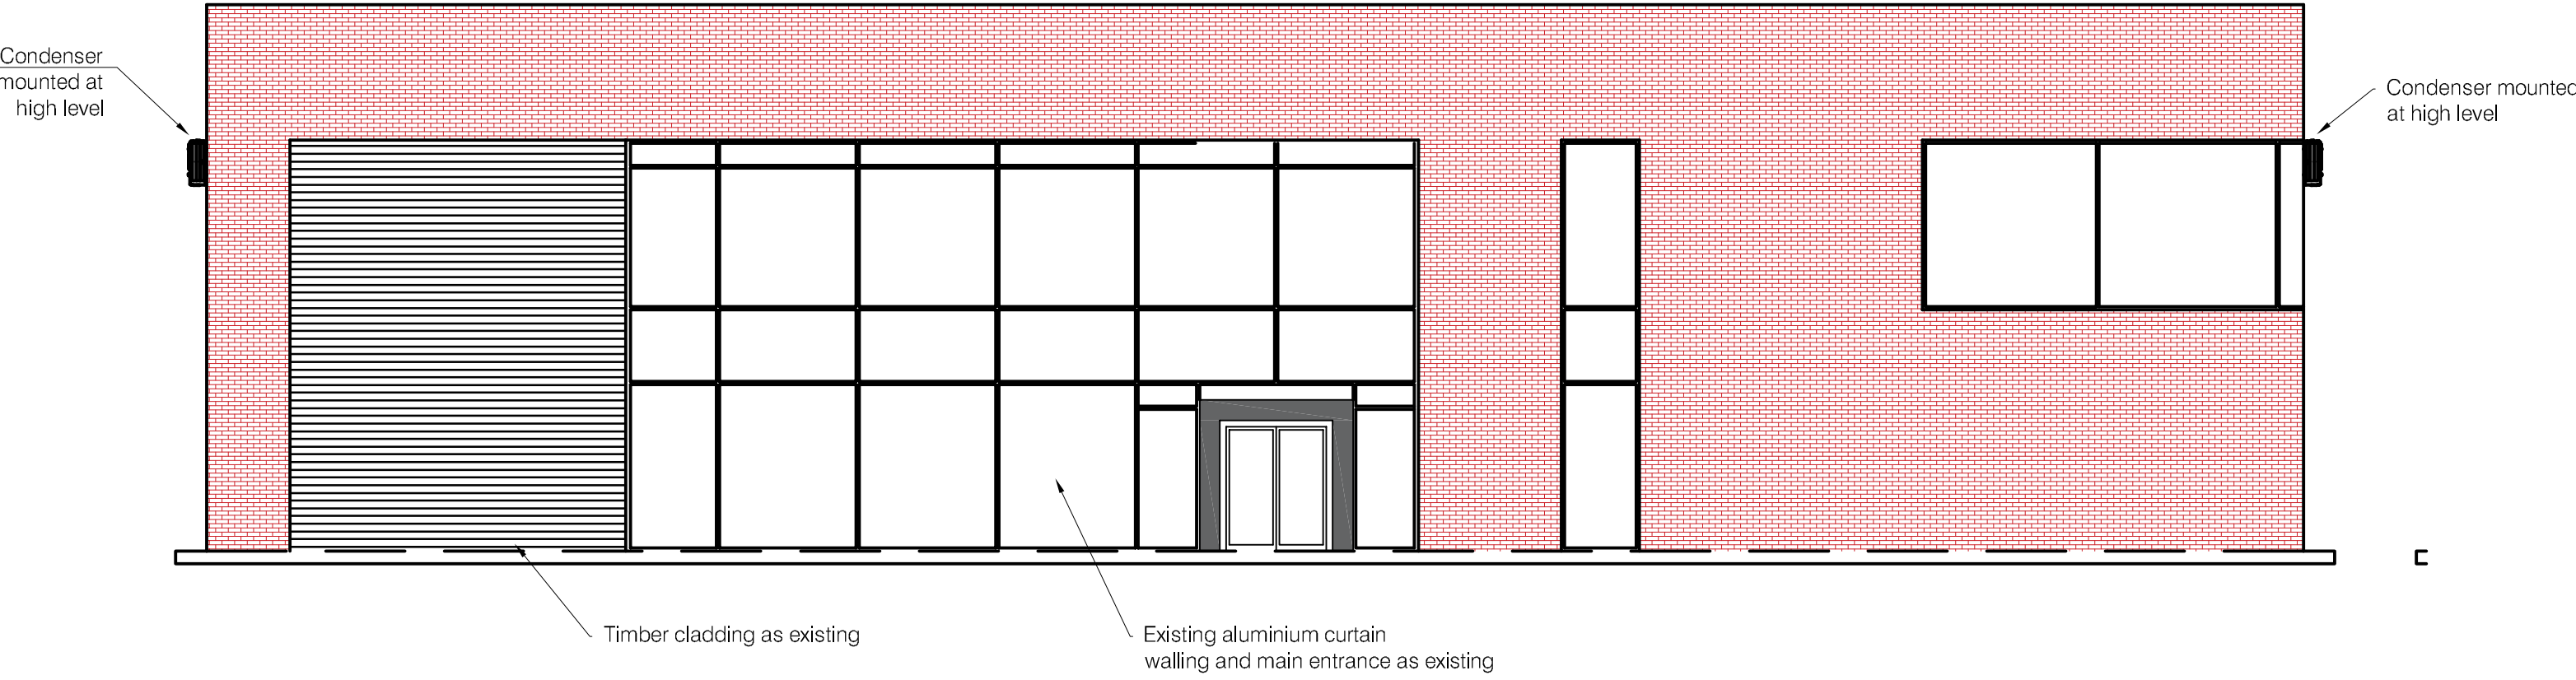



East Elevation

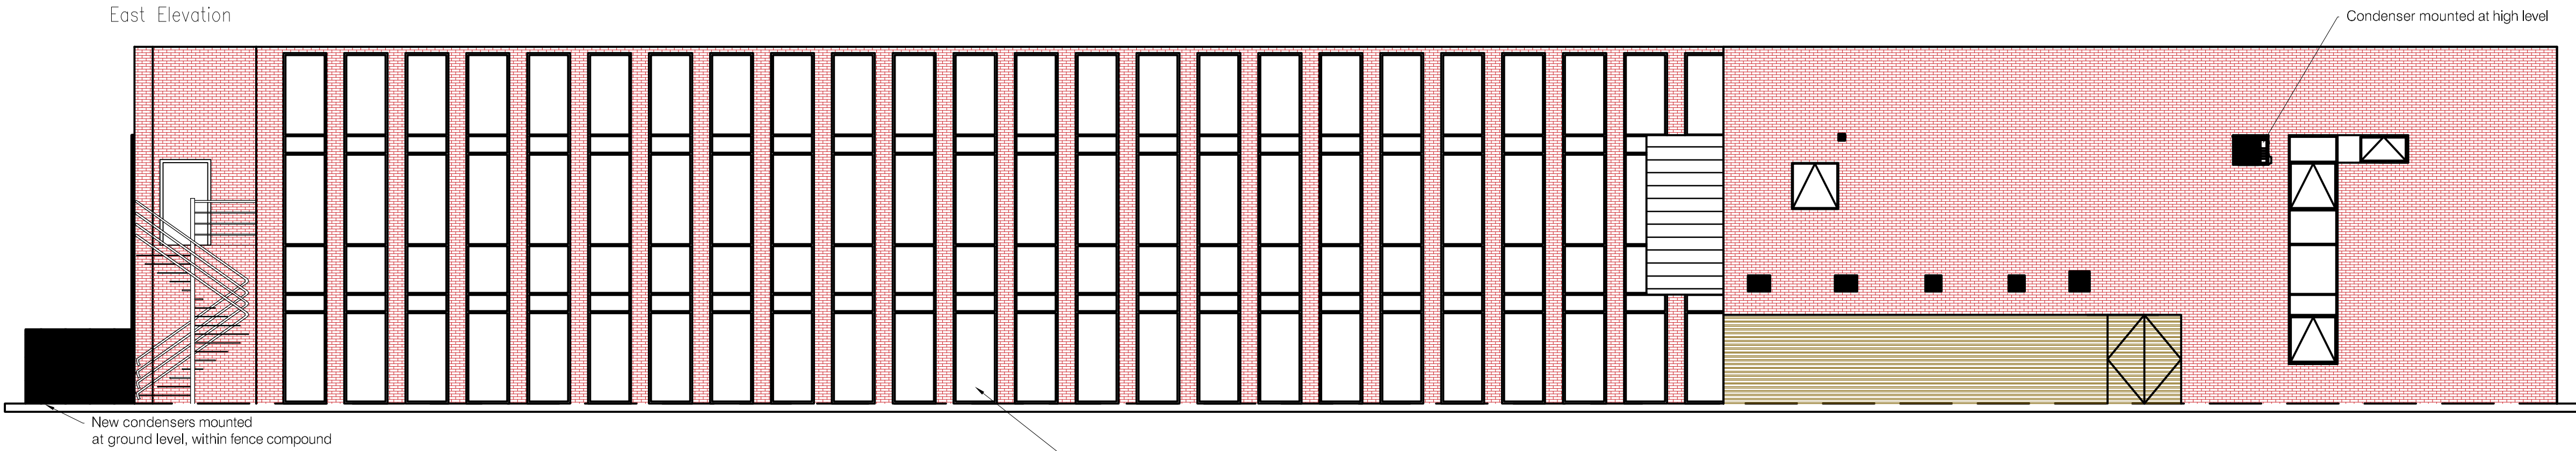

South Elevation

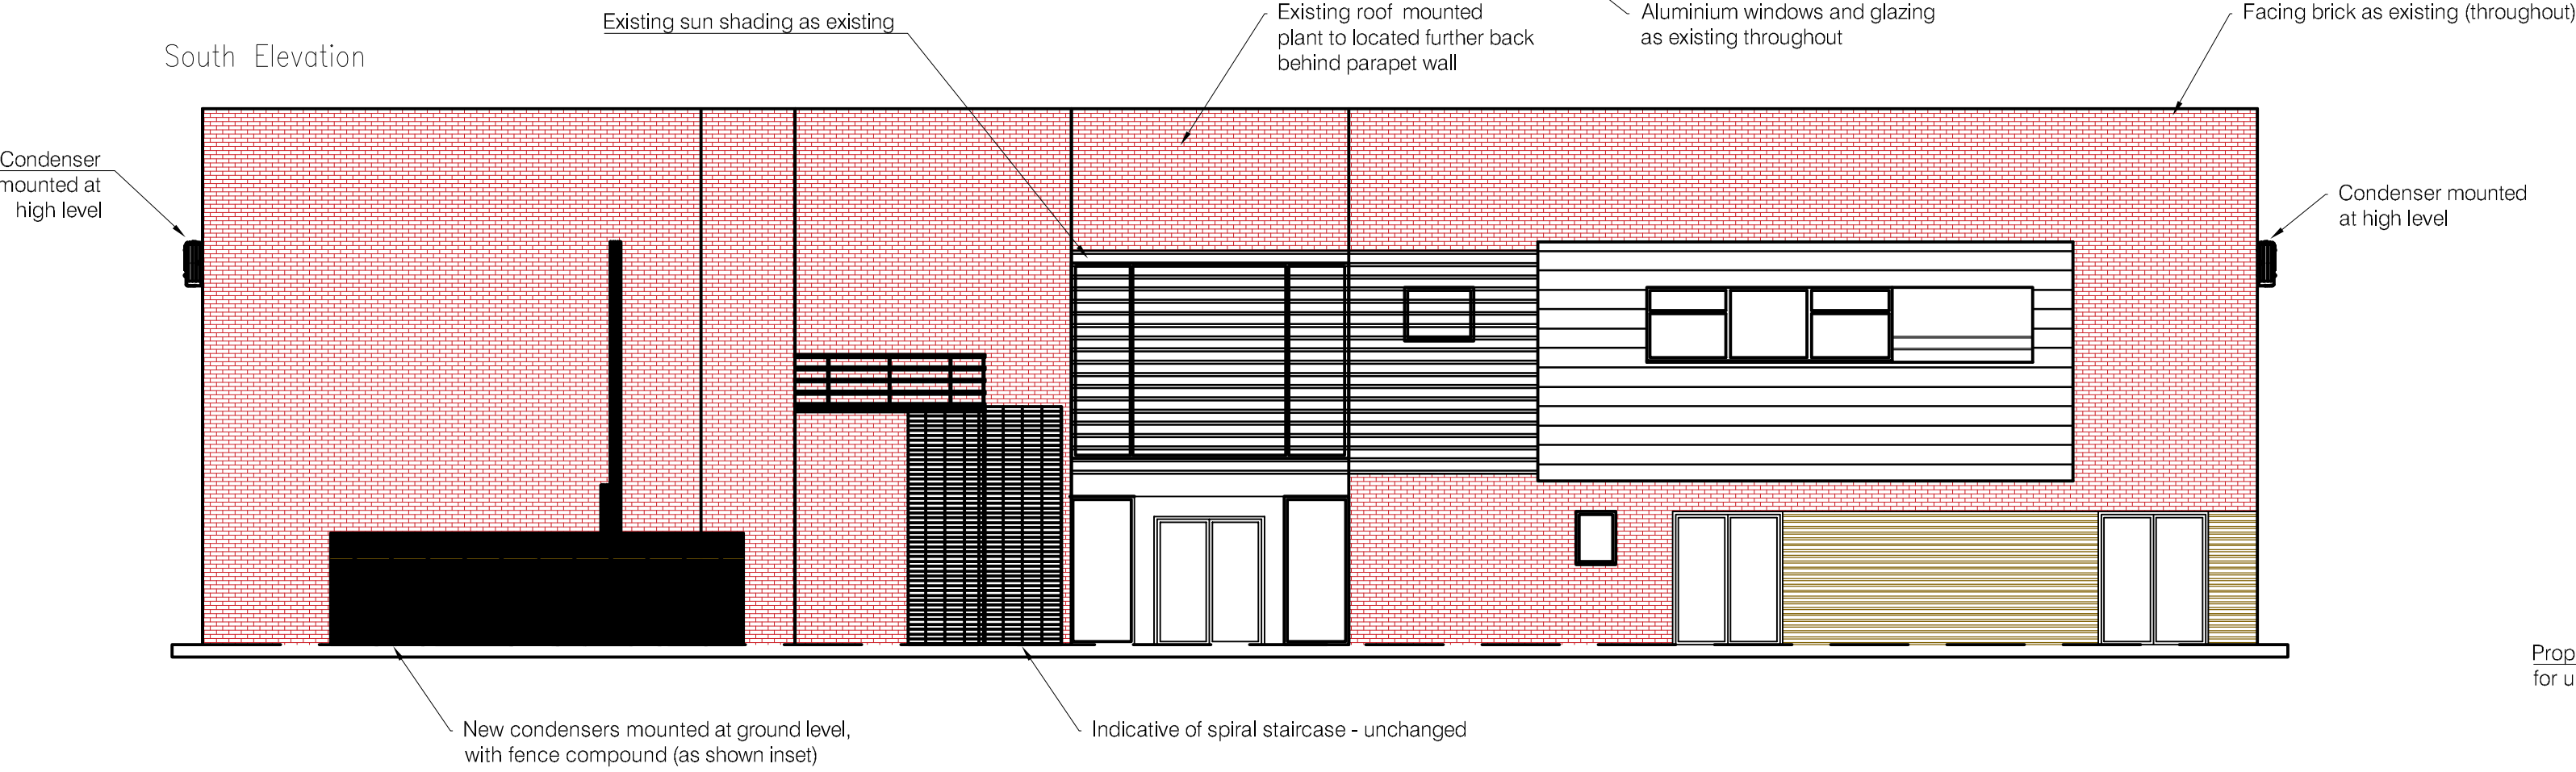

West Elevation


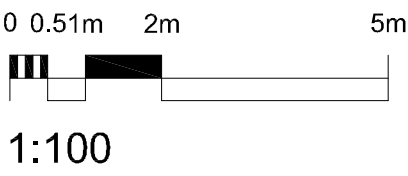
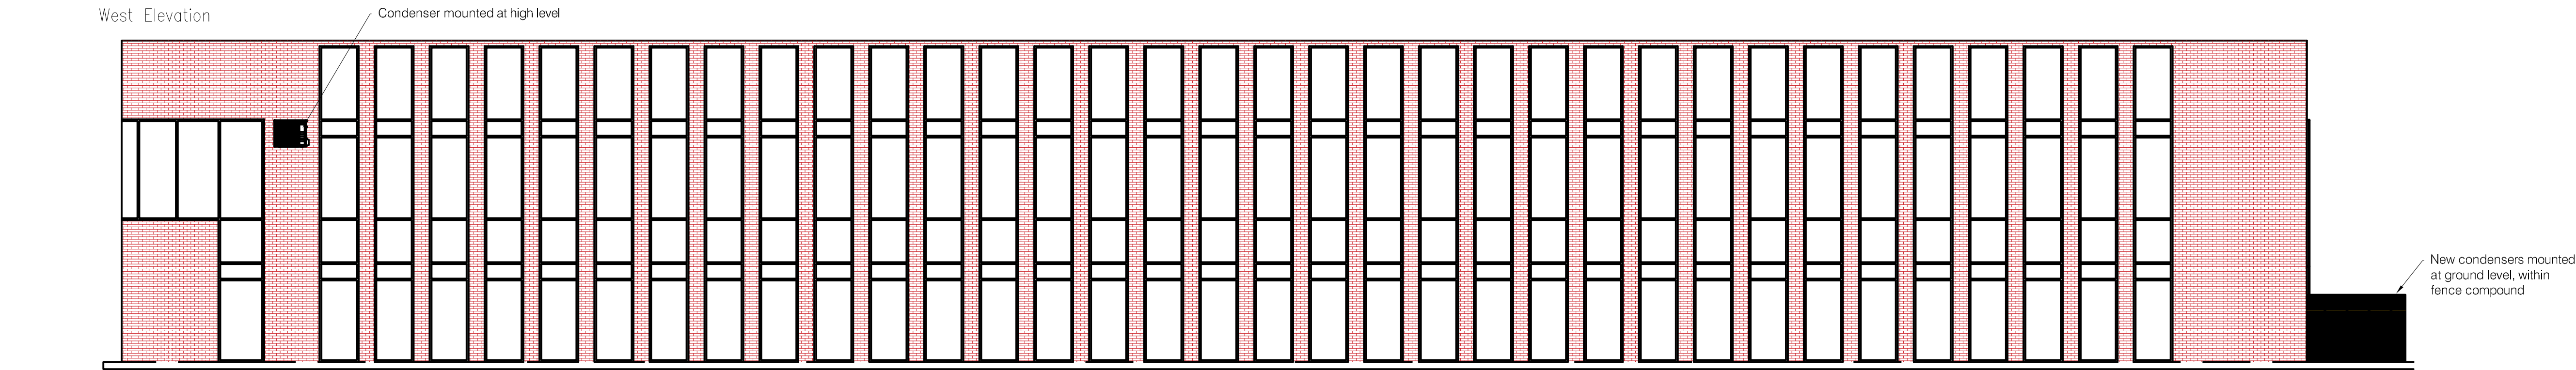


B		Revisions amended	28.01.25	ACC
Rev	Description	Date	Dr by	App by
original by	ACC	22.01.25		



client		Equans	
project		Port Talbot Justice Centre Cooler Replacement	
drawing		Proposed Elevations	
project number	2024.00095.007	scale	1:100 @A1
drawing number	AHR-Eq-PTJC-008	rev	B
		issue status	Planning

This drawing is to be read in conjunction with all related drawings. All dimensions must be checked and verified on site before commencing any work or producing shop drawings. The originator should be notified immediately of any discrepancy. This drawing is copyright and remains the property of AHR.

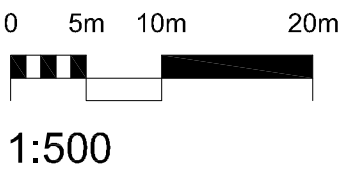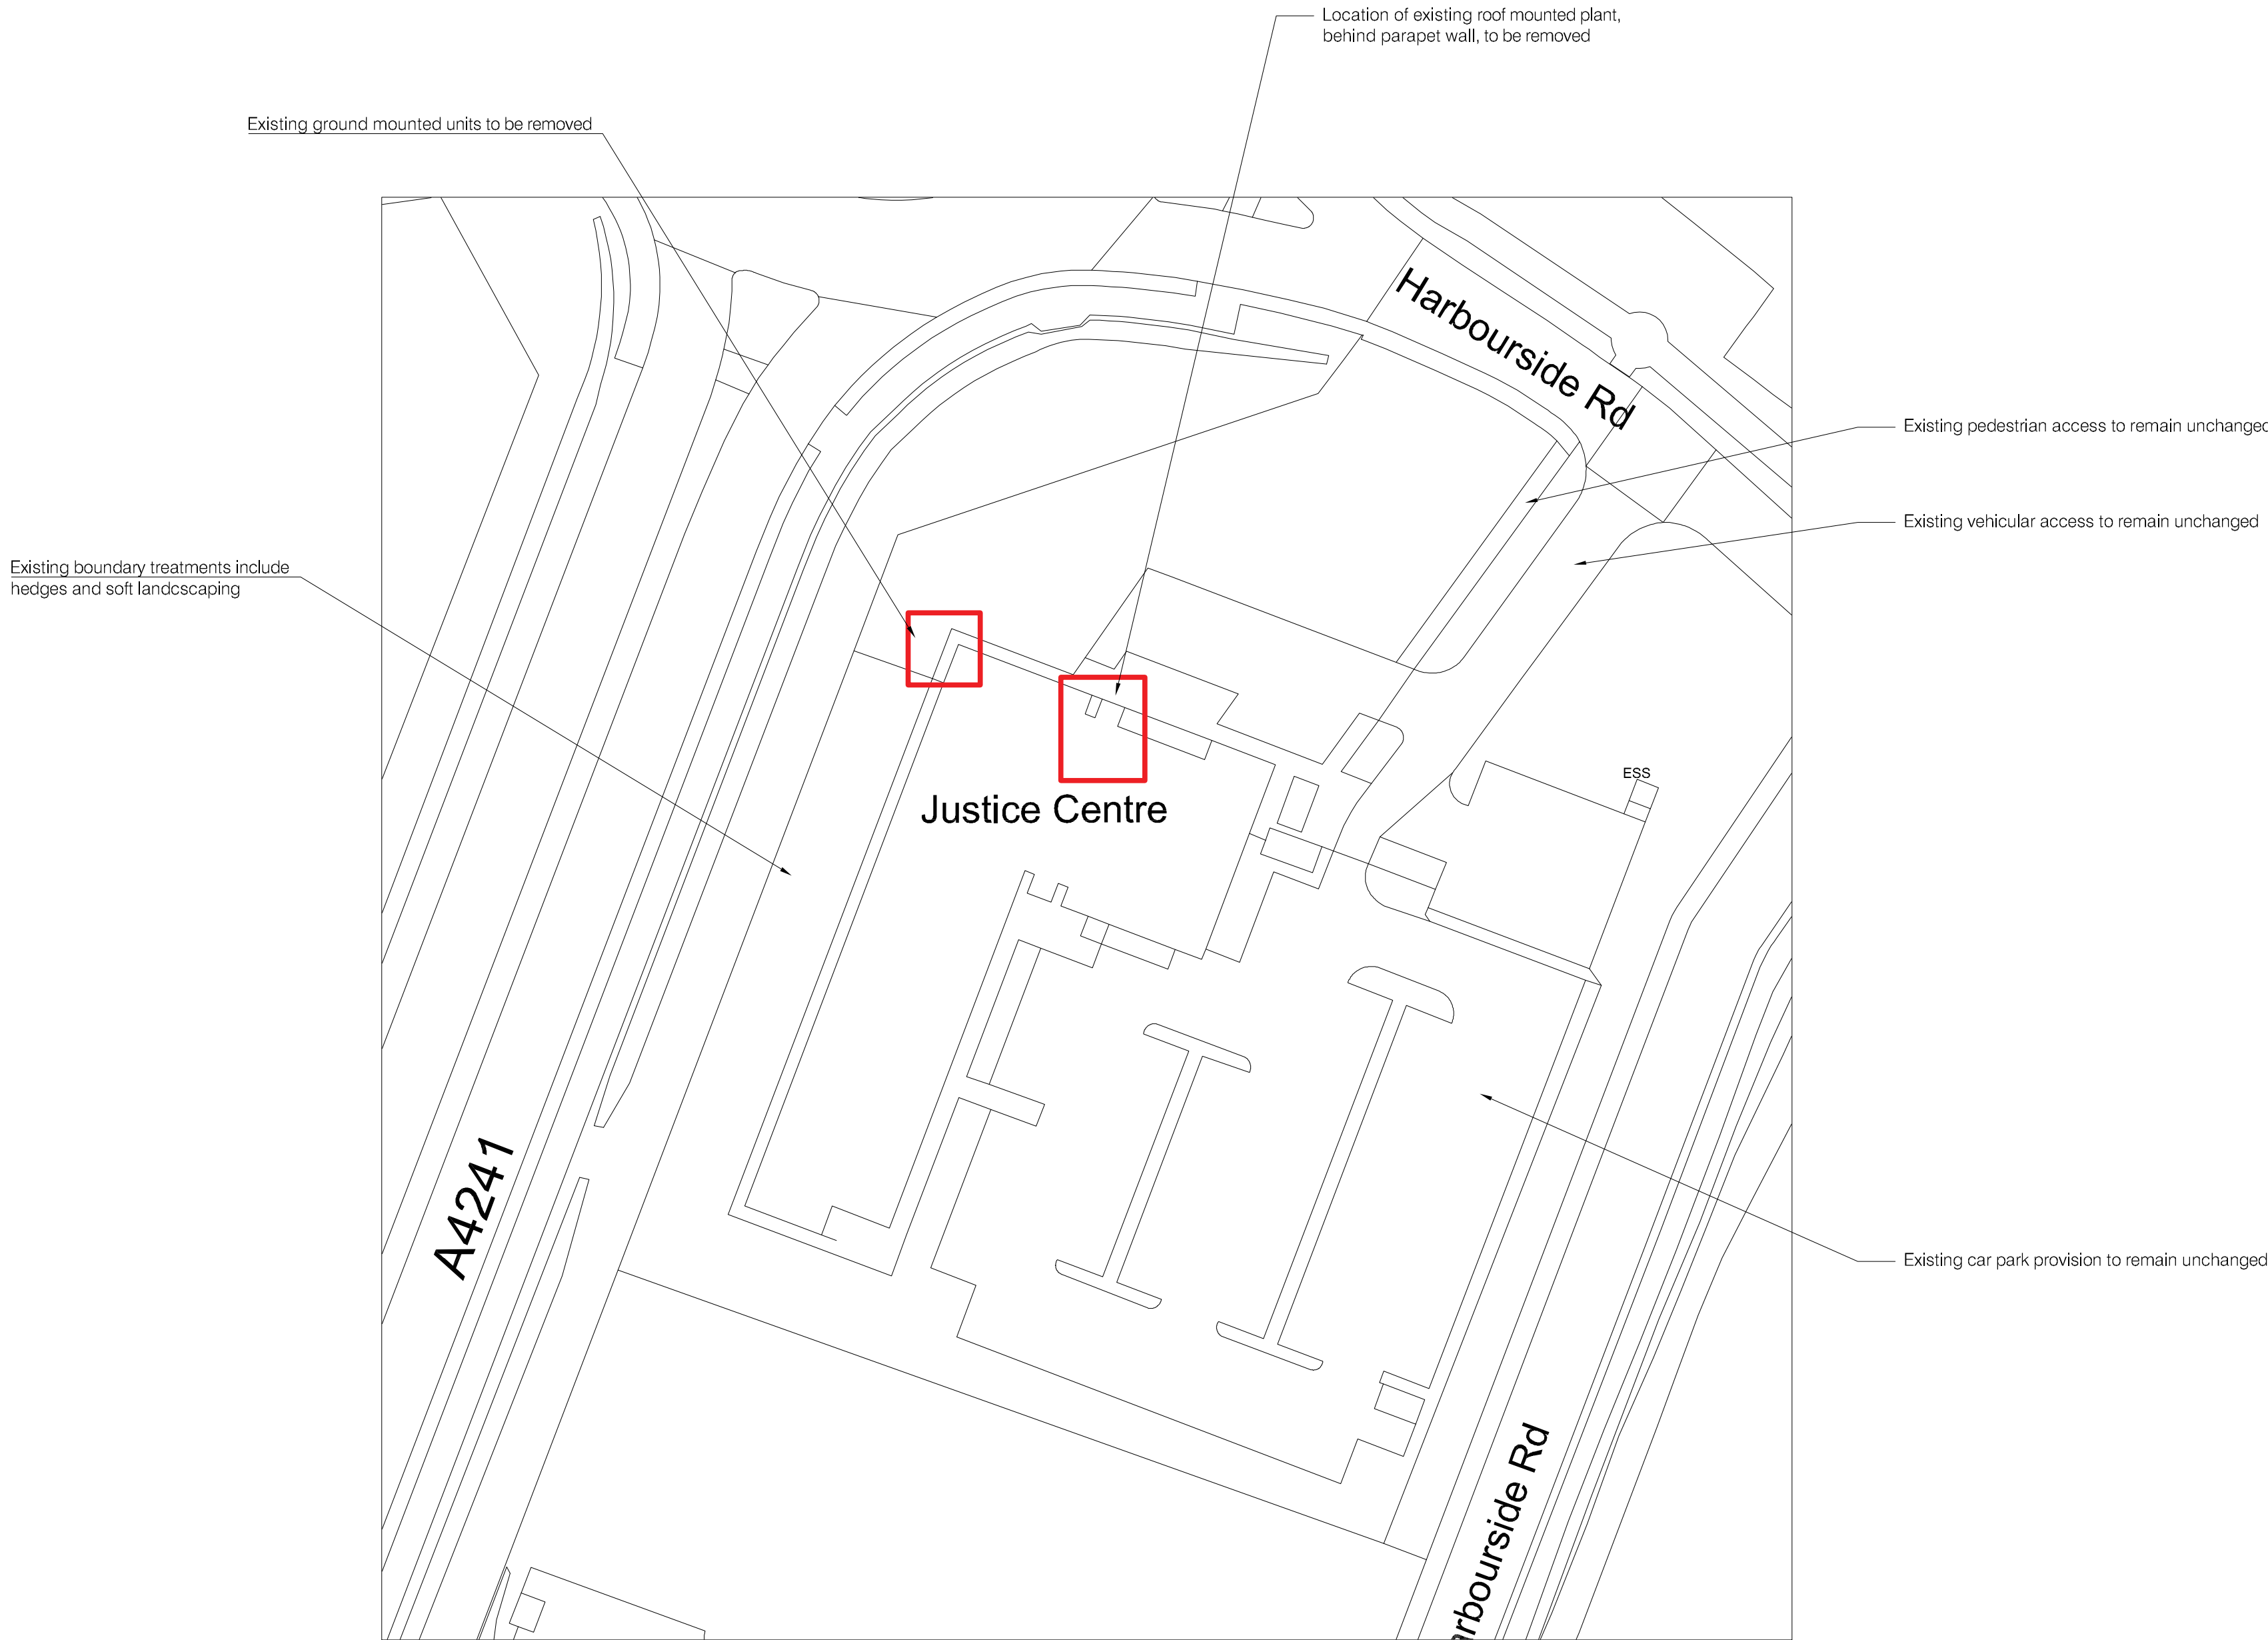 

Notes:

Proposed works are located within the boundary of the existing site and sufficiently far from the boundary as to not impact neighbouring buildings.

Existing access, both vehicular and pedestrian, are to remain unchanged.

All existing public rights of way are as existing and shown on location plan.

It is believed no trees on or adjacent to the land will be affected by the proposed development.




Existing hard standing is primarily tarmacadam and paving, this will remain unchanged.

Boundary treatments primarily consist of trees and hedges. These will no be affected by the proposed works, and will remain unchanged.

No loss or provision of additional parking spaces planned. Existing car parking is to remain and be unchanged by proposed works.

Rev	Description	Date	Dr by	App by
original by		date created		Approved by
ACC		29.01.25		
client				
Equans				
project				
Port Talbot Justice Centre Cooler Replacement				
drawing				
Block Plan Existing				
project number		scale		
2024.00095.007		1:500		@A1
drawing number		rev	issue status	
AHR-Eq-PTJC-009		A	Planning	

This drawing is to be read in conjunction with all related drawings. All dimensions must be checked and verified on site before commencing any work or producing shop drawings. The originator should be notified immediately of any discrepancy. This drawing is copyright and remains the property of AHR.

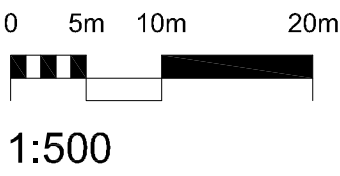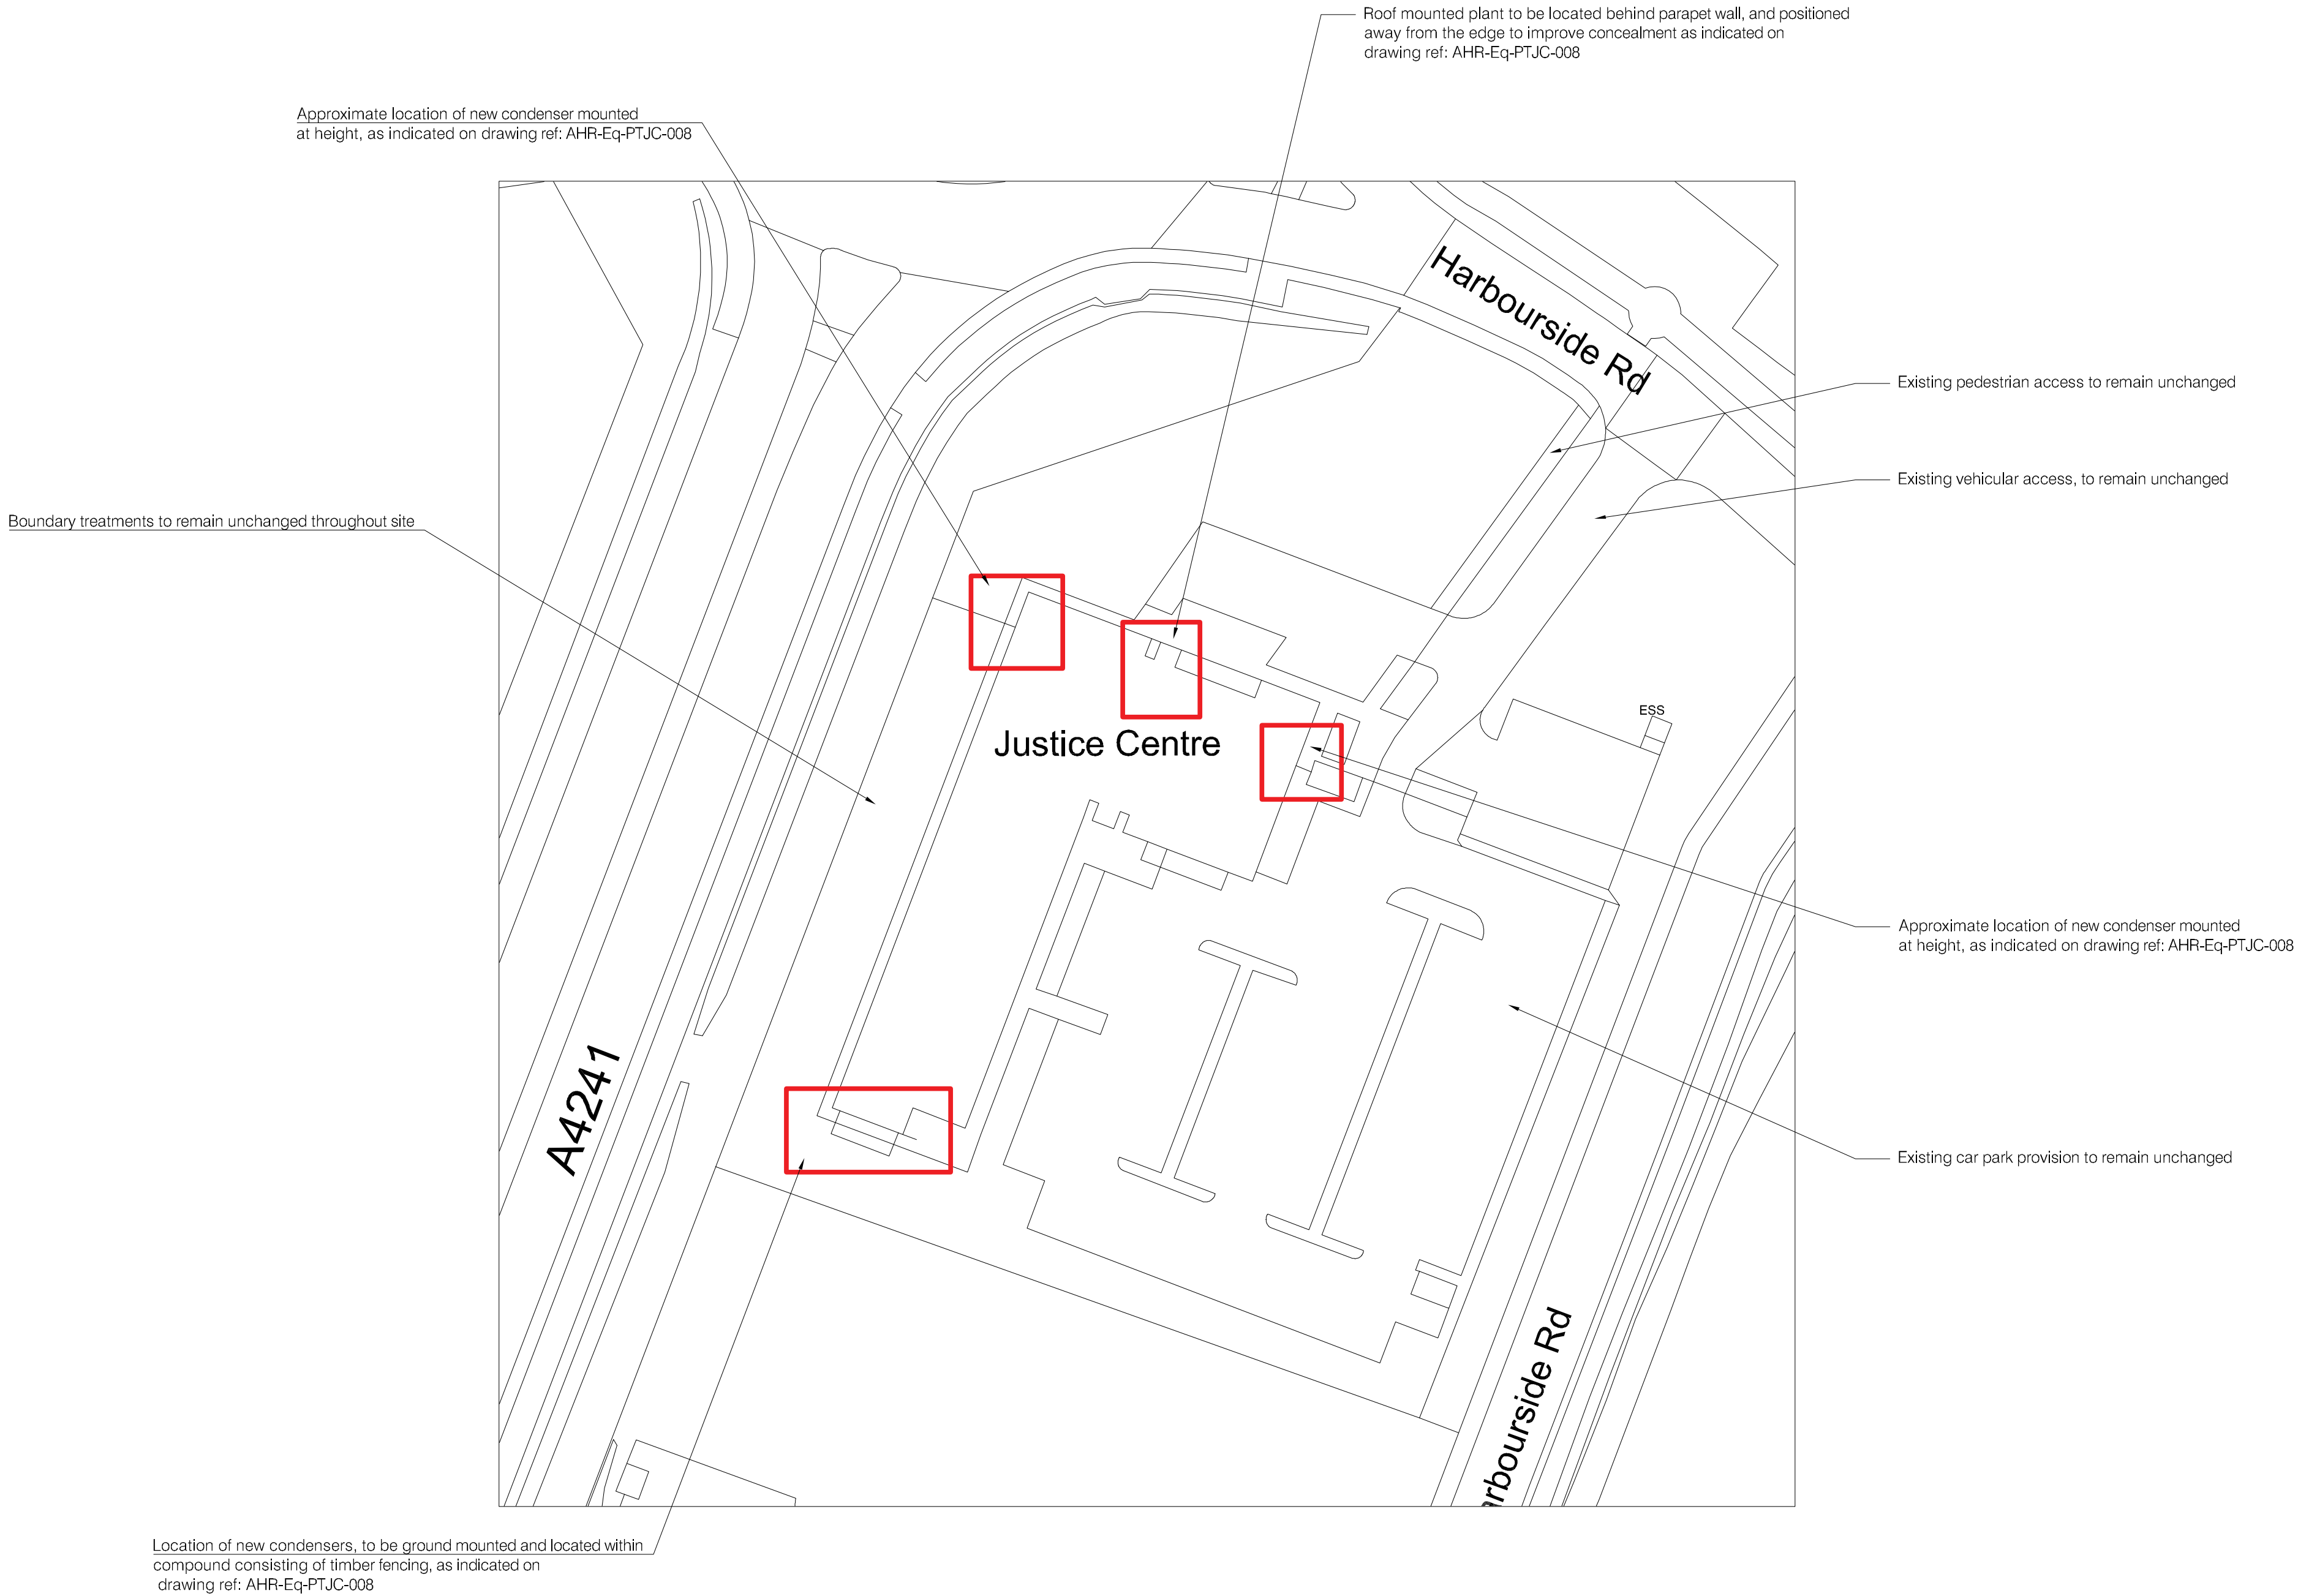 

Notes:

Proposed works are located within the boundary of the existing site and sufficiently far from the boundary as to not impact neighbouring buildings.

Existing access, both vehicular and pedestrian, are to remain unchanged.

All existing public rights of way are as existing and shown on location plan.

It is believed no trees on or adjacent to the land will be affected by the proposed development.

Existing hard standing is primarily tarmacadam and paving, this will remain unchanged.

Boundary treatments primarily consist of trees and hedges. These will no be affected by the proposed works, and will remain unchanged.

No loss or provision of additional parking spaces planned. Existing car parking is to remain and be unchanged by proposed works.

Fenced compound added		28.01.25	acc
Rev	Description	Date	Dr by / App by
original by		date created	Approved by
ACC		22.01.25	
			
client			
Equans			
project			
Port Talbot Justice Centre Cooler Replacement			
drawing			
Block Plan Proposed			
project number		scale	
2024.00095.007		1:500 @A1	
drawing number		rev	issue status
AHR-Eq-PTJC-010		B	Planning