


PROPOSED BOUNDARY WALL ELEVATION.

(1:100)

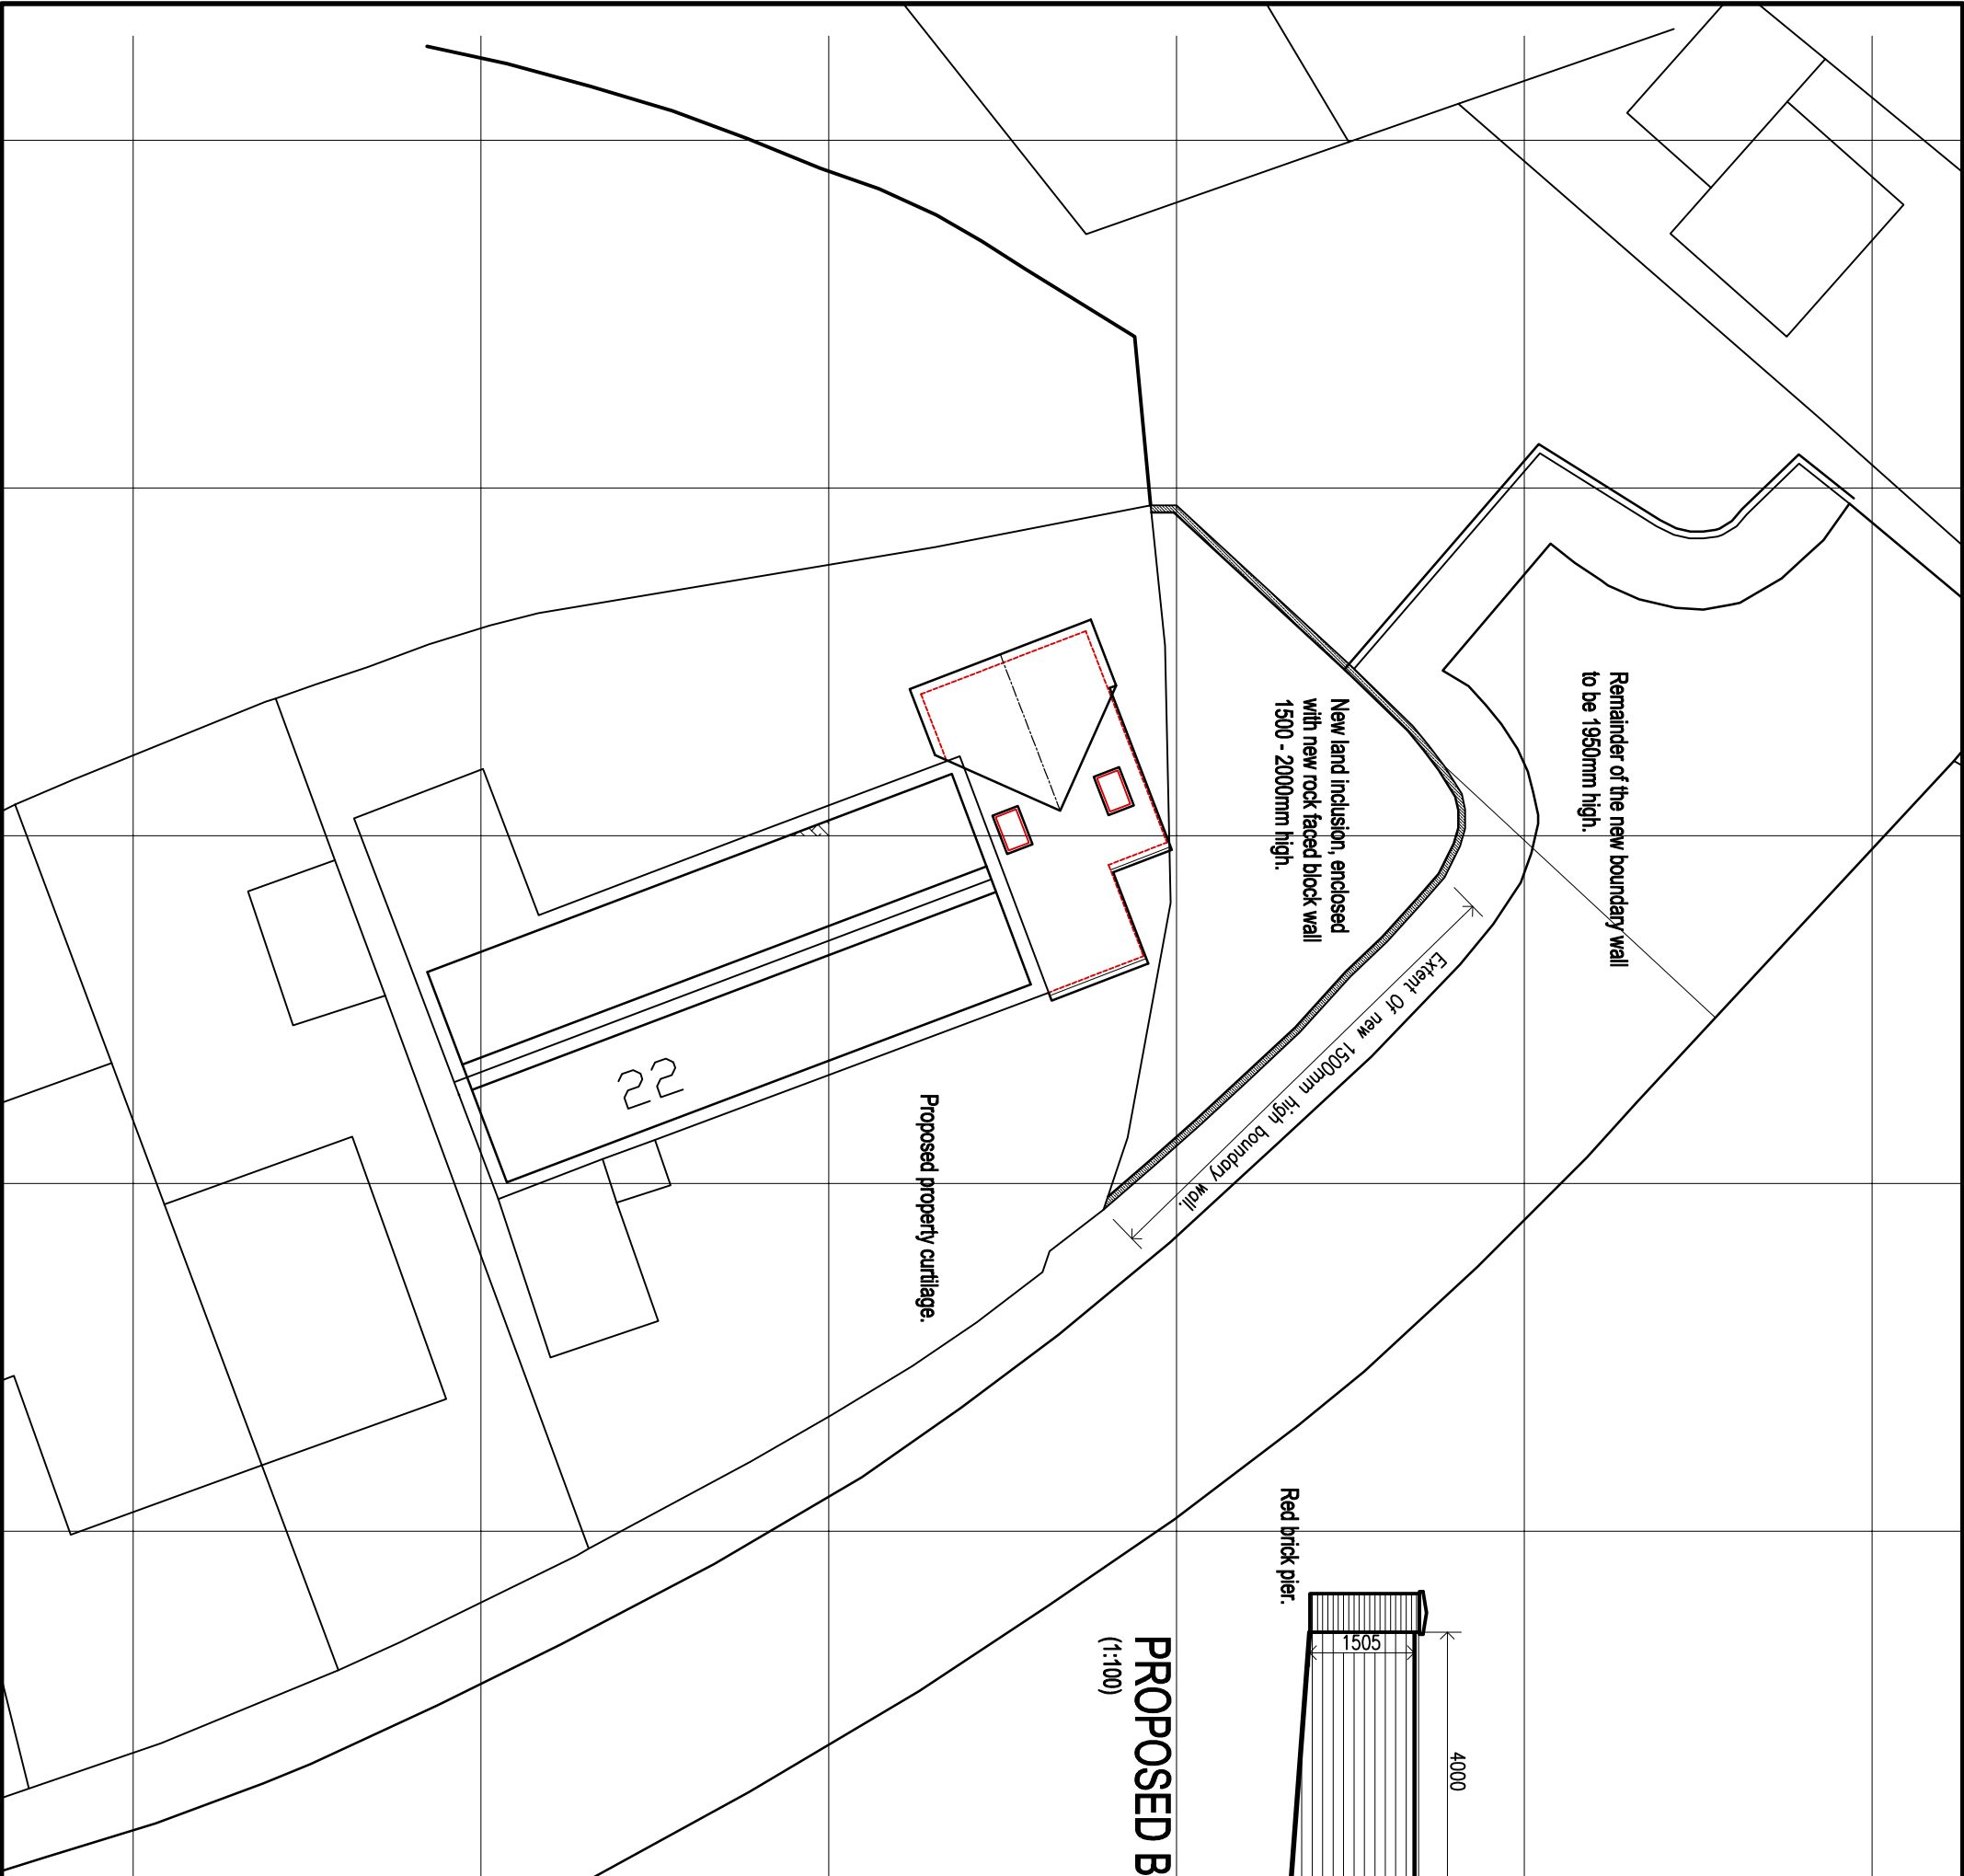

revisions: A – NEW BOUNDARY WALL HEIGHT REDUCED AS SHOWN ON PLAN. 05.02.2025		
CLIENT MR & MRS TOM FITZPATRICK		
job title CHANGE OF USE OF LAND ADJACENT TO 22, CROFTON DRIVE, BAGLAN. PORT TALBOT SA12 8UL TO INCLUDE AS CURTLAGE TO THE ABOVE PROPERTY.		
drawing title PROPOSED SITE PLAN		
job No: 24.78	drawing No: 03 (A)	scales: 1:200 @A3