




Superseded

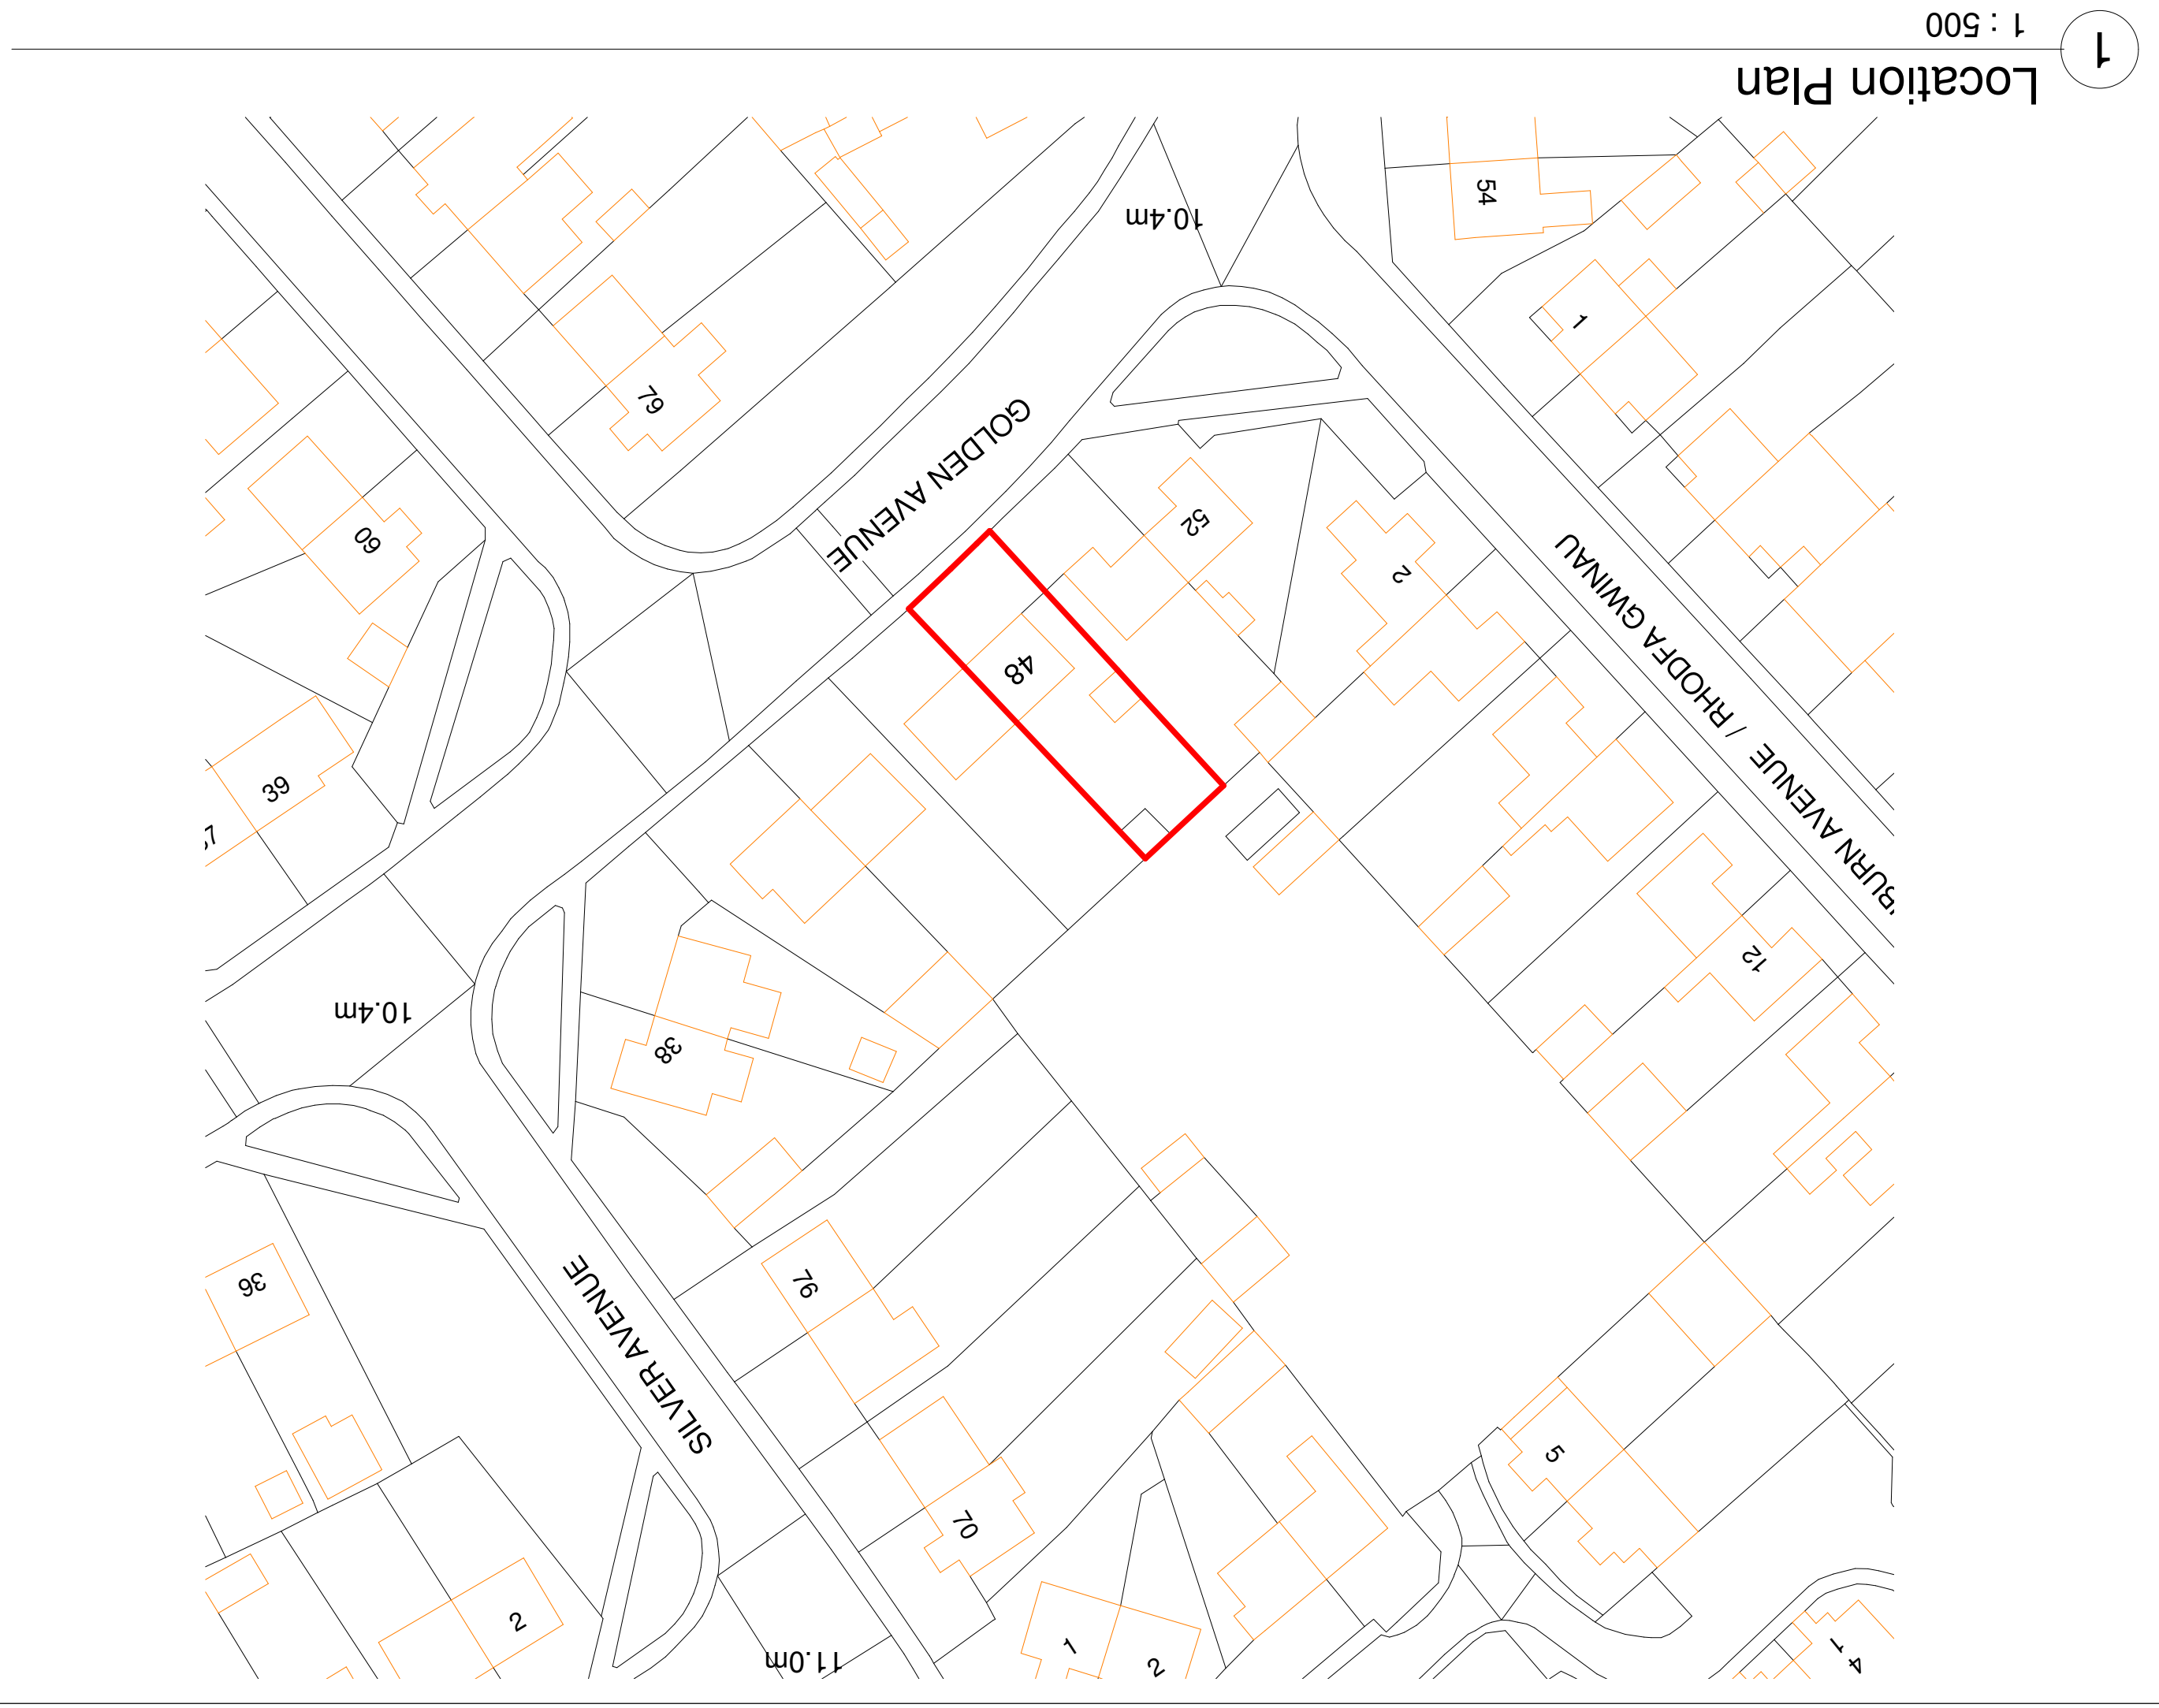


Superseded

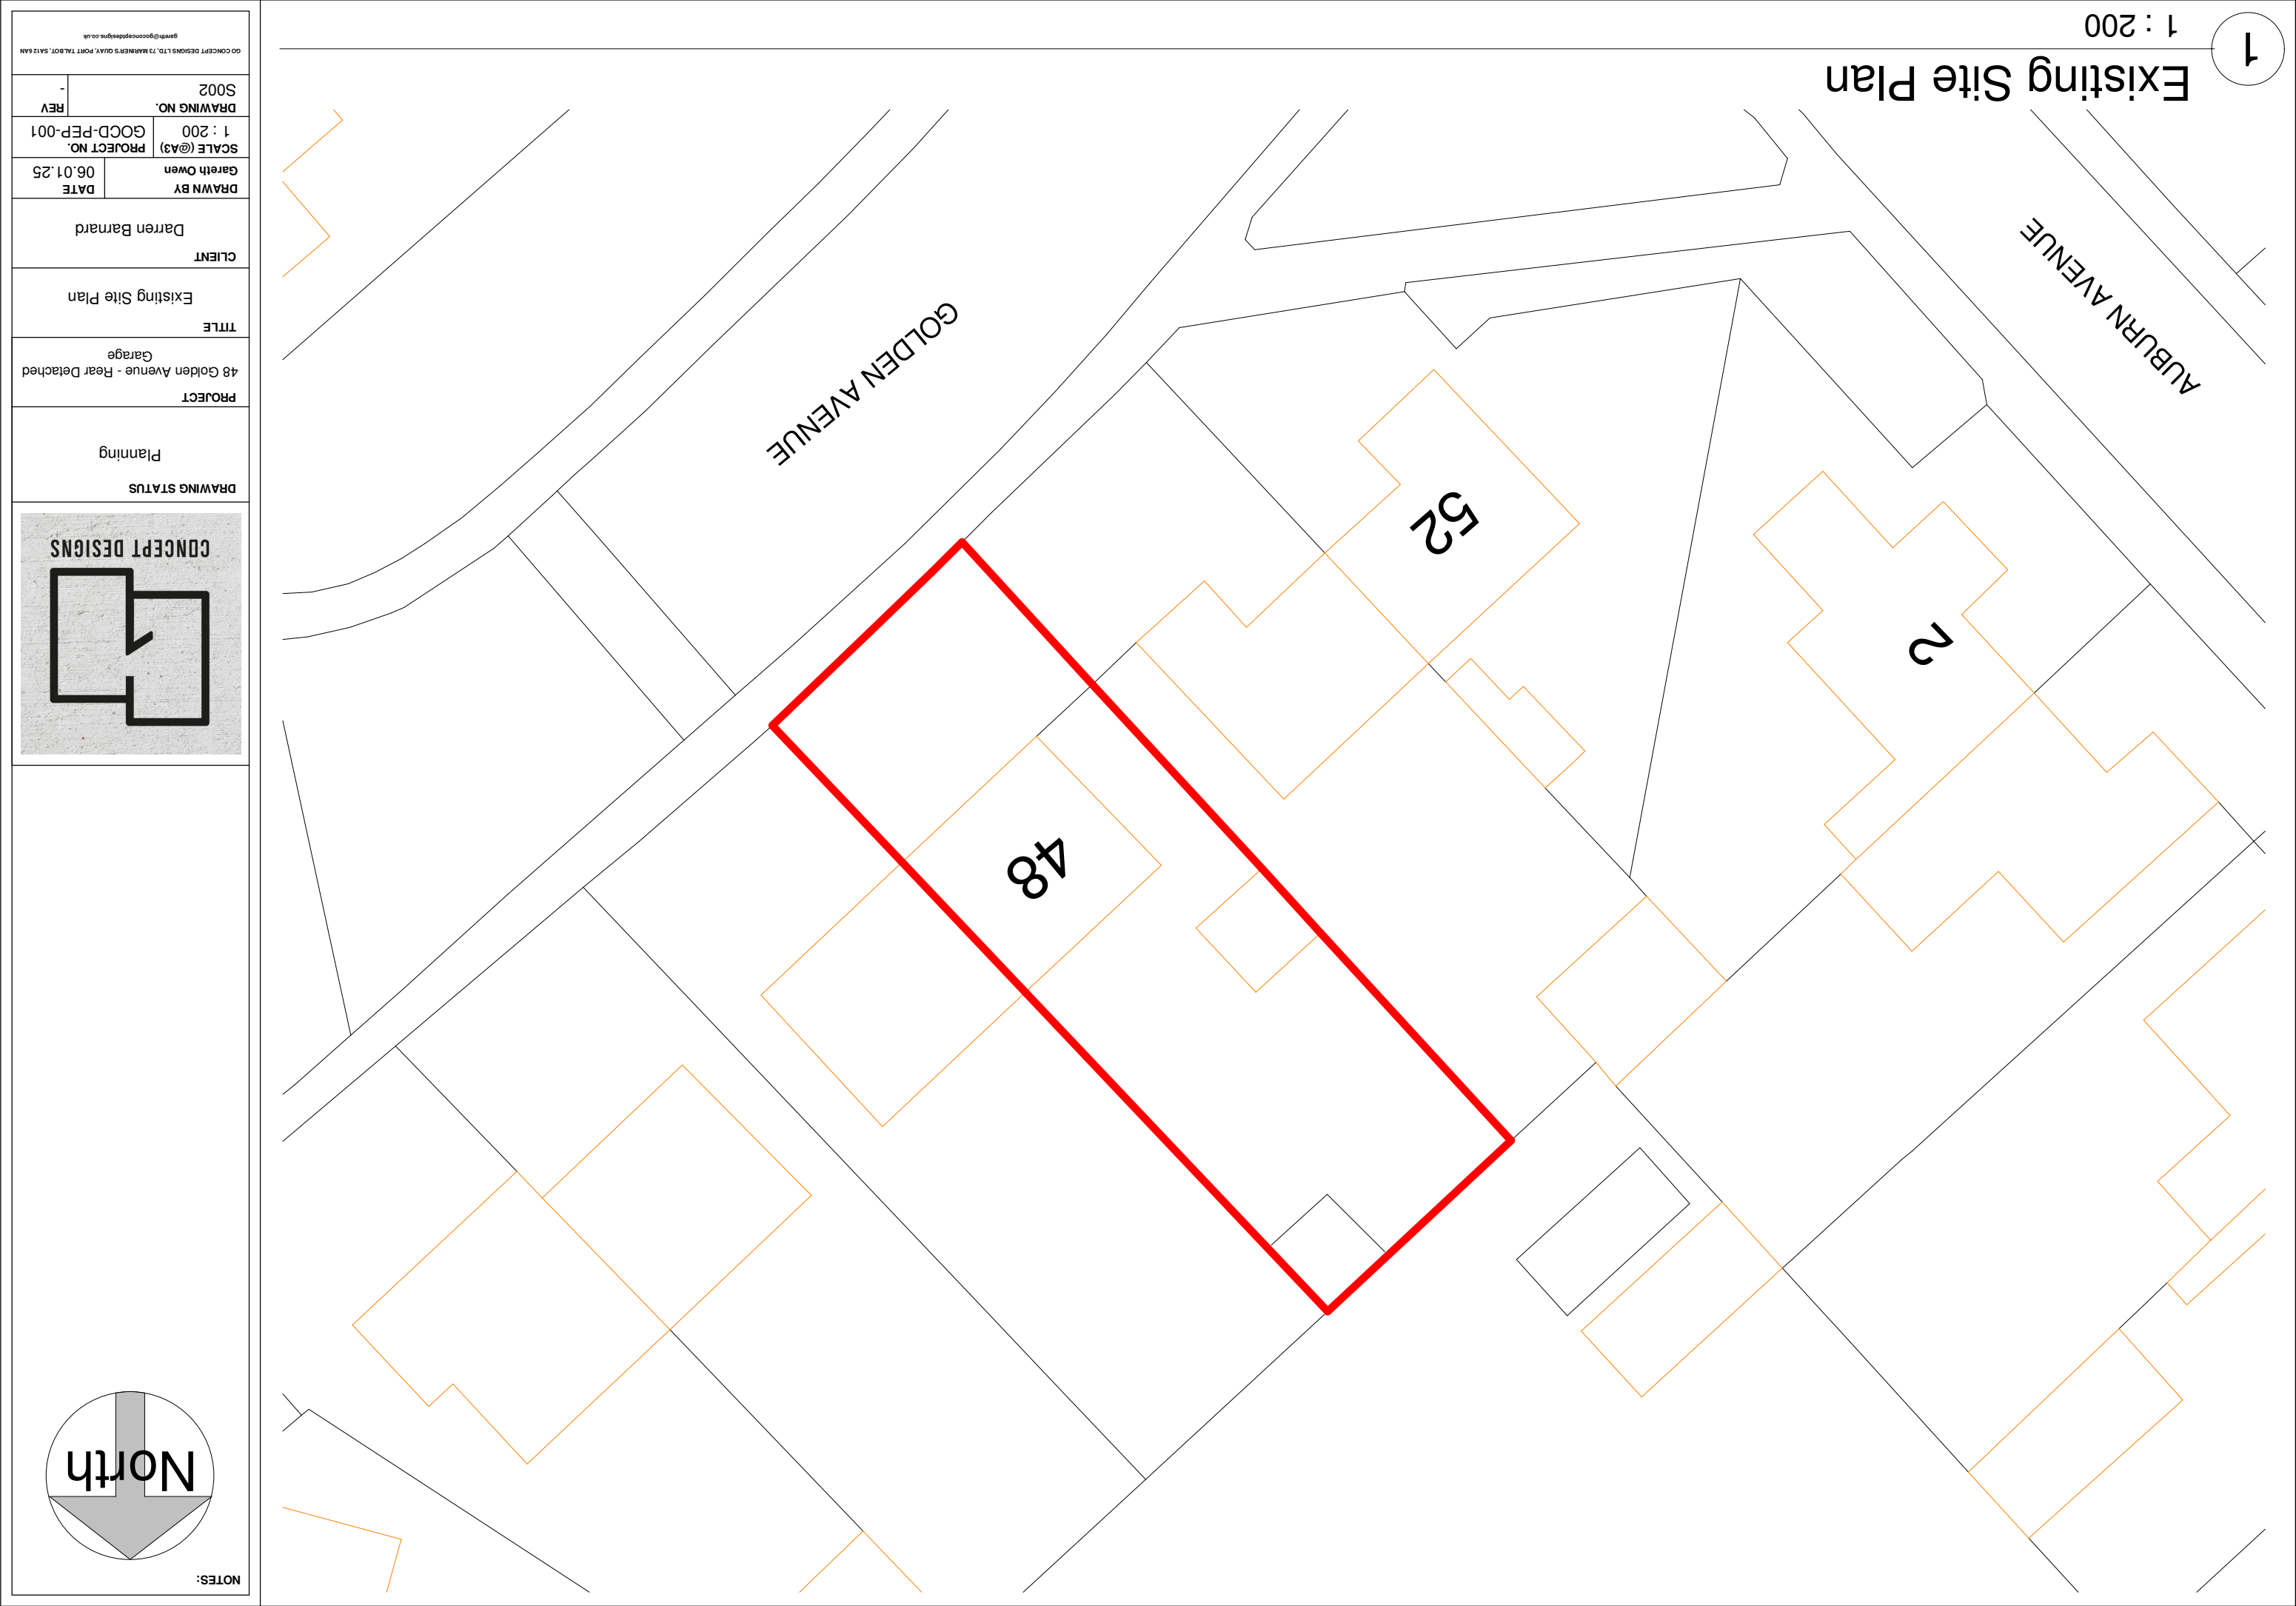

Superseded

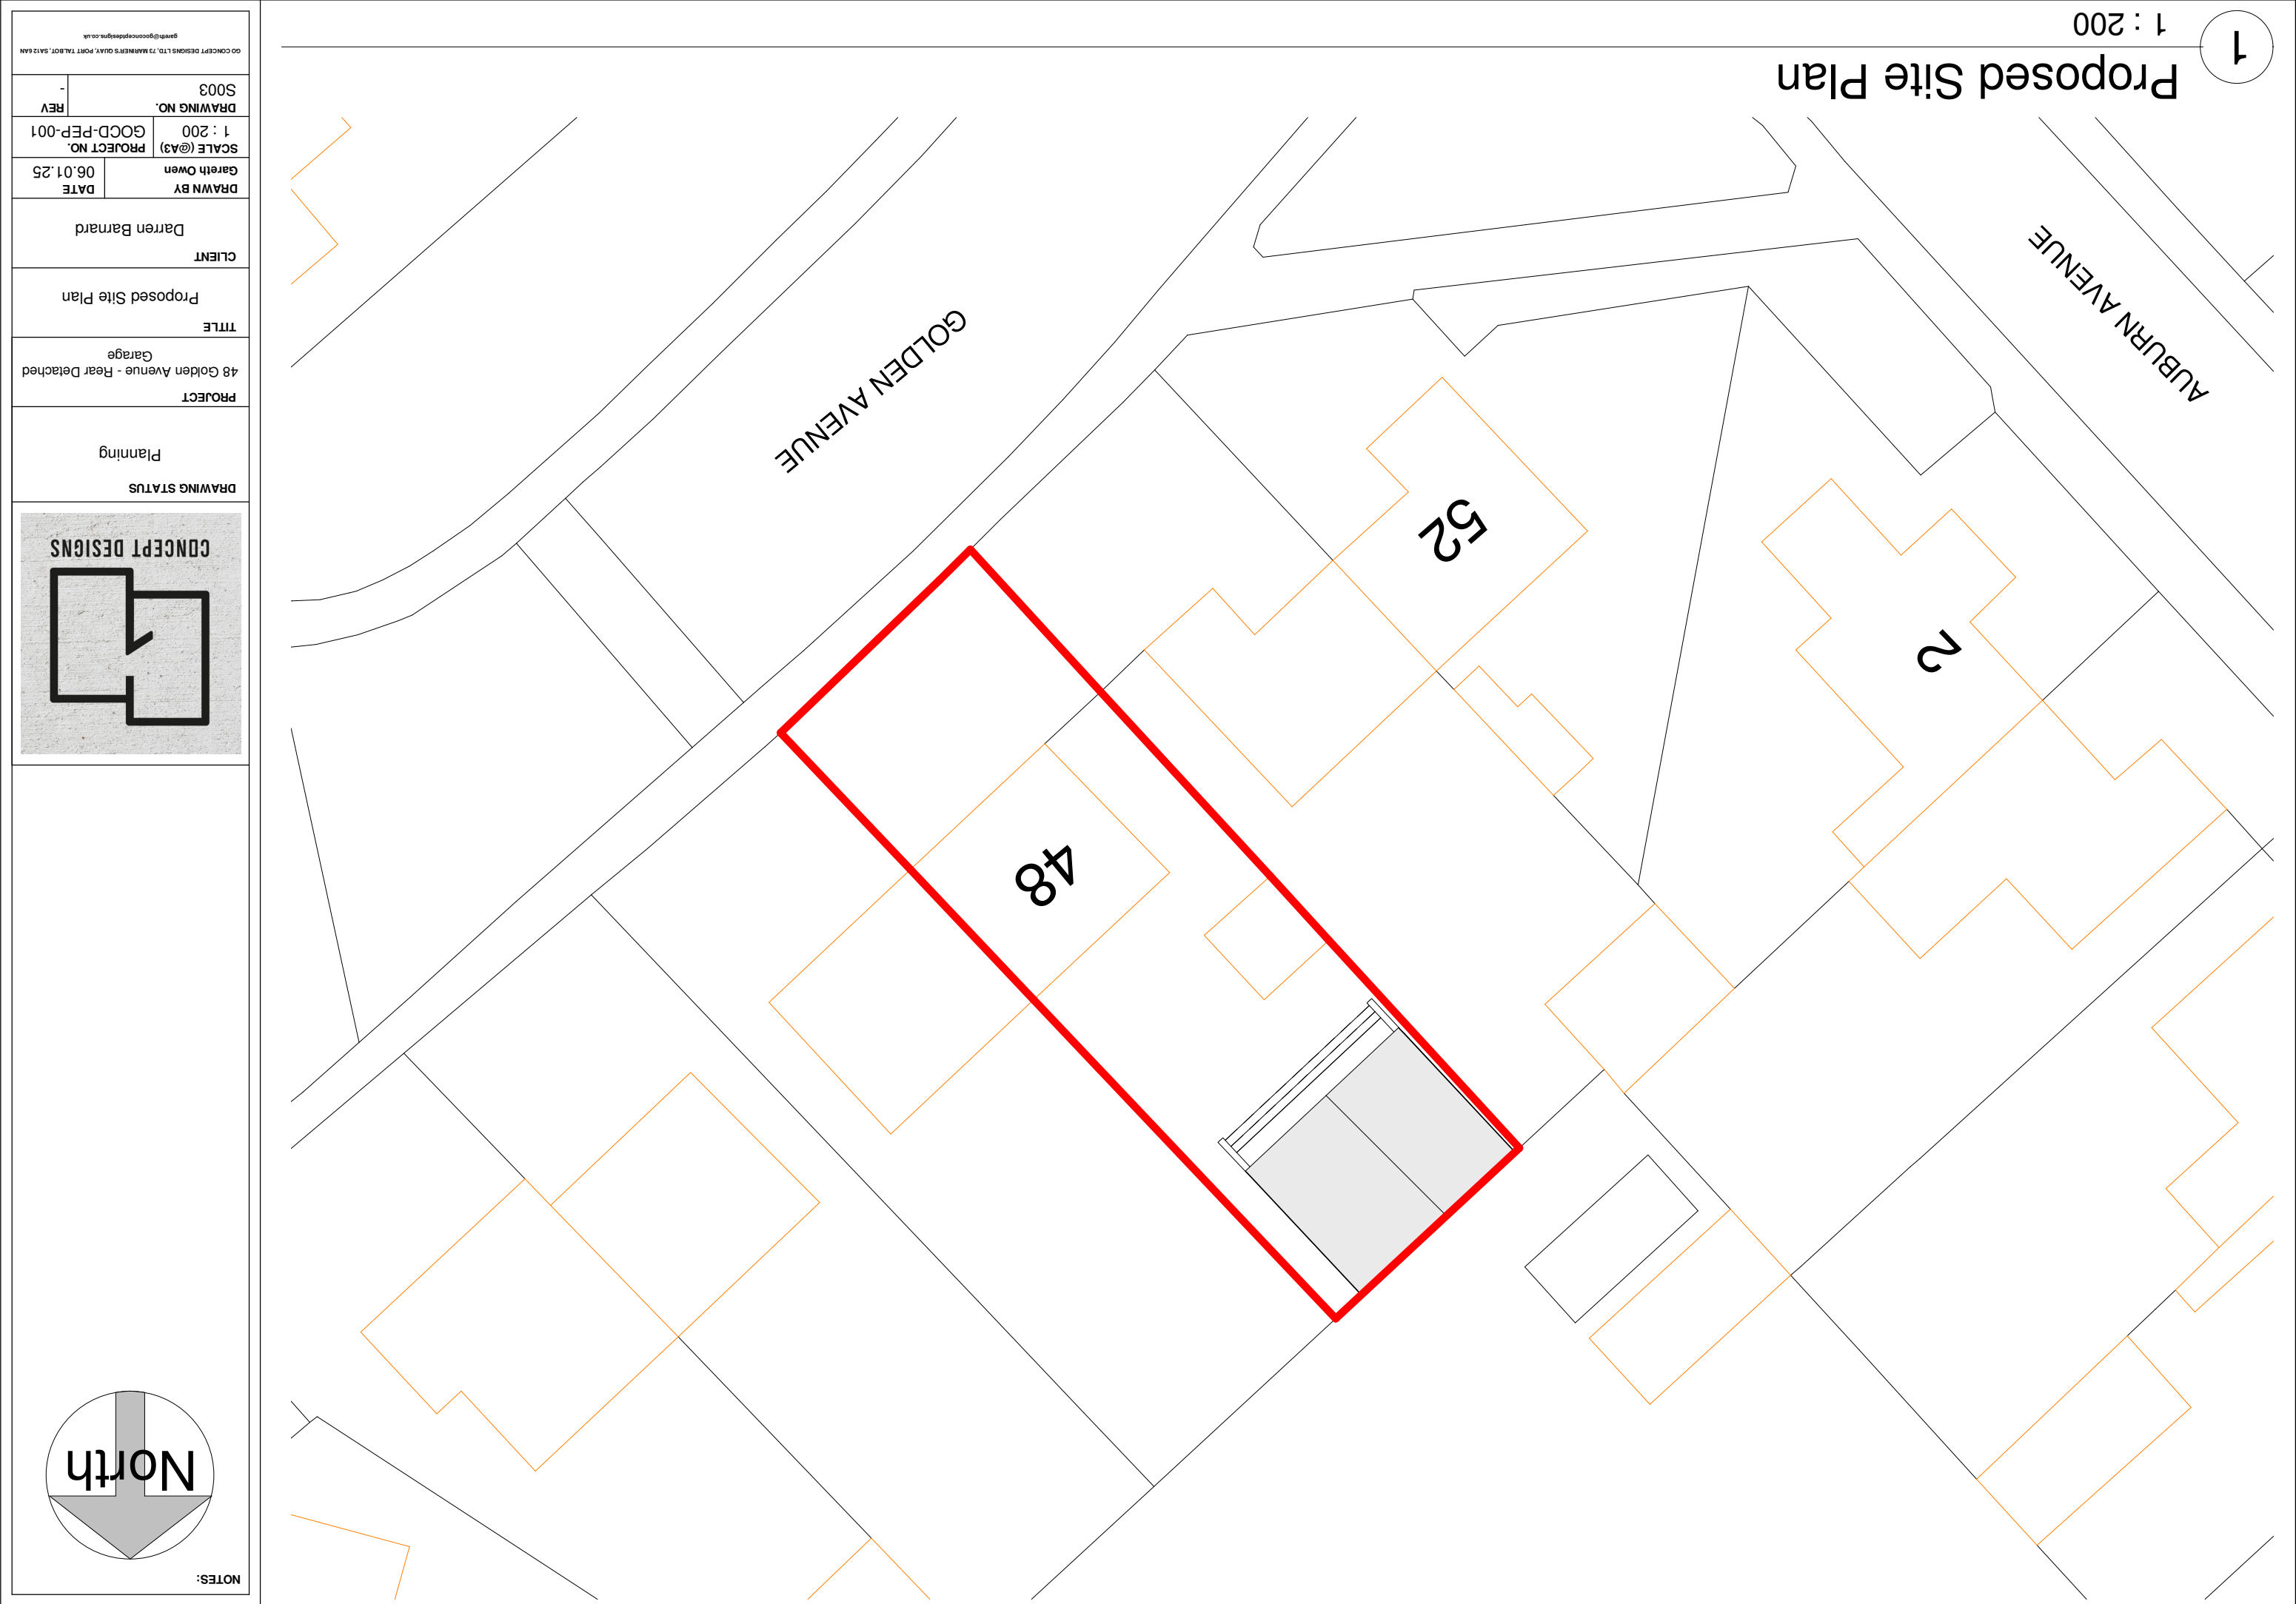

Superseded

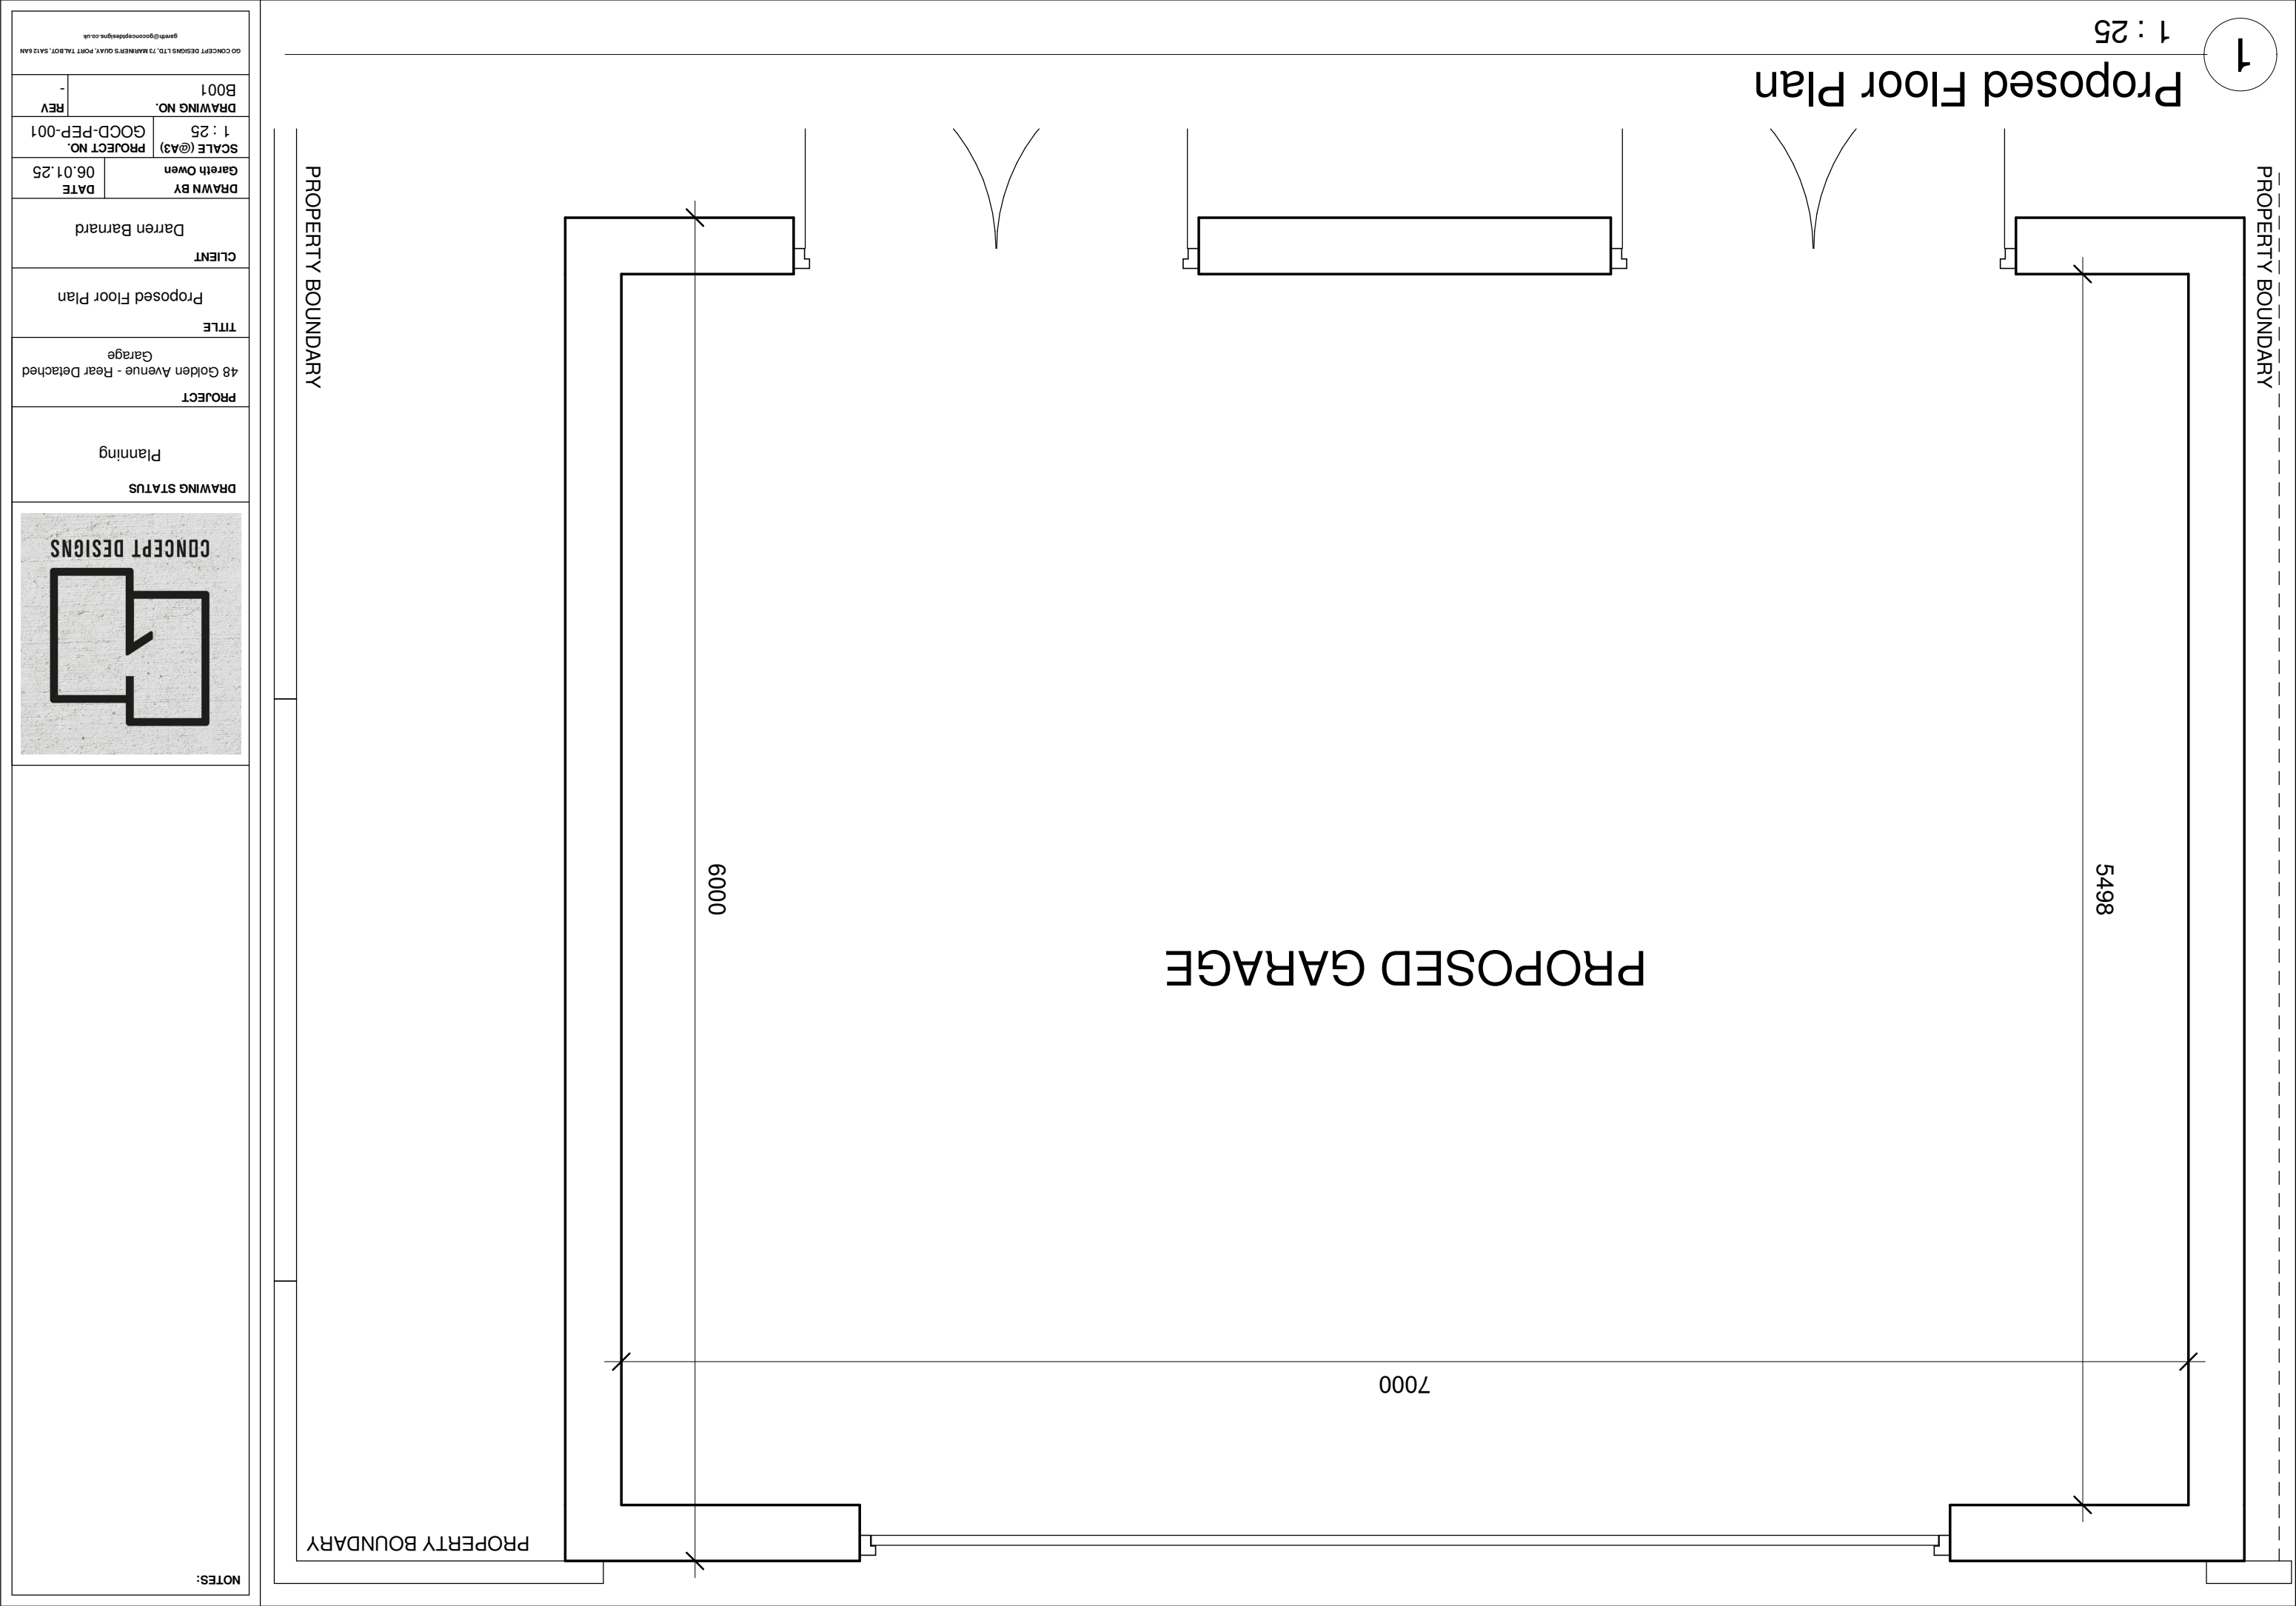

Superseded

Proposed Roof Plan

PROPERTY BOUNDARY


PROPERTY BOUNDARY

00 CONCEPT DESIGNS LTD, 73 MARINER'S QUAY, PORT TALBOT, SA12 6AN
garth@conceptdesigns.co.uk

00 CONCEPT DESIGNS LTD, 73 MARINER'S QUAY, PORT TALBOT, SA12 6AN

DRAWING NO. B002		REV -	
SCALE (@A3) 1 : 25		PROJECT NO. G0CD-PEP-001	
DRAWN BY Gareth Owen		DATE 06.01.25	
CLIENT Darren Barnard			
TITLE Proposed Roof Plan			
PROJECT 48 Golden Avenue - Rear Detached Garage			
DRAWING STATUS Planning			
CONCEPT DESIGNS 			
NOTES:			

Superseded

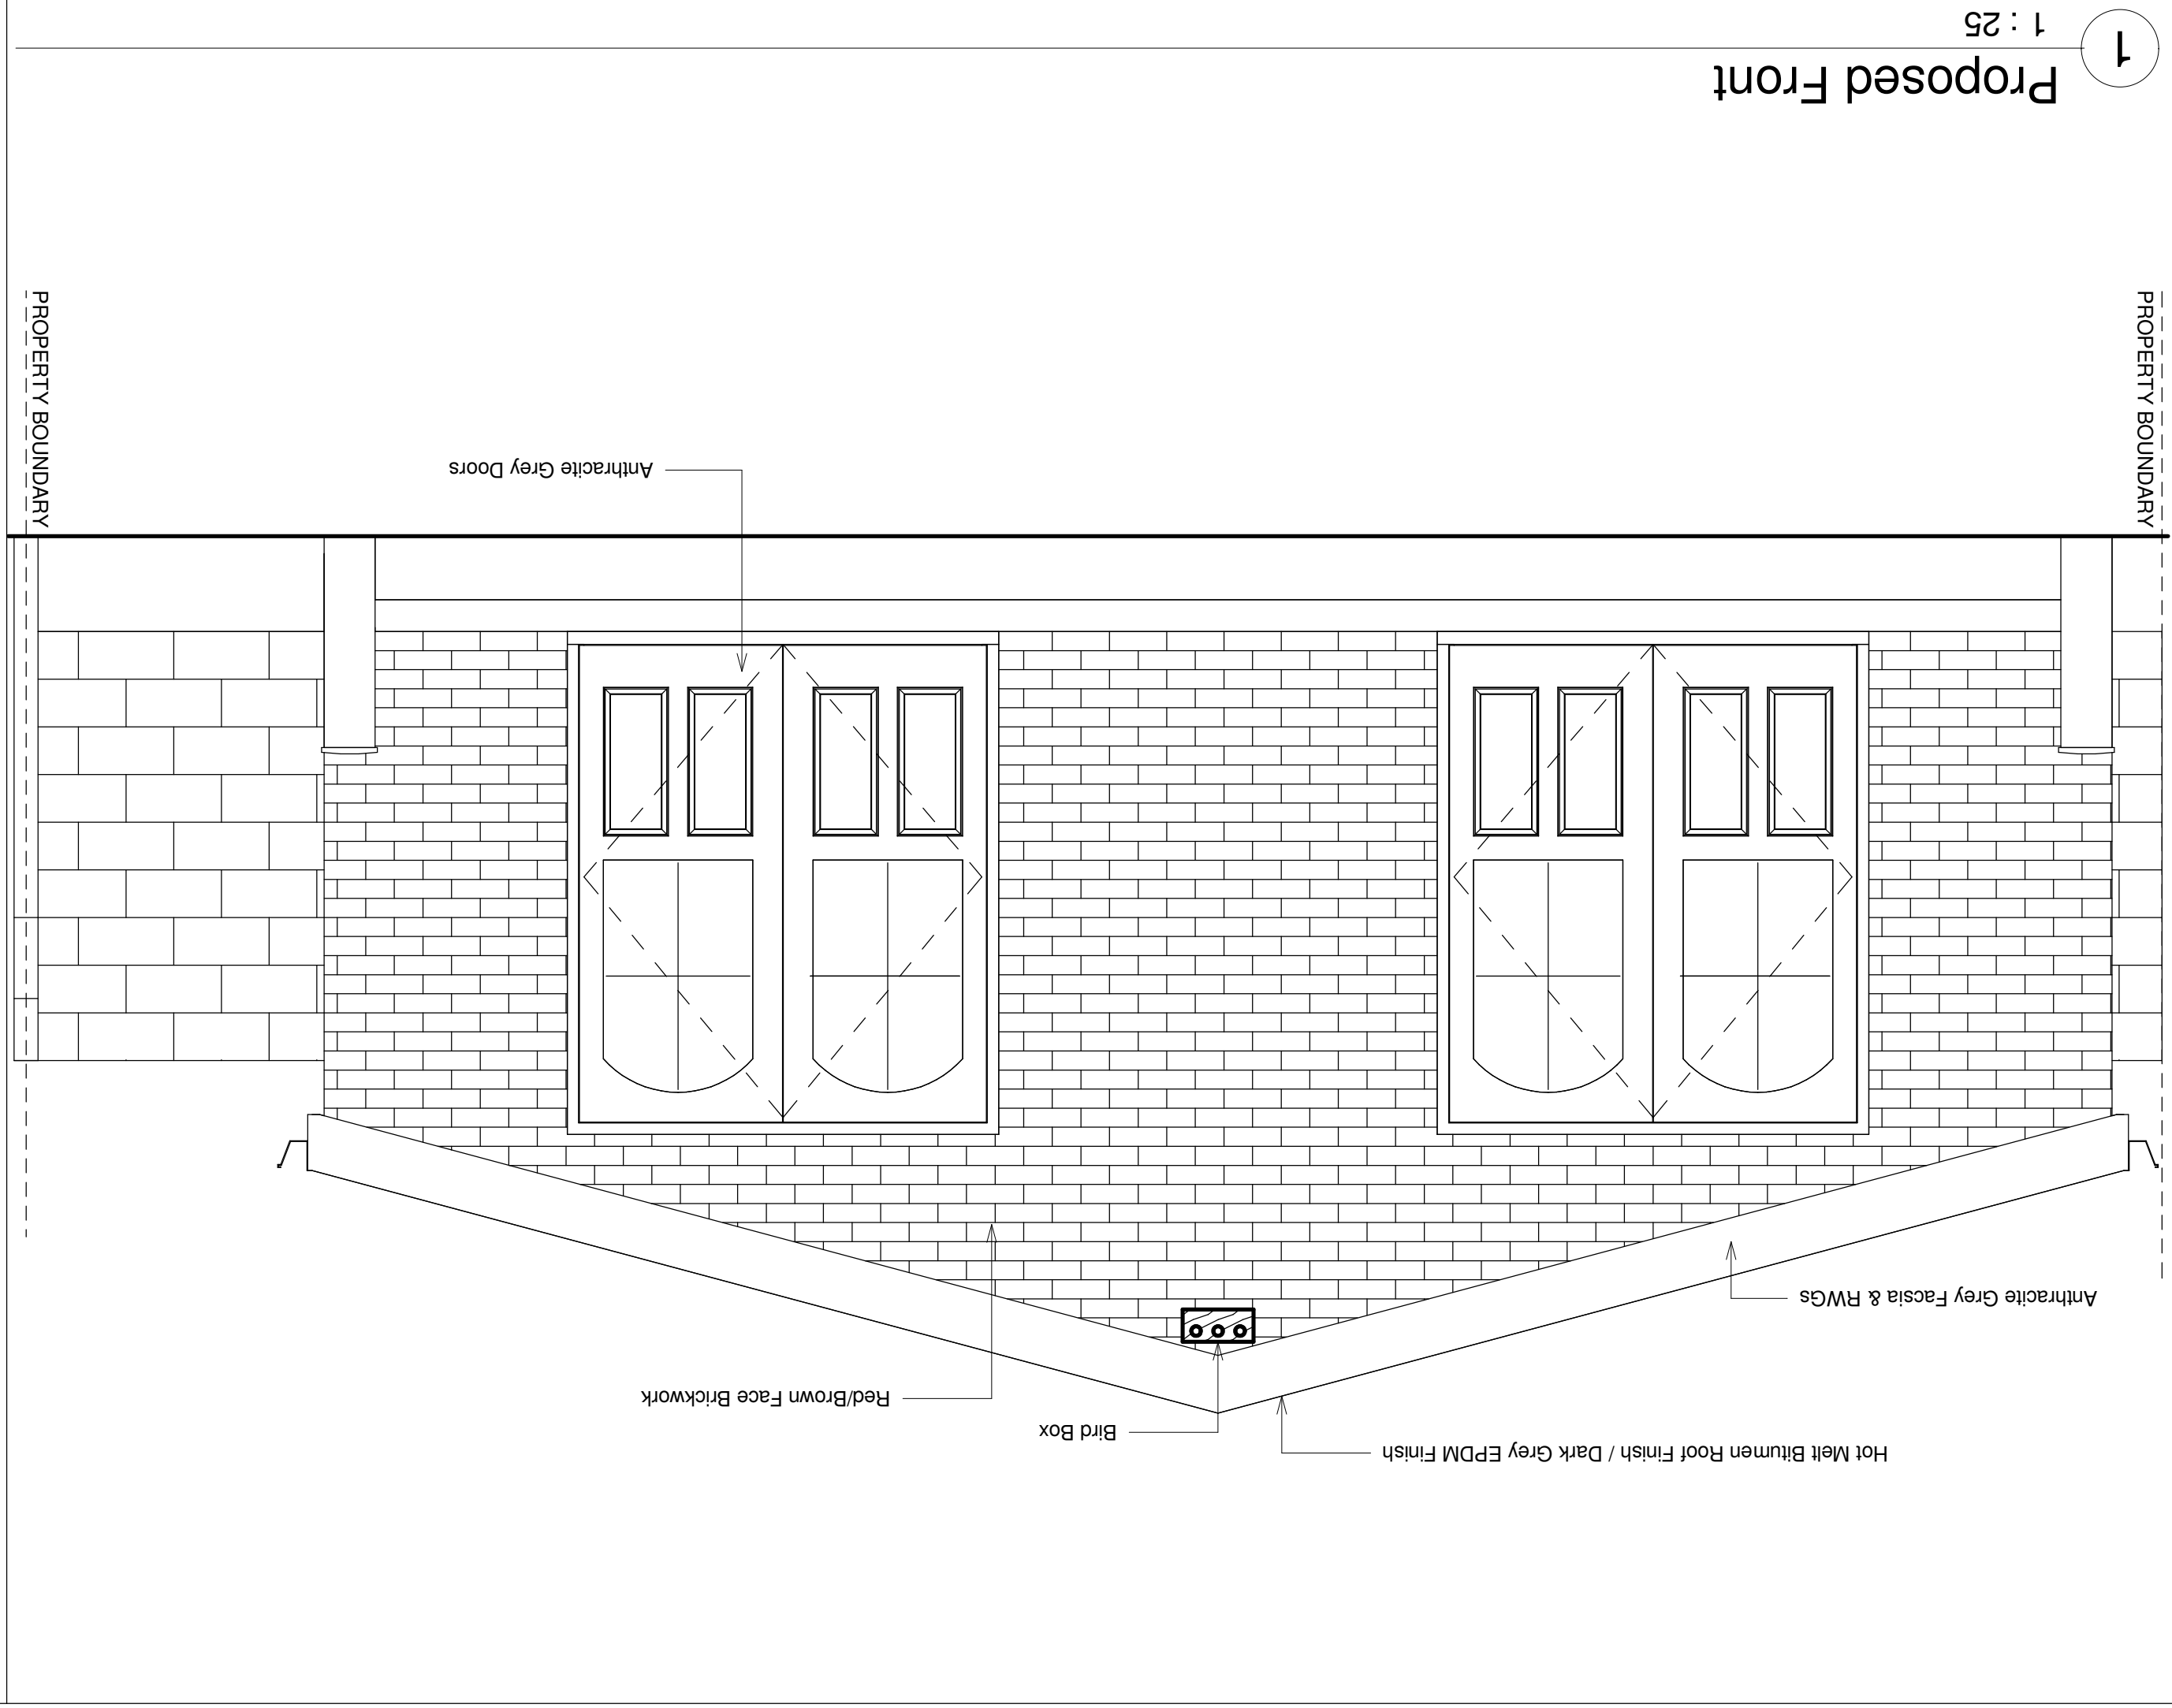

NOTES:	
CONCEPT DESIGNS	
DRAWING STATUS	
Planning	
PROJECT	
48 Golden Avenue - Rear Detached Garage	
TITLE	
Proposed Front	
CLIENT	
Darren Barnard	
DRAWN BY	Gareth Owen
SCALE (@A3)	1 : 25
PROJECT NO.	G0CD-PEP-001
DRAWING NO.	B003
REV	-
DATE	
06.01.25	

Superseded

1

Proposed Rear

1 : 25

Anthracite Grey Garage Door

Face Blockwork

NOTES:

CONCEPT DESIGNS

DRAWING STATUS
Planning

PROJECT
48 Golden Avenue - Rear Detached Garage

TITLE
Proposed Rear

CLIENT
Darren Barnard

DRAWN BY
Gareth Owen

DATE
06.01.25

SCALE (@A3)
1 : 25

PROJECT NO.
GOCD-PEP-001


DRAWING NO.
B004

REV
-


GO CONCEPT DESIGNS LTD, 73 MARINE'S QUAY, PORT TALBOT, SA12 8AN

gareth@goconceptdesigns.co.uk

Superseded

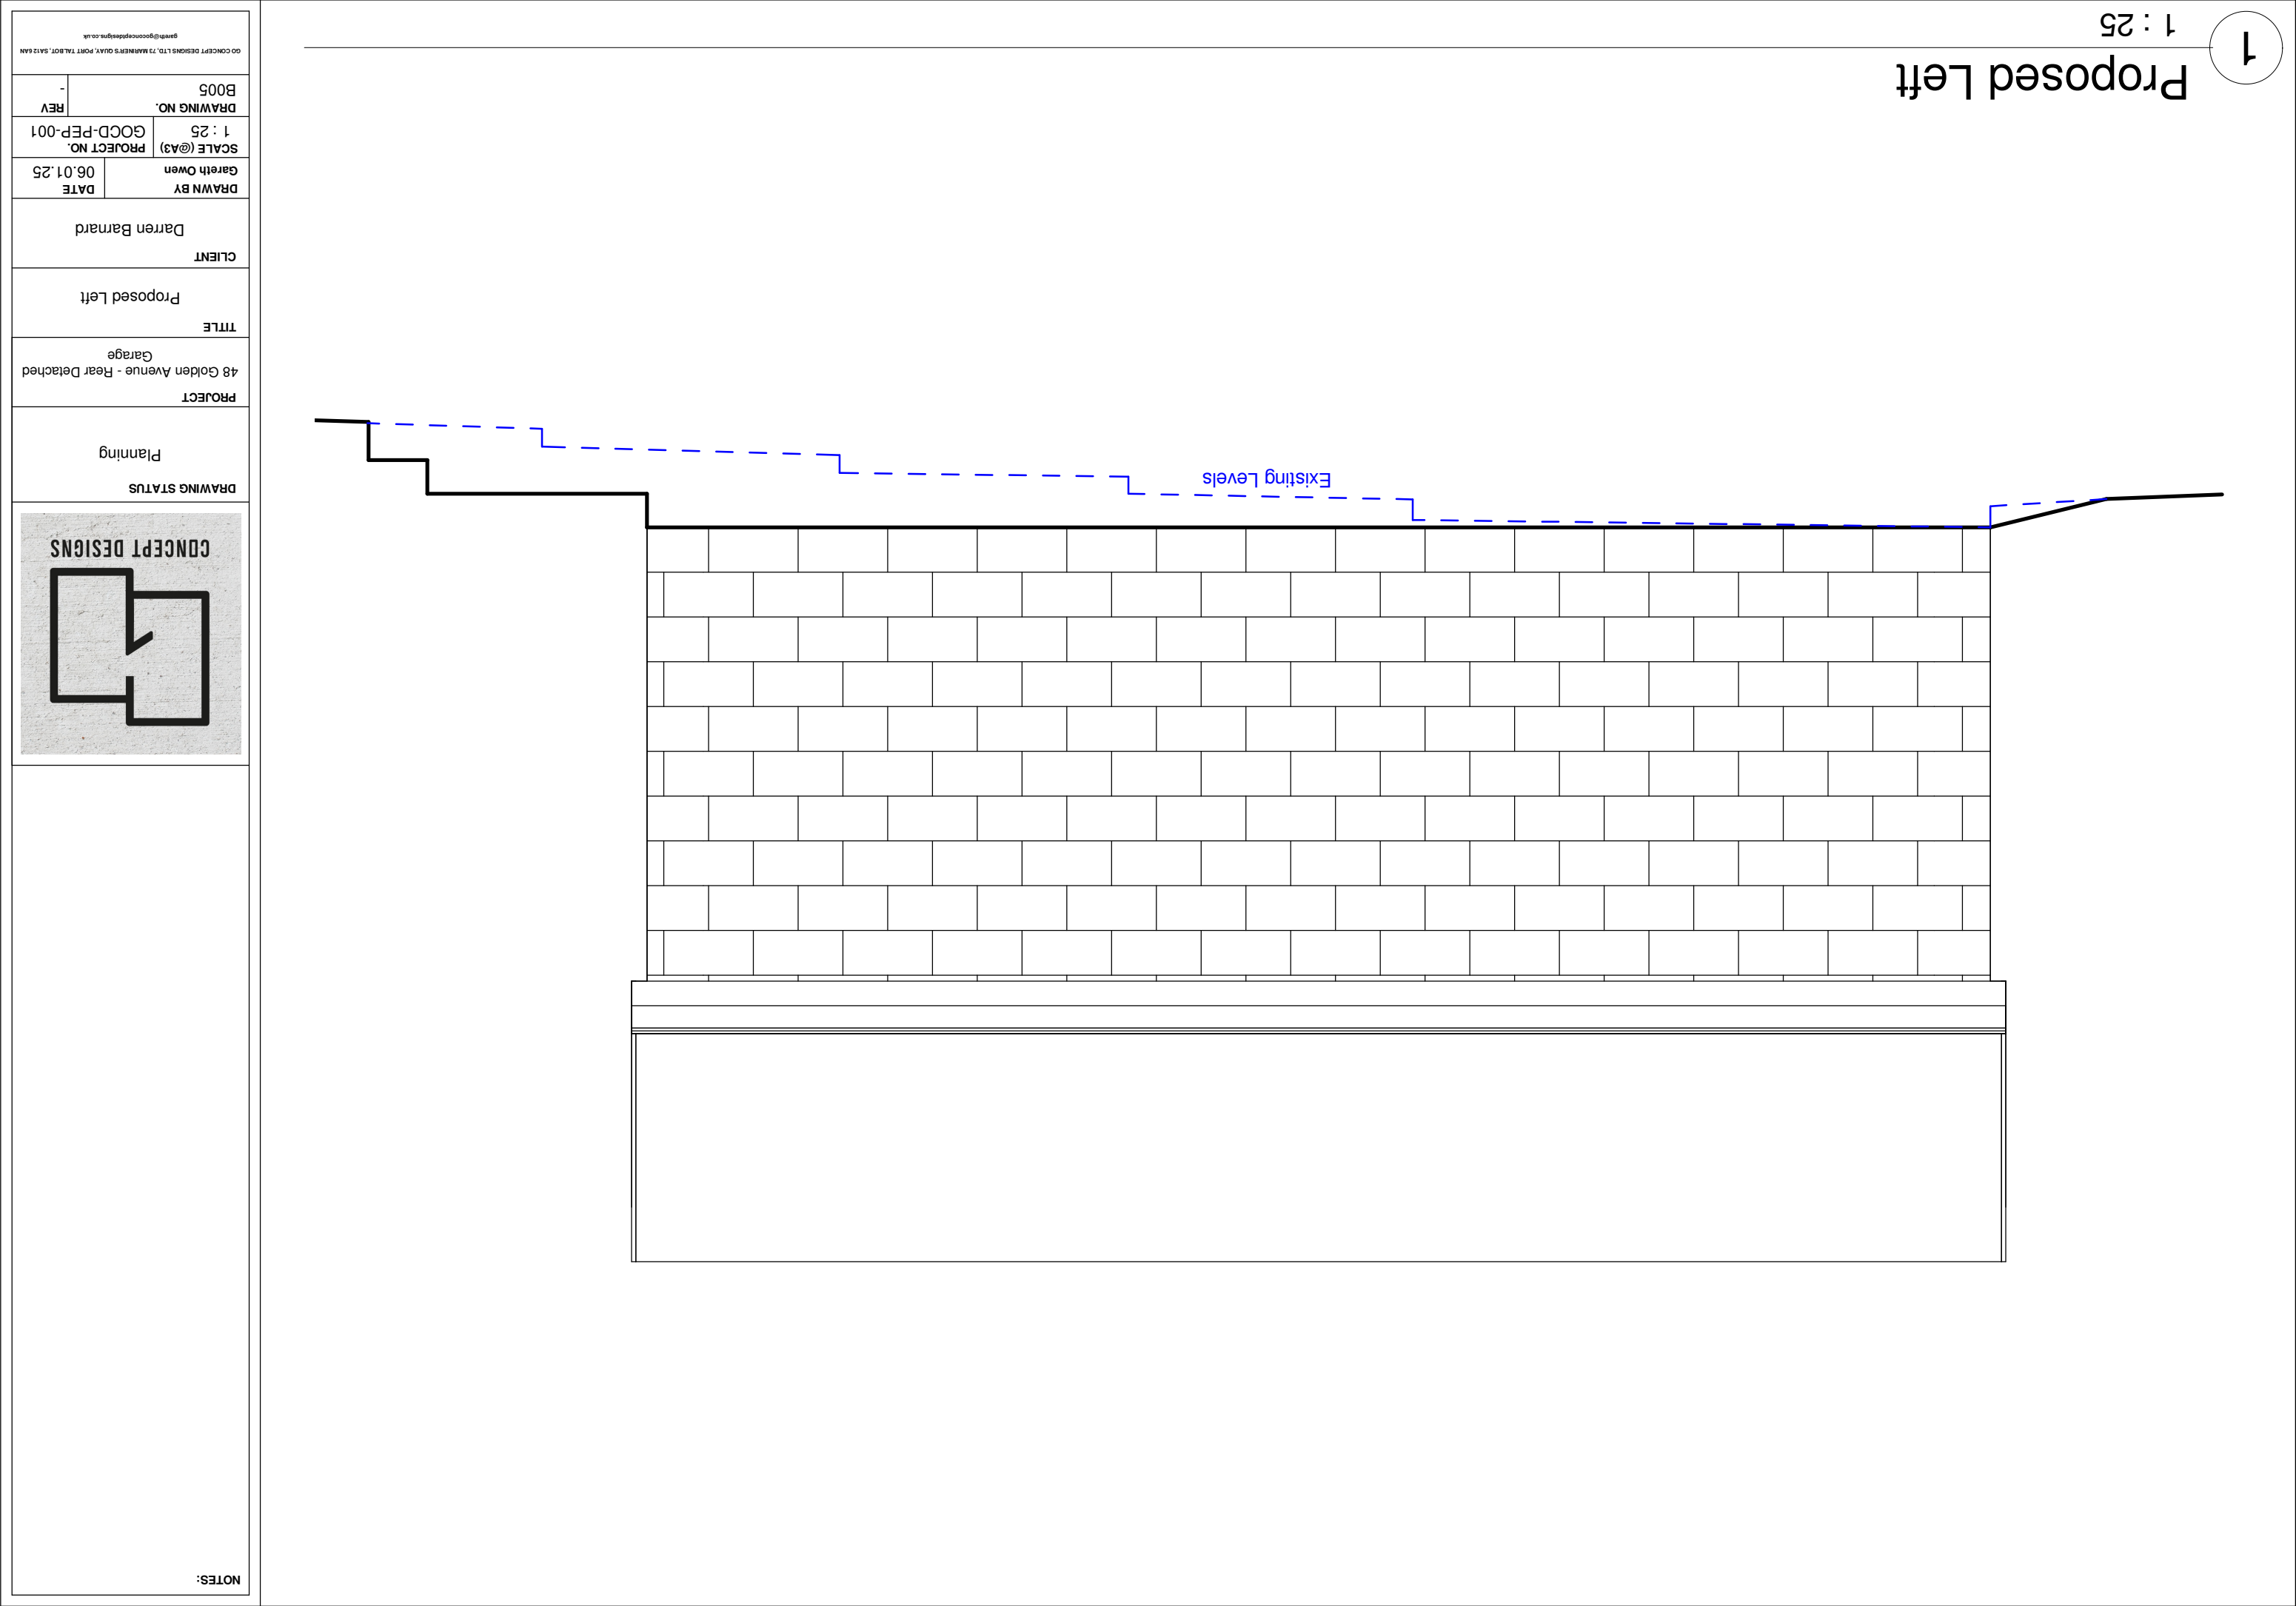

Superseded

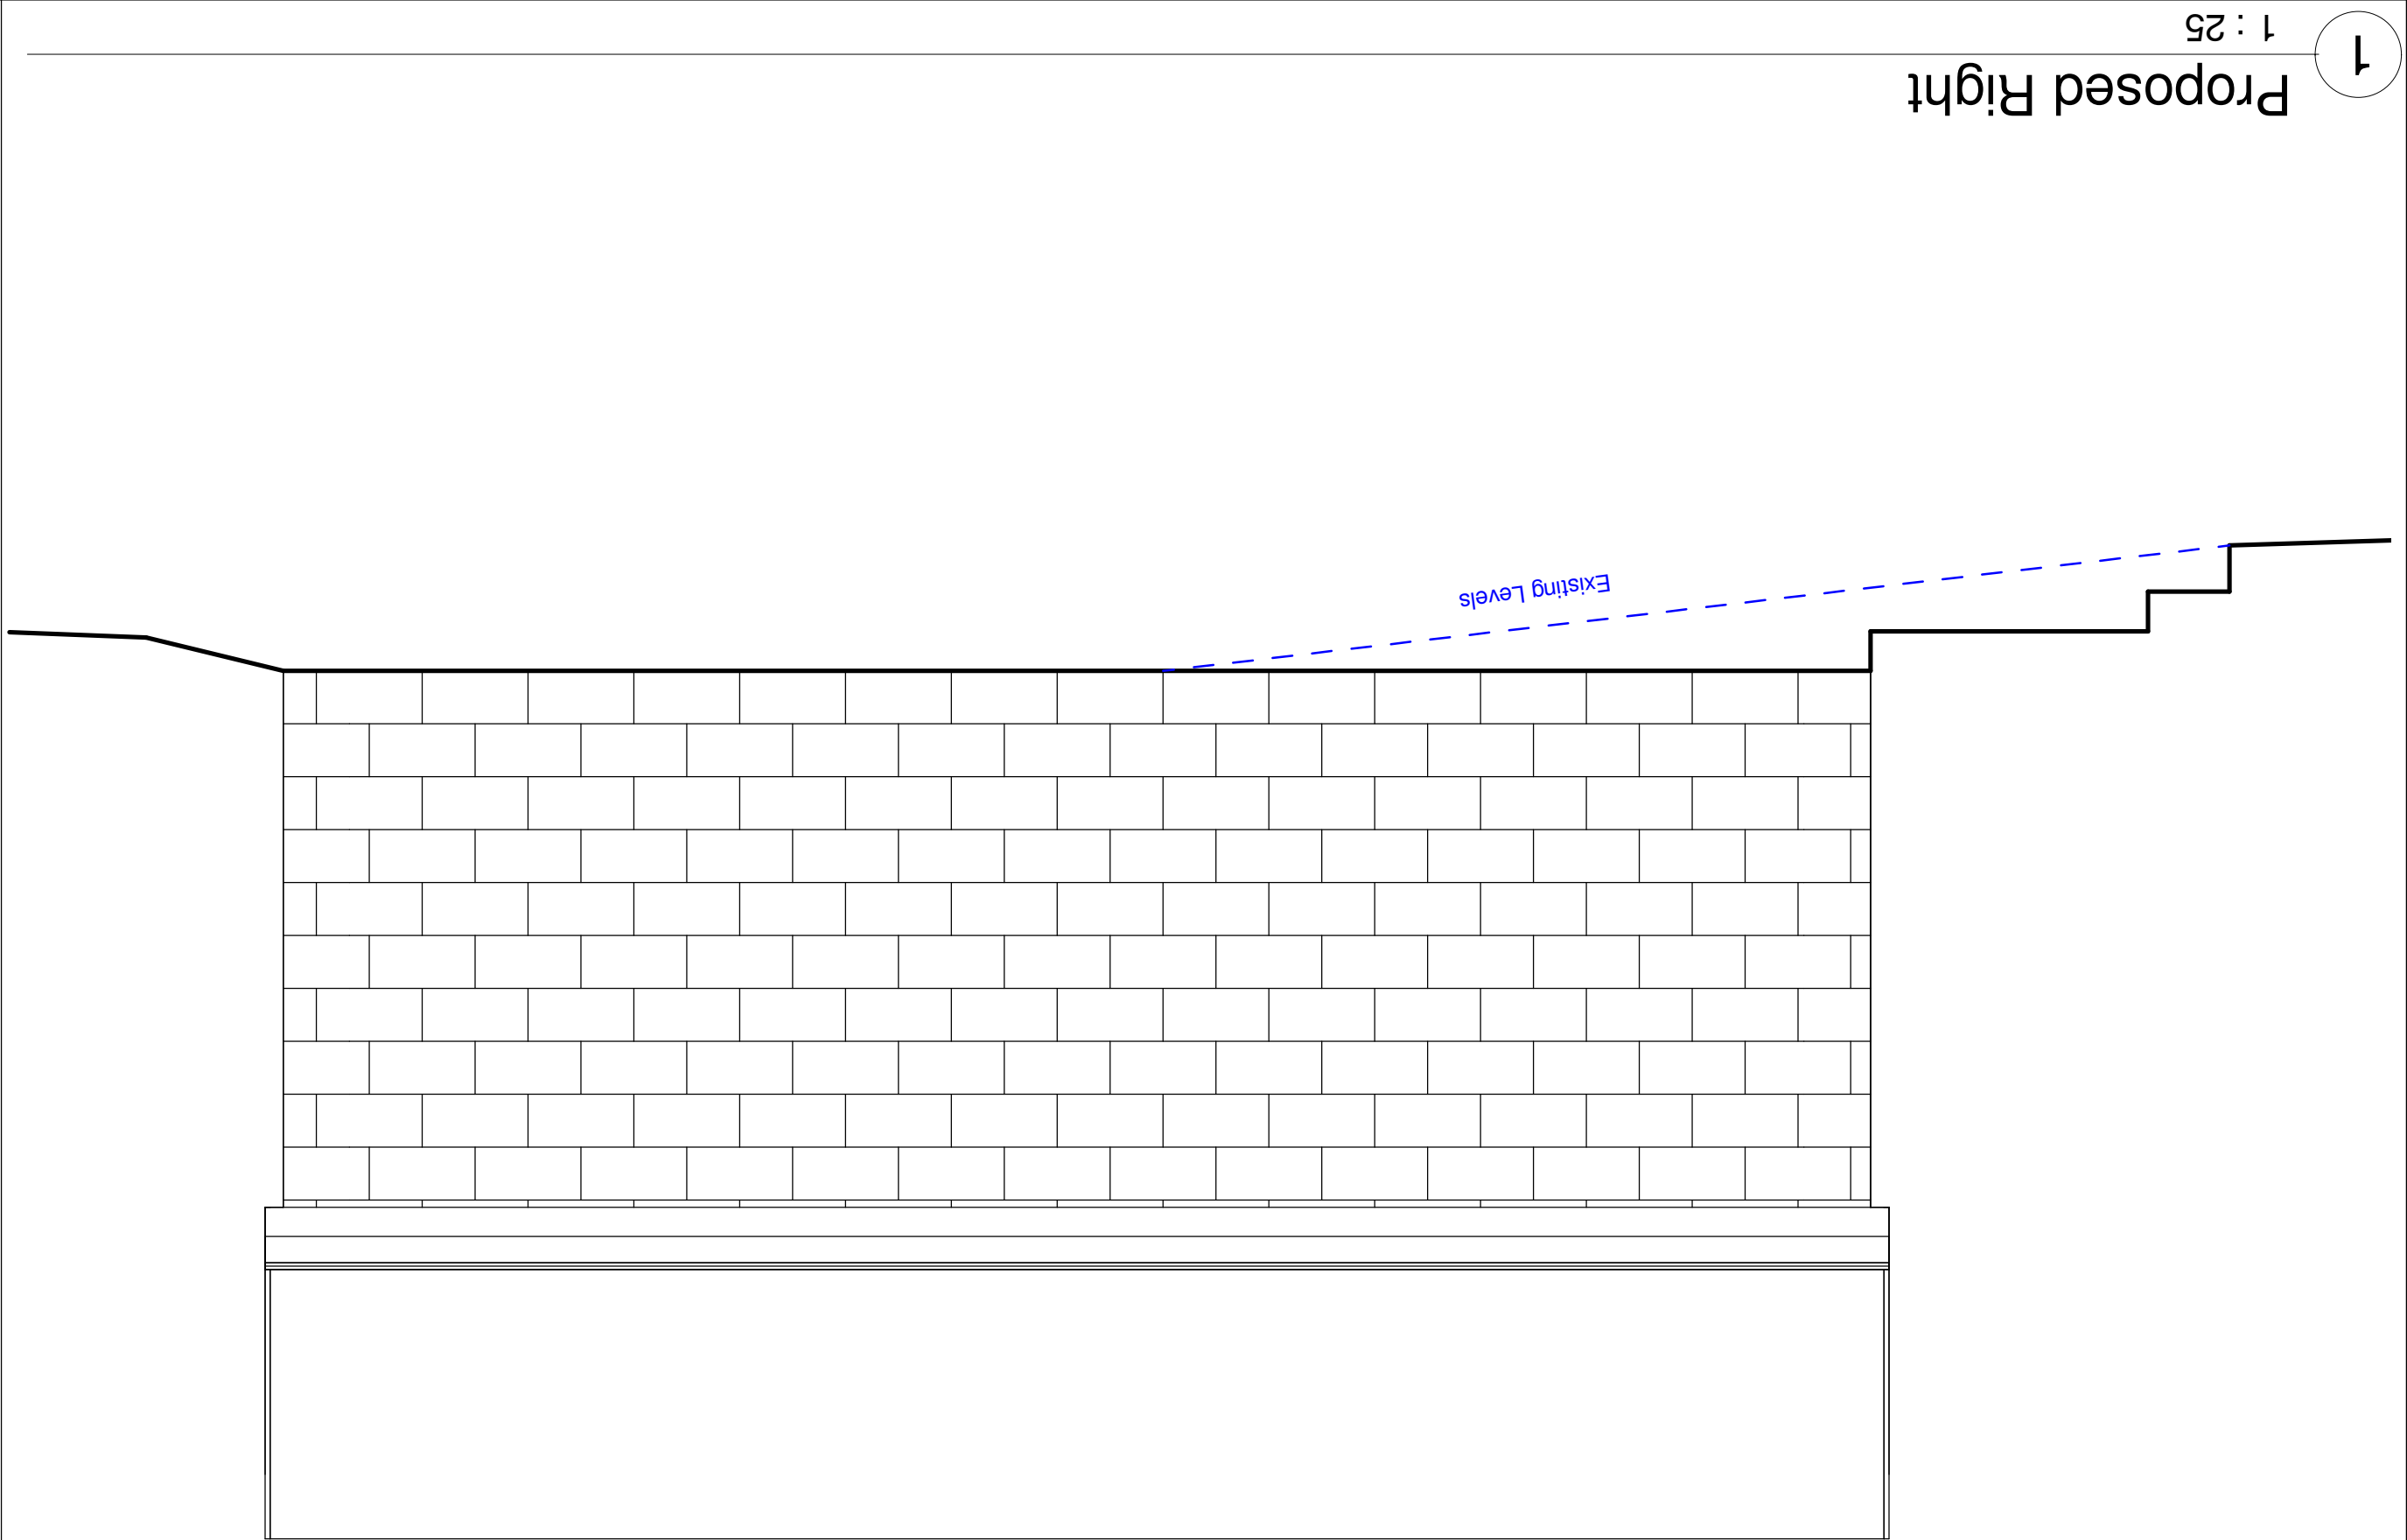


1

Proposed Right

1 : 25

NOTES:

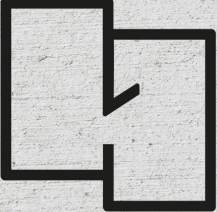

CONCEPT DESIGNS

DRAWING STATUS
Planning

PROJECT
48 Golden Avenue - Rear Detached Garage

TITLE
Proposed Right

CLIENT
Darren Barnard

DRAWN BY Gareth Owen	DATE 06.01.25
SCALE (@A3) 1 : 25	PROJECT NO. GOCD-PEP-001
DRAWING NO. B006	REV -

GO CONCEPT DESIGNS LTD, 77 MARINE'S QUAY, PORT TALBOT, SA12 8AN
gareth@goconceptdesigns.co.uk