


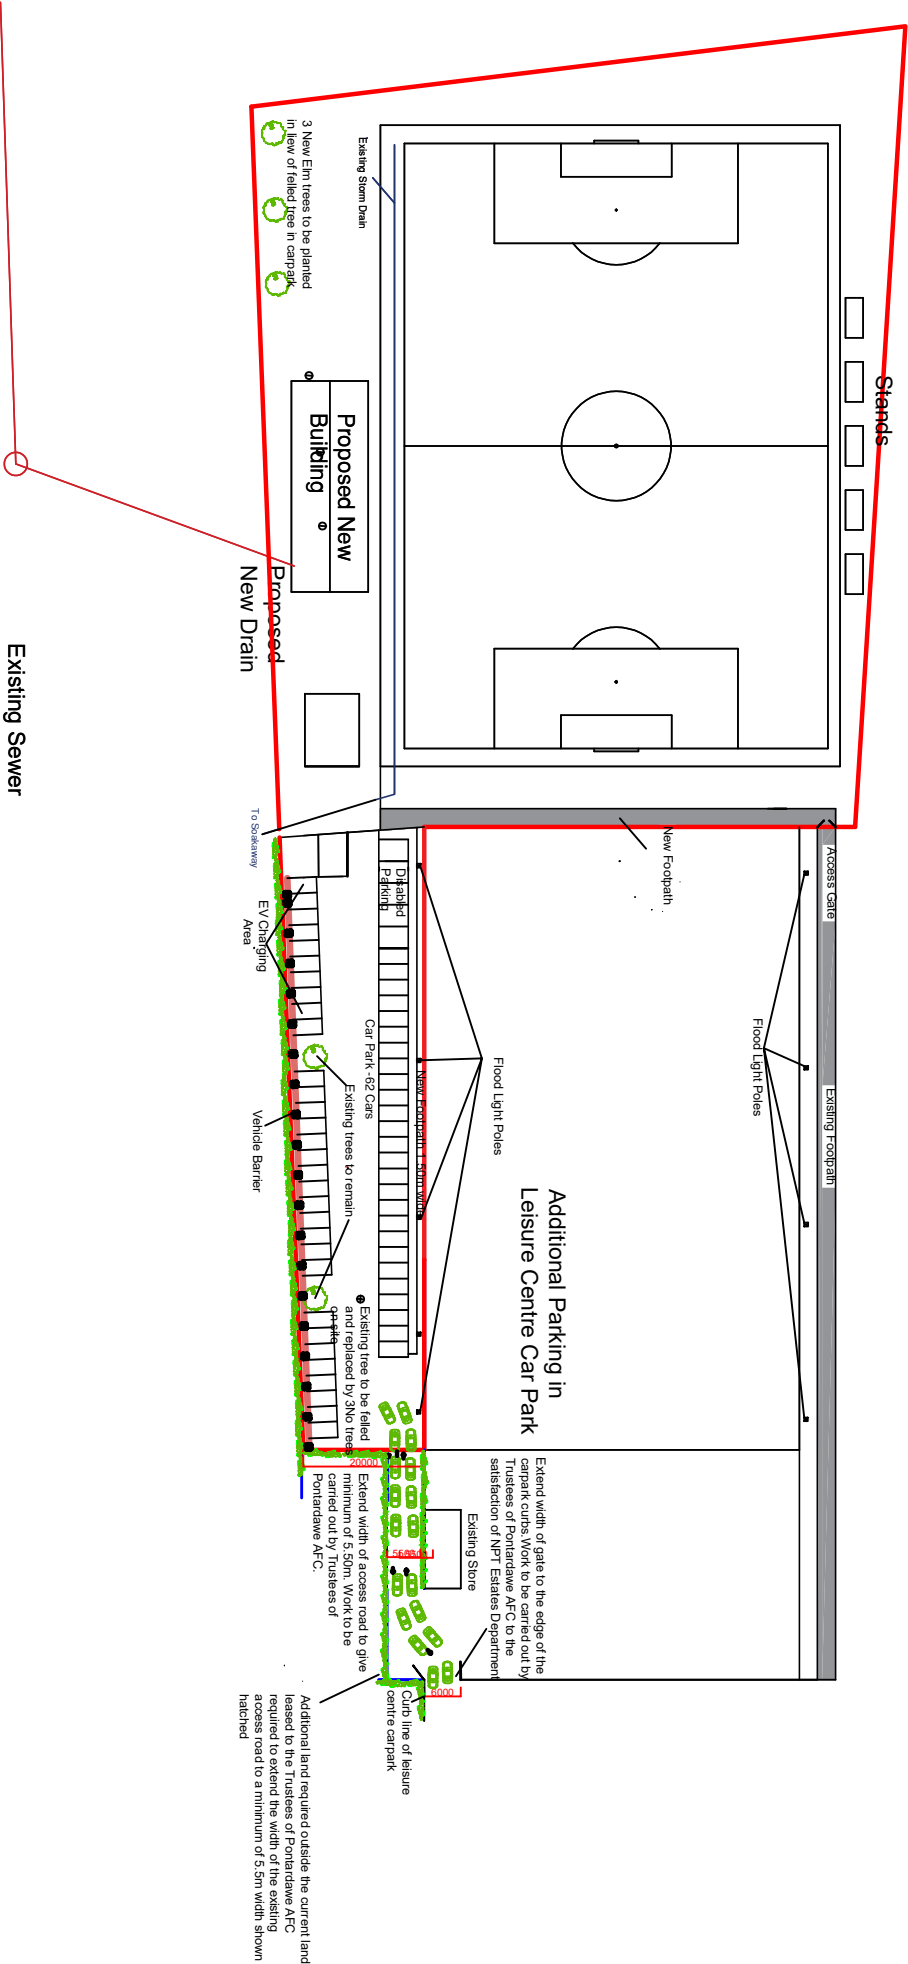

Site Address	Title	Notes	Date	Scale
PROPOSED NEW CHANGING ROOMS AND CLUBHOUSE FOR PONTARDAWE AFC.	PROPOSED SITE PLAN SHOWING CAR PARKING	Dimensions are in millimetres unless otherwise stated.	DD	1 : 1250 ON A4
			Drawn By	Checked by
			DD	
			Drawing No	Rev. Date
			Ponty/AFC/Carpark	