



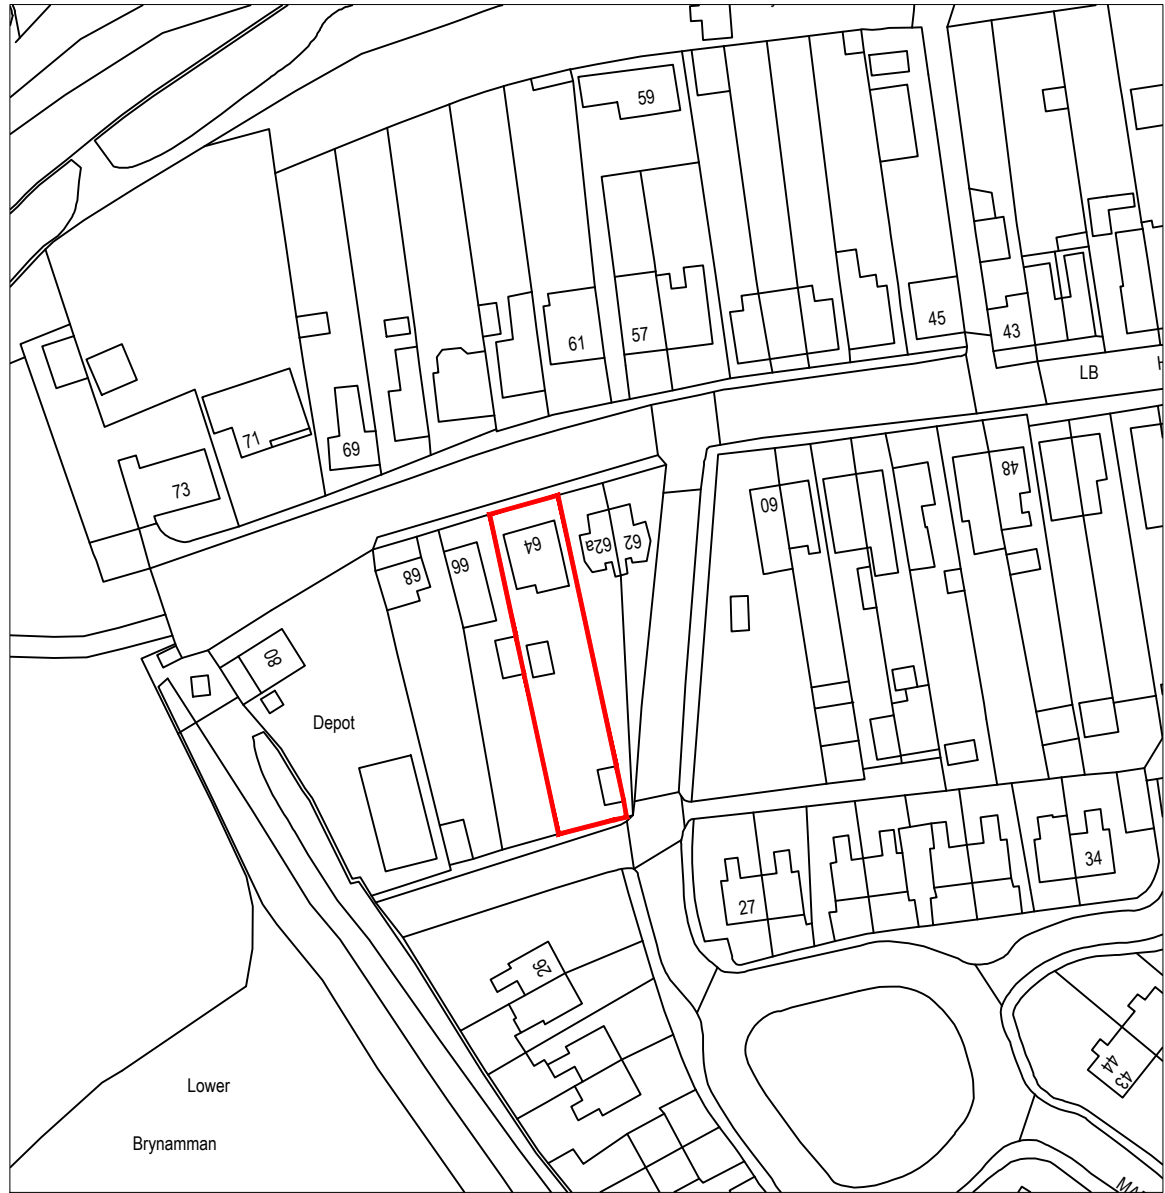


SITE LOCATION PLAN

Scale 1:1250

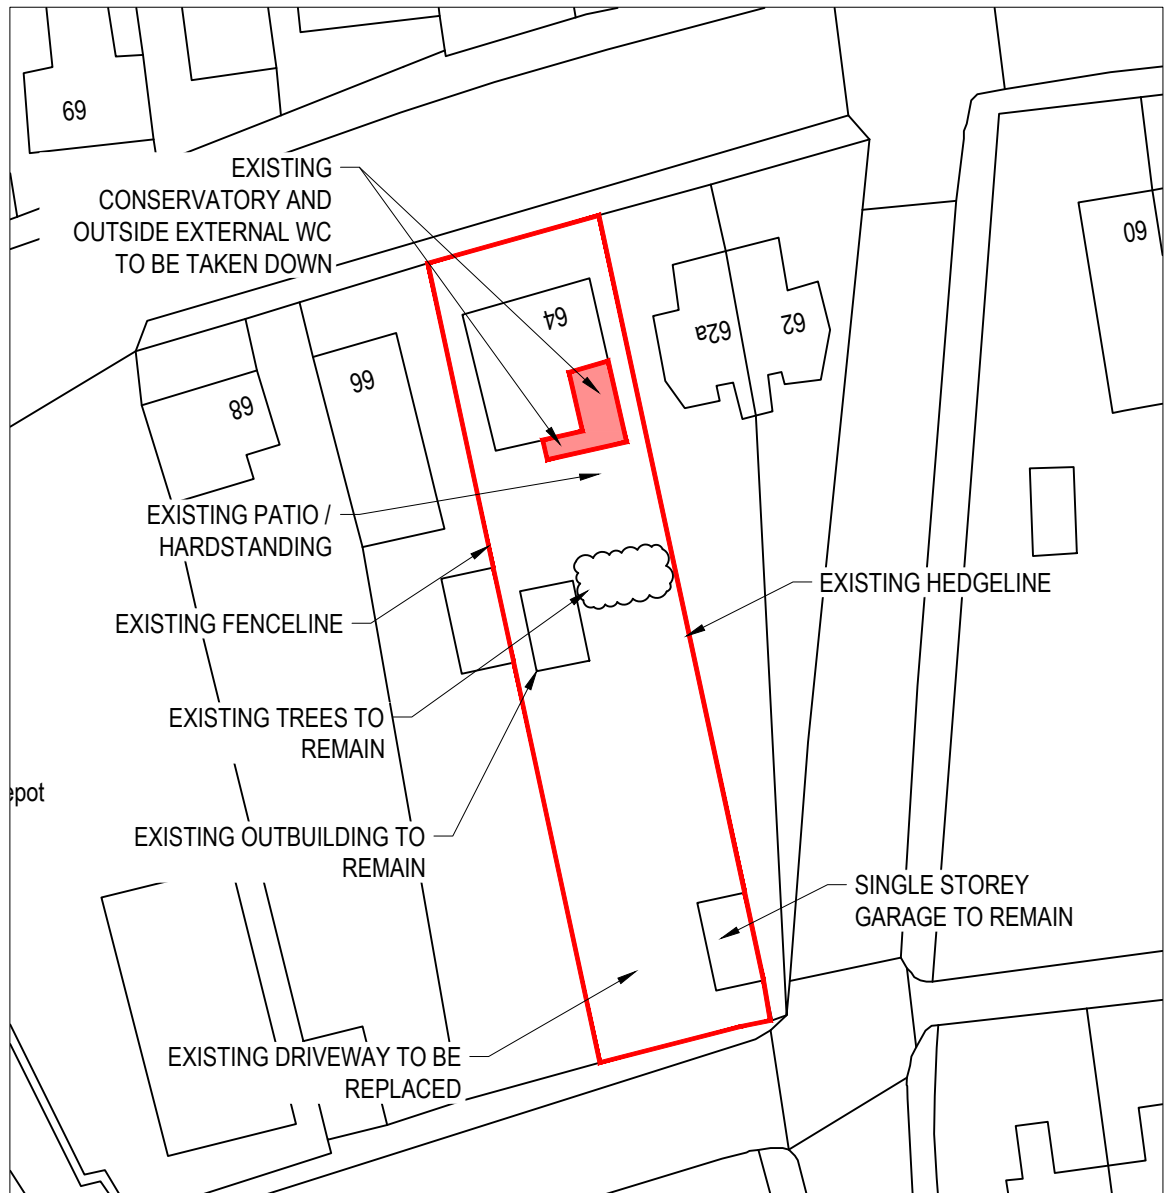


EXISTING BLOCK PLAN

Scale 1:500

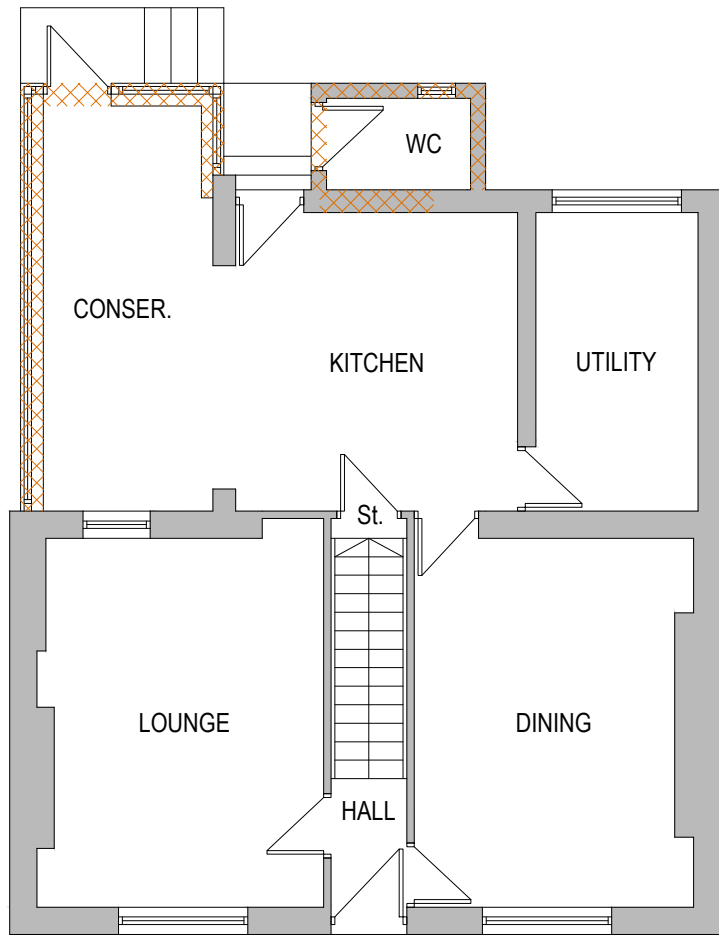


GROUND FLOOR PLAN

Scale 1:100

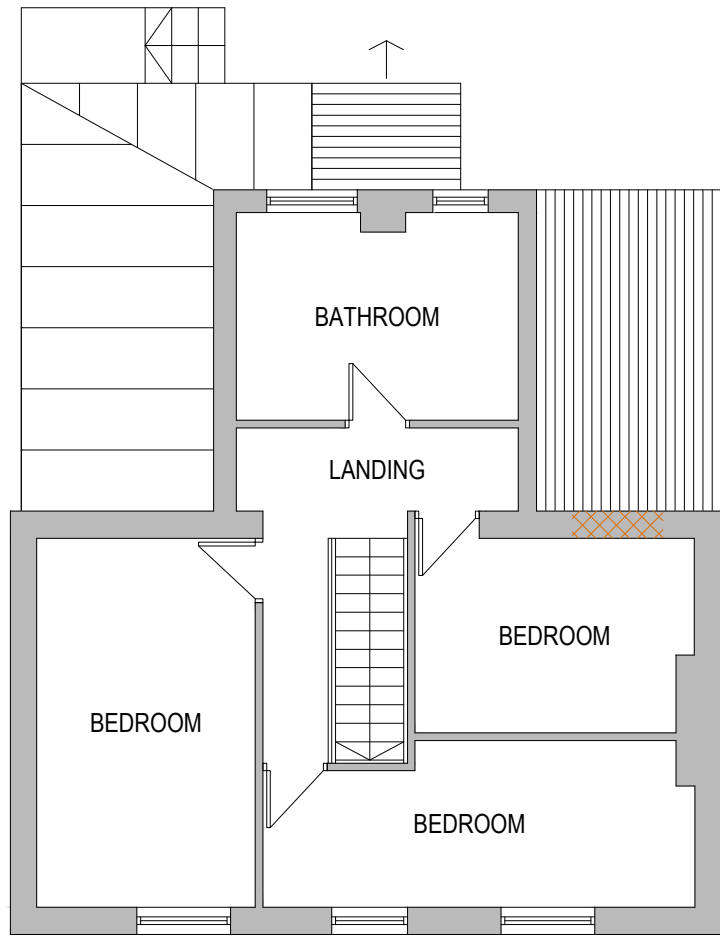


FIRST FLOOR PLAN

Scale 1:100

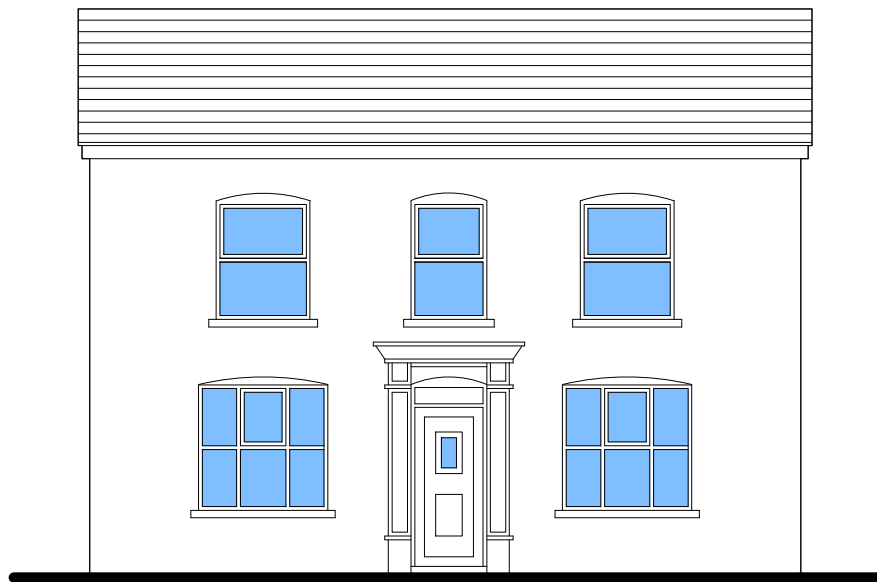

FRONT ELEVATION

Scale 1:100

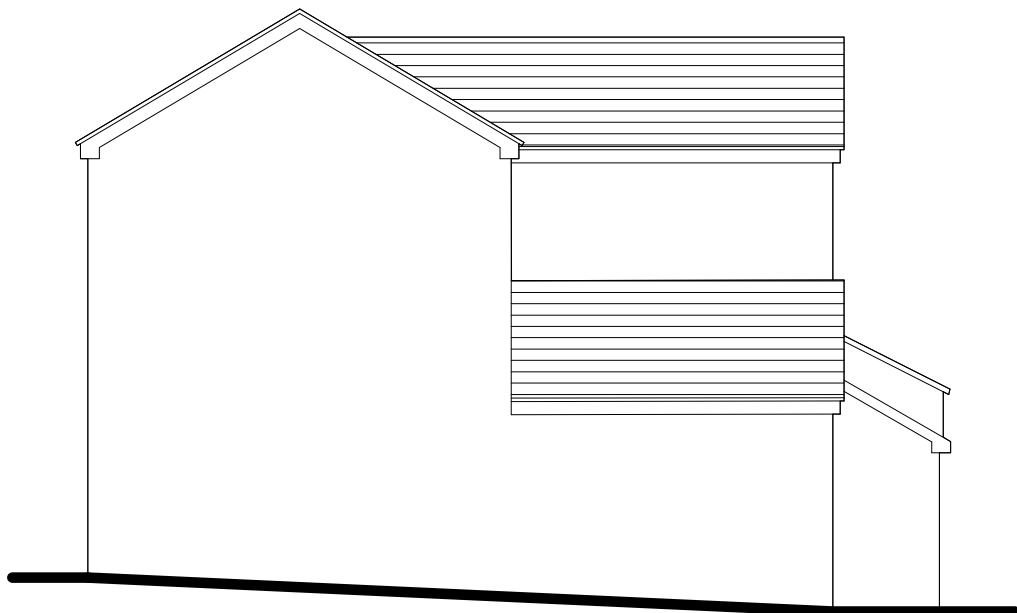


SIDE ELEVATION

Scale 1:100



REAR ELEVATION

Scale 1:100

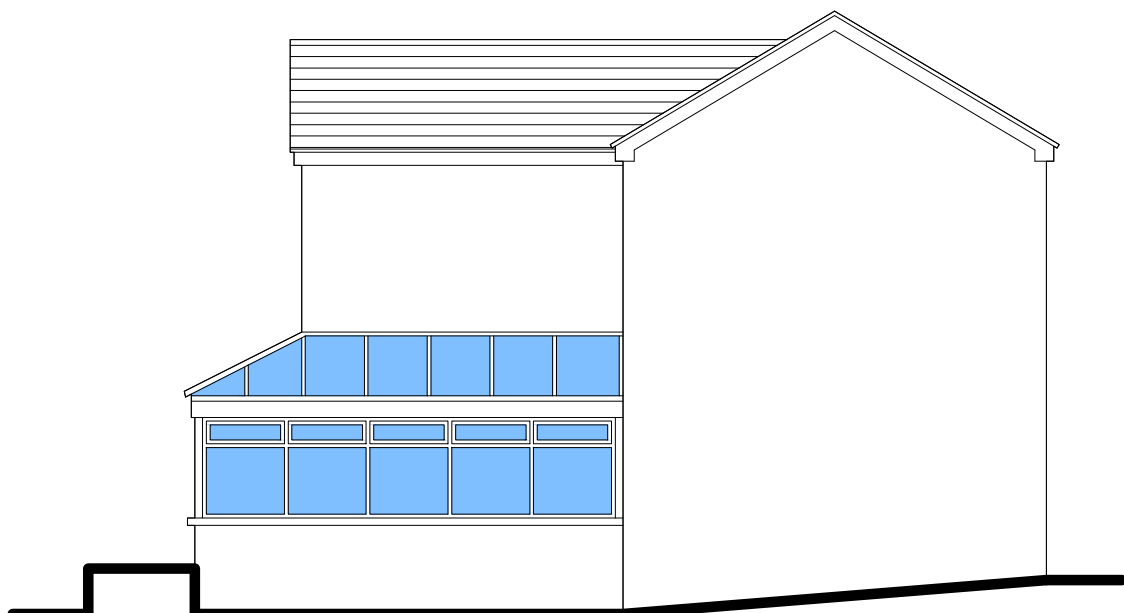

SIDE ELEVATION

Scale 1:100

KEY

- SITE LOCATION
- EXISTING CONSERVATORY AND WC TO BE TAKEN DOWN
- EXTENT OF WALLS TO BE TAKEN DOWN OR MODIFIED

EXISTING FINISHES SCHEDULE

- WALLS**
BRICKWORK AND RENDER SYSTEM
- DOORS**
BROWN PVCu TO FRONT ELEVATION
WHITE PVCu TO REAR AND SIDE ELEVATIONS
- WINDOWS**
BROWN PVCu TO FRONT ELEVATION
WHITE PVCu TO REAR AND SIDE ELEVATIONS
- ROOF**
TILE ROOFING SYSTEM
- FASCIA & SOFFIT**
BROWN PVCu TO FRONT ELEVATION
WHITE PVCu TO REAR AND SIDE ELEVATIONS
- RAINWATER GOODS**
BROWN PVCu TO FRONT ELEVATION
WHITE PVCu TO REAR AND SIDE ELEVATIONS

B	Block Plan updated	10/02/2025
A	First Issue - Planning	03/02/2025
Rev	Comments	Date
Project		
PROPOSED REAR SINGLE STOREY EXTENSION AND INTERNAL MODIFICATIONS AT 64 GLYN ROAD, LOWER BRYNAMMAN		
Title		
EXISTING GENERAL ARRANGEMENT		
Scale		Date
1:1250, 1:500 & 1:100 @ A2		03/02/2025
Drawing no.	Revision	
PL-001	B	