




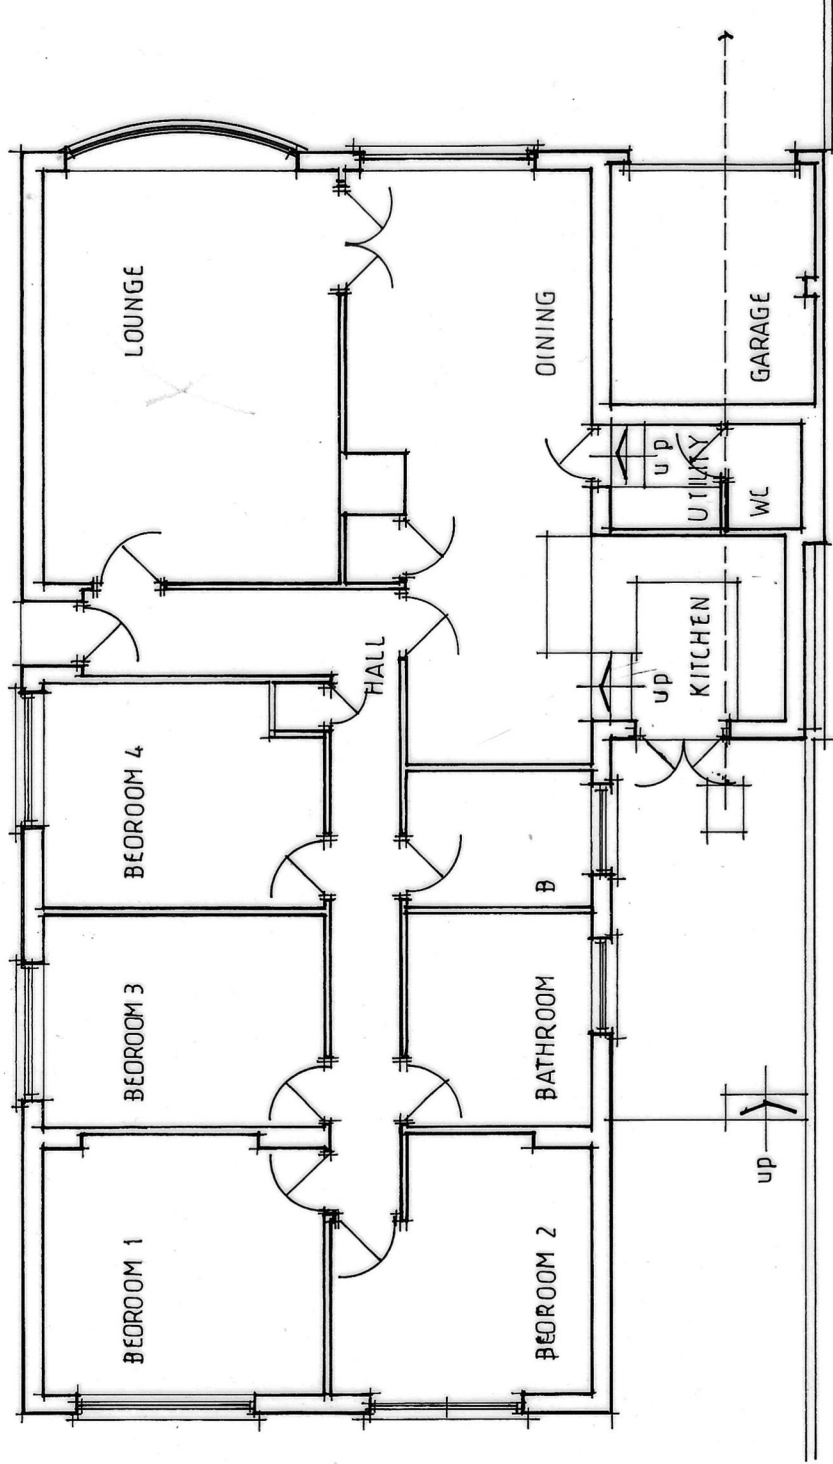


FLOOR PLAN

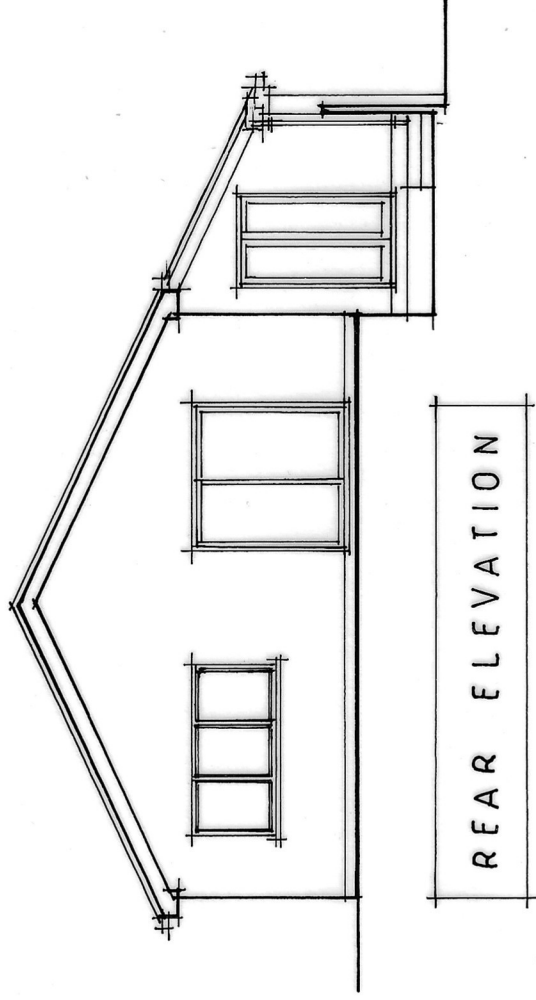

REAR ELEVATION

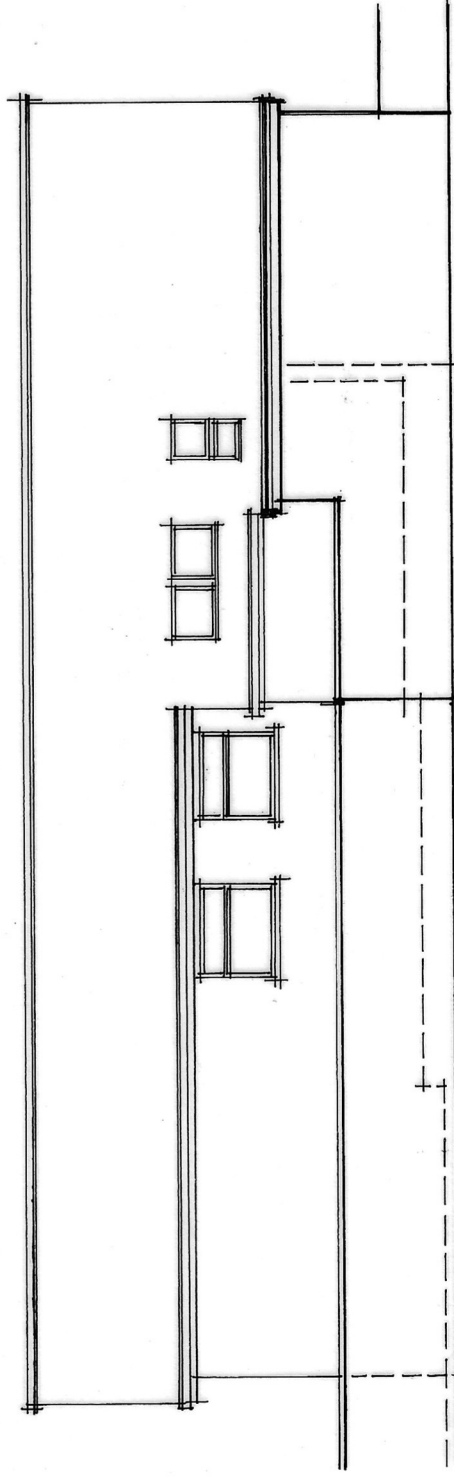

SIDE ELEVATION

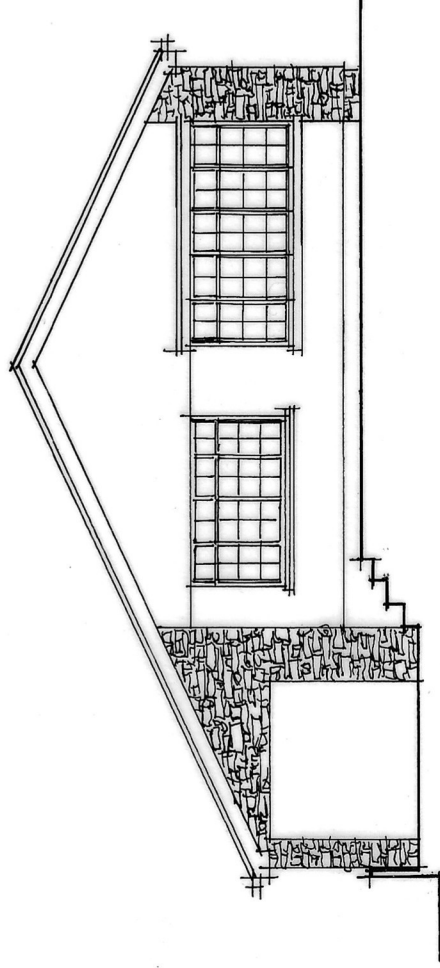

FRONT ELEVATION

NOTES:



All dimensions must be checked on site and not scaled from this drawing.

EXISTING

Client

MARK & EIRWEN MORGAN

Job Title

3 CHANNEL VIEW, SA 10 7TH

Scale

1:100 @ A3

Drawn by

Date 01.2025

Drawing Title

Drg No.

3CVB - 01

Rev