






SITE LOCATION PLAN
SCALE:1:1250

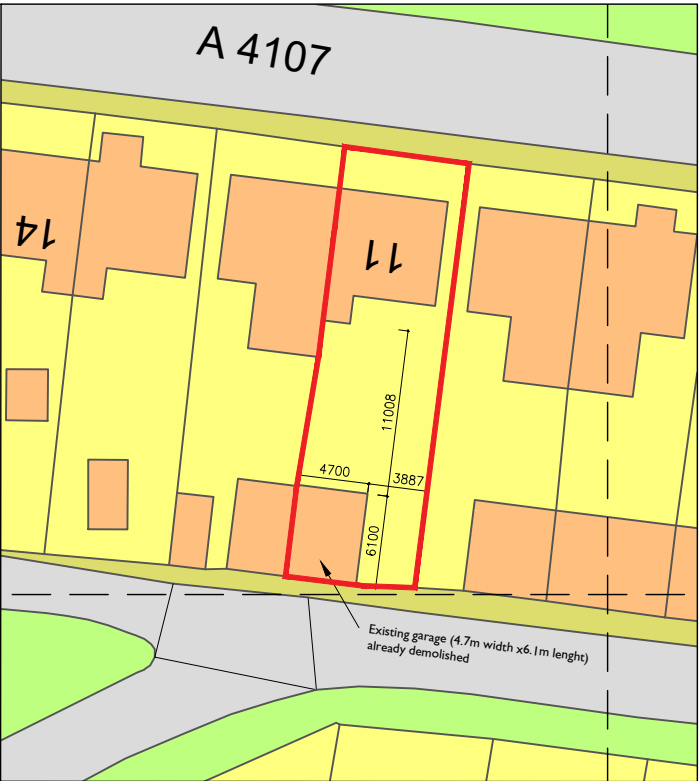

EXISTING BLOCK PLAN
SCALE:1:500

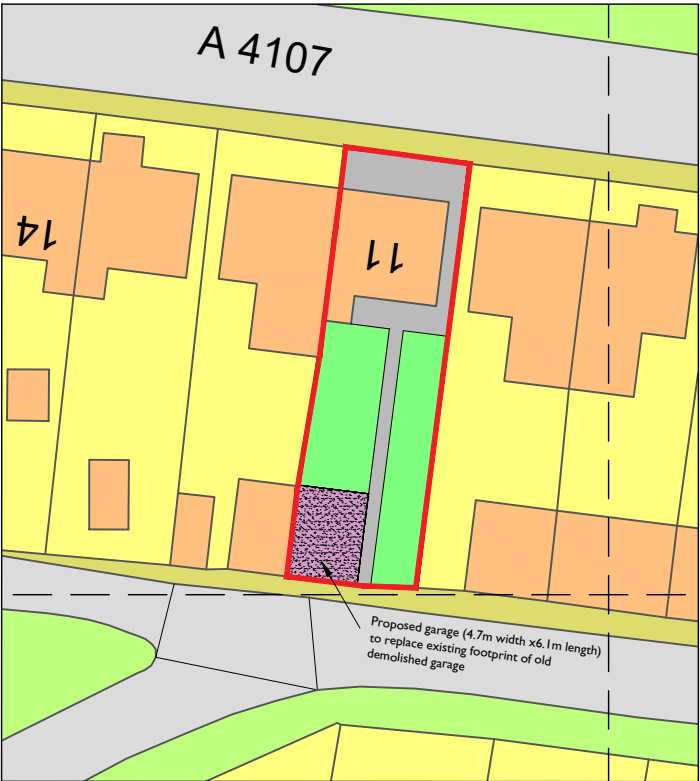


PROPOSED BLOCK PLAN
SCALE:1:500

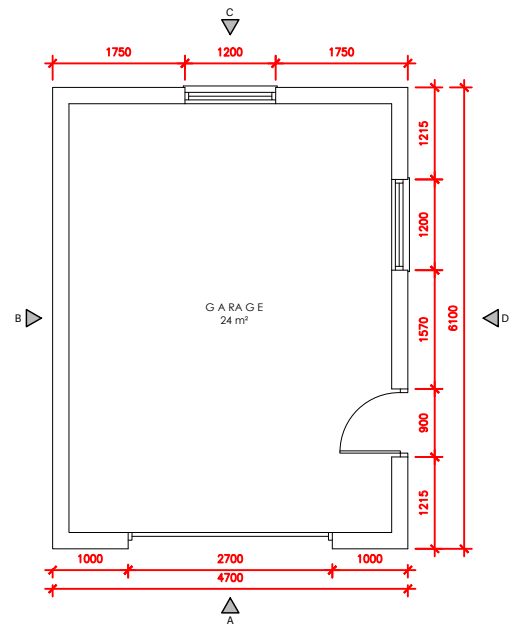


GROUND FLOOR
Scale:1:100


- 1 - Flat Roof - Timber Joists
- 2 - Walls - Concrete Blocks (440x215) - Rendered finish
- 3 - Windows - White Frosted UPVC
- 4 - Door - White Solid UPVC
- 5 - Garage Door - Roller Shutter
- 6 - White Rainwater goods

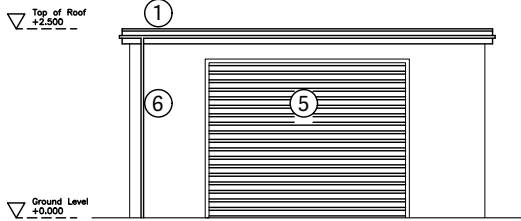


FRONT ELEVATION - A
Scale:1:100

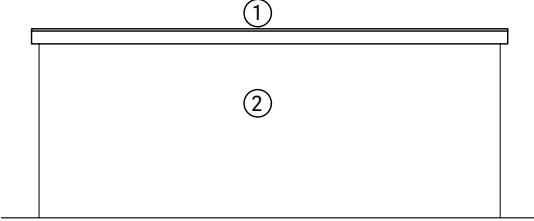

SIDE ELEVATION - B
Scale:1:100

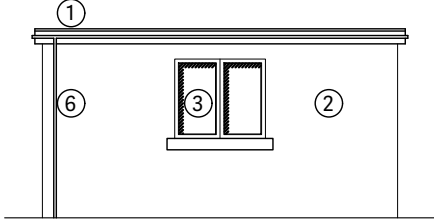

REAR ELEVATION - C
Scale:1:100

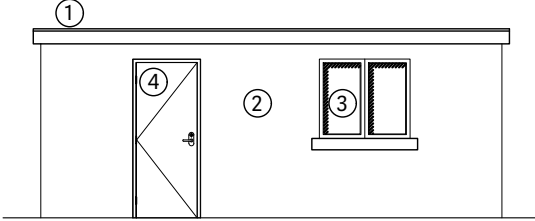

SIDE ELEVATION - D
Scale:1:100

Client
Arturo Chichon

Project Title
Garage Proposal to the rear of 11 Afan Road

Drawing Title
Site Location Plan, Block Plans & Existing & Proposed Floor Plans & Elevations

Project Address
11 Afan Road,

Duffryn Rhondda, Port Talbot

SA13 3ES

Job No.
23-001

Originator
STO

Zone
XX

Level
XX

Type
DR

Role
A

Drawing No.
P001

Suitability
XX

Revision
XX

North

Drawn
SI

Checked
-

Date
16.02.2025

Scale
1:1250/500/100

Size
A3

ALL DIMENSIONS TO BE VERIFIED ON SITE PRIOR TO ANY SHOP OR SITE WORKS BEING COMMENCED. ANY DISCREPANCIES TO BE REPORTED TO THE CLIENT IMMEDIATELY. BEFORE ANY WORK IS PUT IN HAND, DO NOT SCALE FROM THIS DRAWING. THIS DRAWING IS TO BE READ IN CONJUNCTION WITH RELEVANT CONSULTANTS' AND SPECIALISTS' DRAWINGS. THIS DRAWING IS THE PROPERTY OF THE CLIENT AND IS NOT TO BE REPRODUCED, COPIED, OR DISCLOSED TO ANY UNAUTHORISED PERSON EITHER WHOLLY OR IN PART WITHOUT THE WRITTEN CONSENT OF THE CLIENT.