

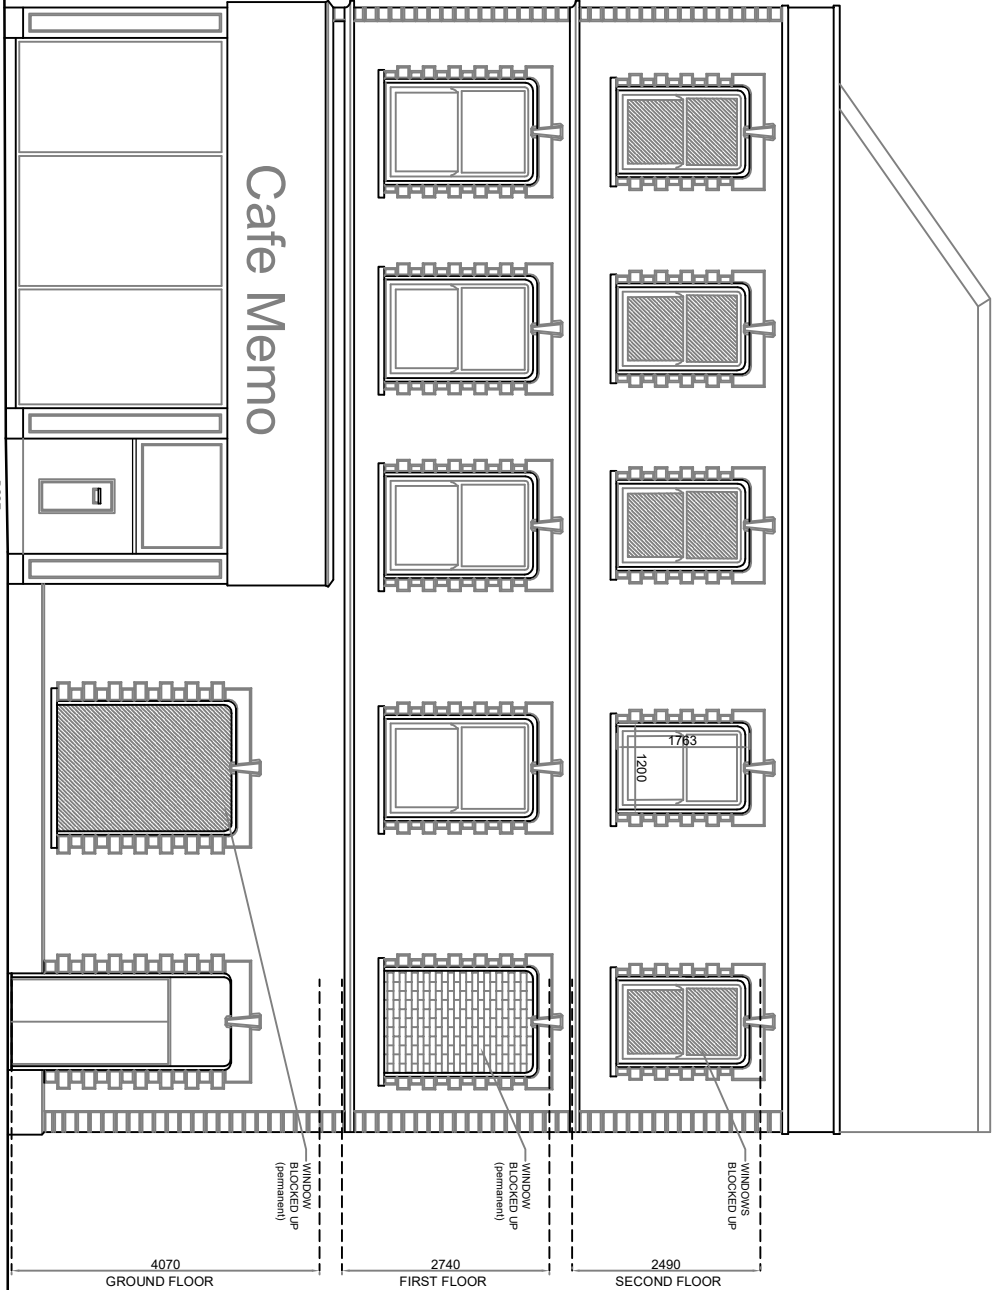
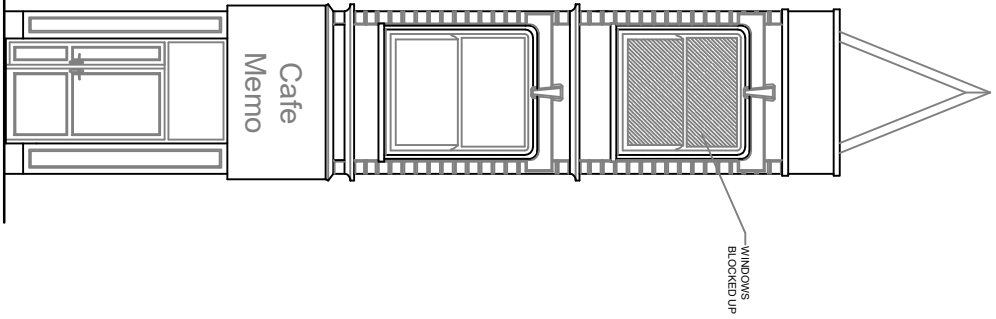
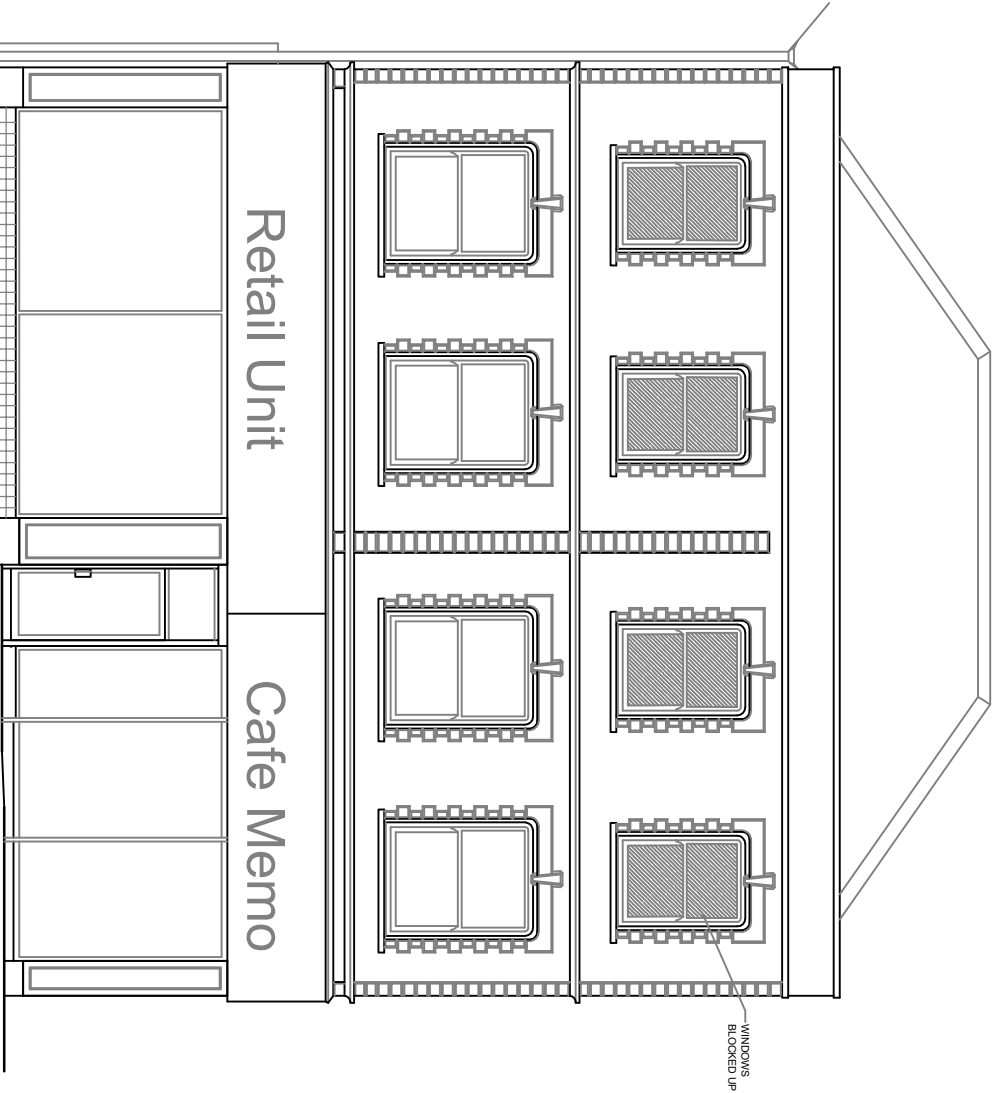


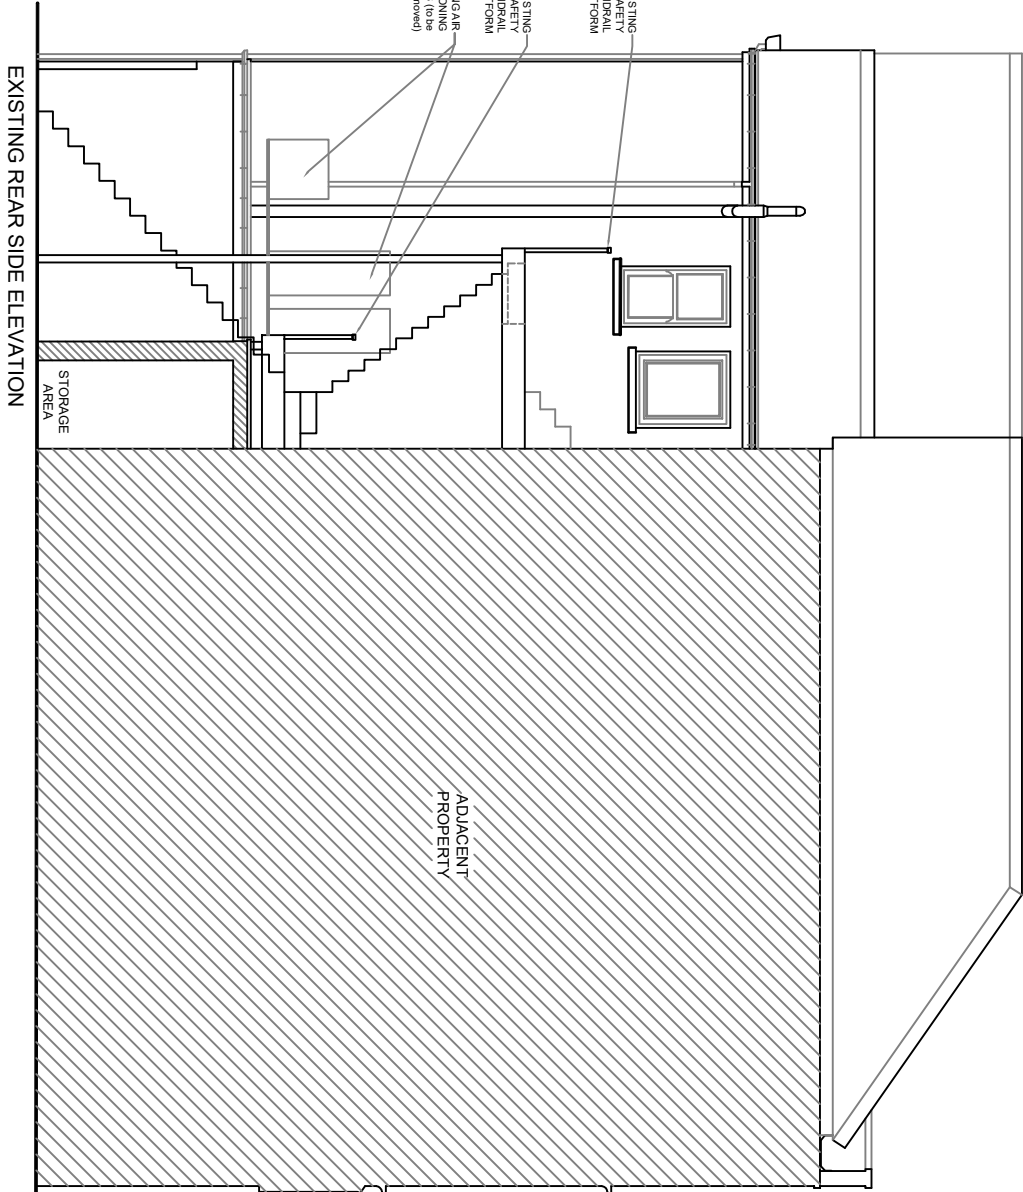

EXISTING FRONT ELEVATION

EXISTING CORNER ELEVATION

EXISTING SIDE ELEVATION

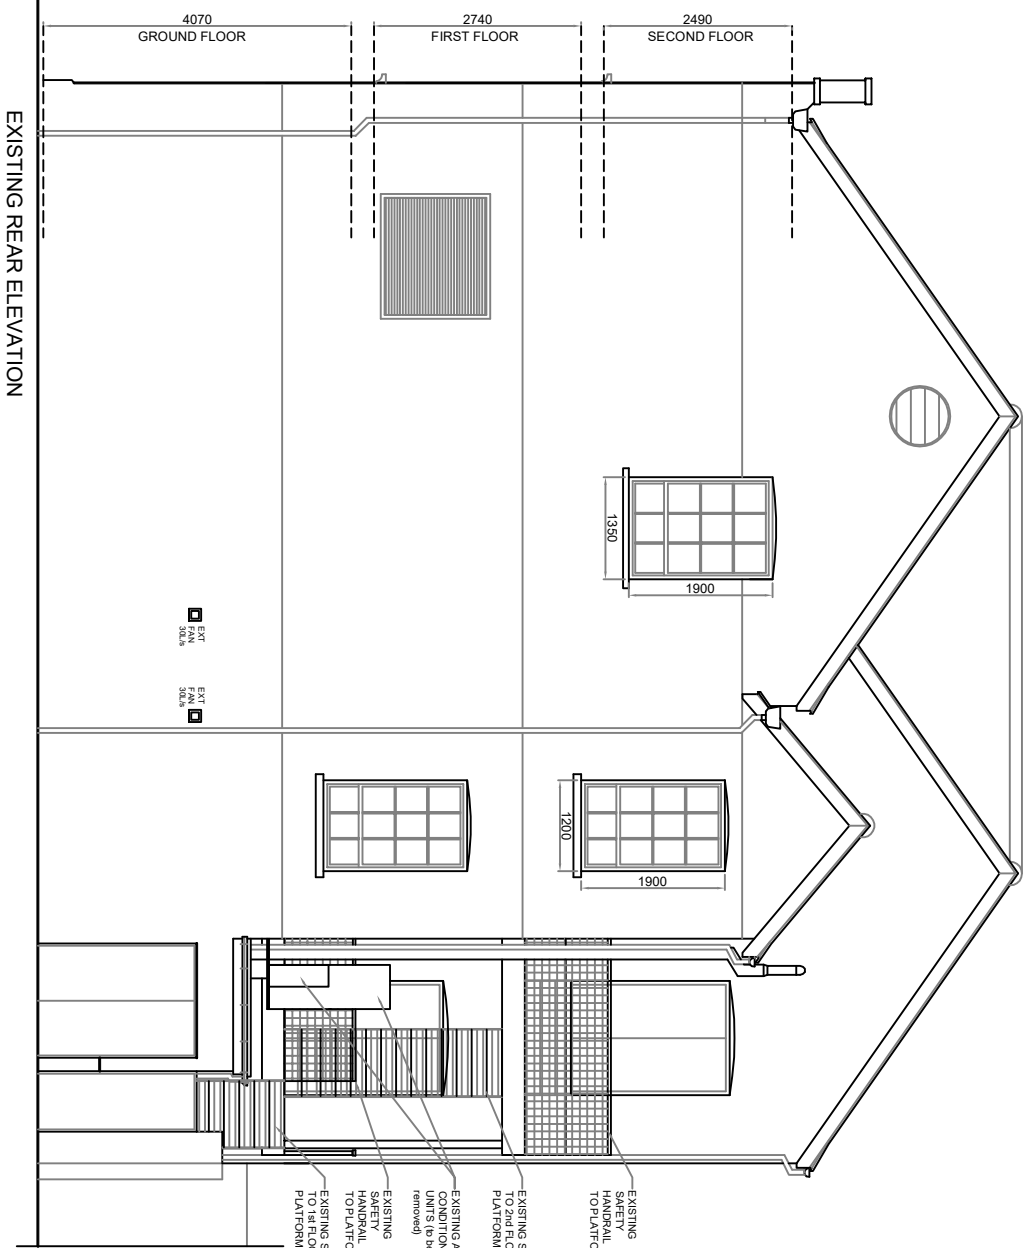

EXISTING REAR ELEVATION

EXISTING REAR SIDE ELEVATION

THESE DRAWINGS ARE FOR
PLANNING PURPOSES ONLY &
ARE ONLY FOR REFERENCE &
ILLUSTRATION OF THE PLAN
LAYOUT

DO NOT SCALE THIS DRAWING

All measurements to be confirmed on Site with any
discrepancies reported to supervising Surveyor for
verification.

H	Elevation added, with birdbox information & notes amended. Elevation added.	07/02/25
G	Drawings amended due to revised information.	13/09/24
Rev	Description	Date

07800 789453
01639 282789
carolineg@seagreydesign.co.uk
www.seagreydesign.com
design for: extensions / house renovations / conversions

SEAGREY

Site
AL ASKER KARA
50 WIND STREET
NEATH SA11 3EN

Draw Title
EXISTING BUILDING
ELEVATIONS
GENERAL ARRANGEMENT

Drawn By: CLG Date: 28/08/2024

Scale: 1:100 @ A3L Draw No: 24-464P/104

REV	G	H							
-----	---	---	--	--	--	--	--	--	--