


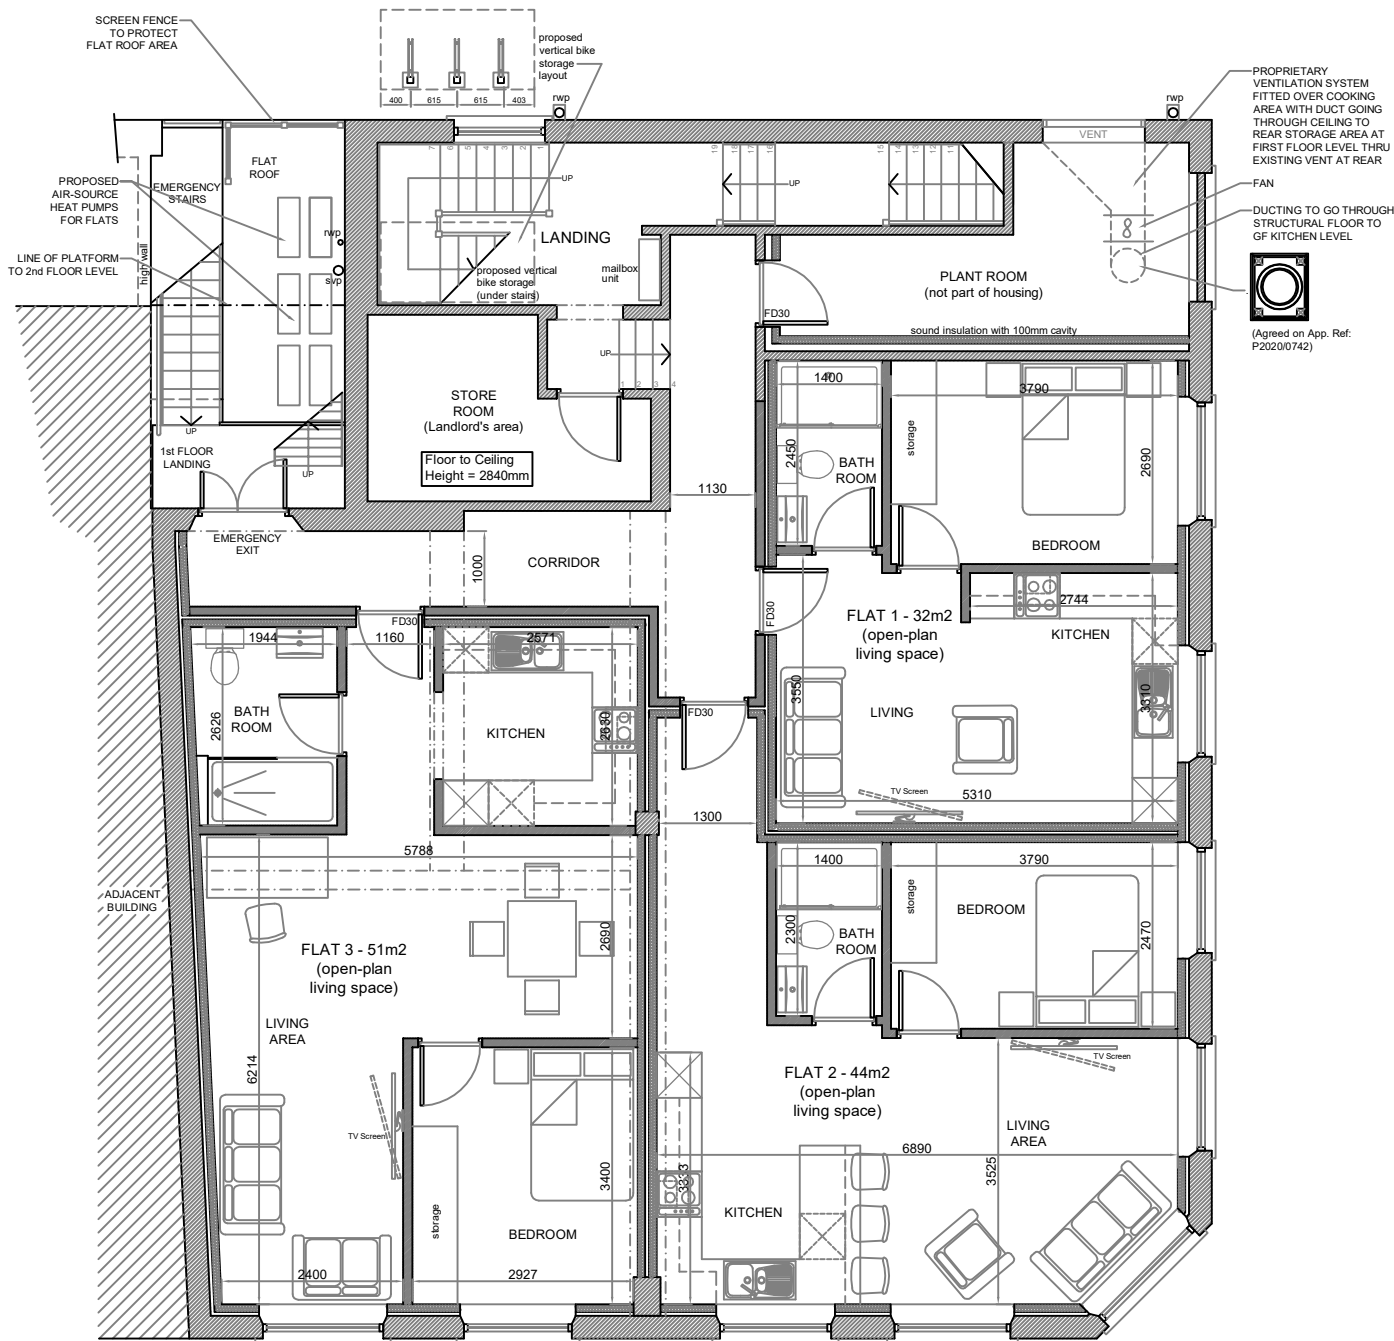

PROPOSED FIRST FLOOR PLAN

H	Elevation added, with birdbox information & notes amended.	07/02/25
G	Layout amended due to revised information.	13/09/24
Rev	Description	Date
01792 541684 07800 789453 carolineg@seagreydesign.co.uk www.seagreydesign.com design for: house/commercial projects		
Site ALI ASKER KARA 50 WIND STREET NEATH SA11 3EN		
Dwg Title PROPOSED BUILDING FIRST FLOOR PLAN GENERAL ARRANGEMENT		
Drawn By: CLG		Date: 28/08/2024
Scale: 1:100 @ A3P		Dwg No: 24-464P/105
REV	G H	