


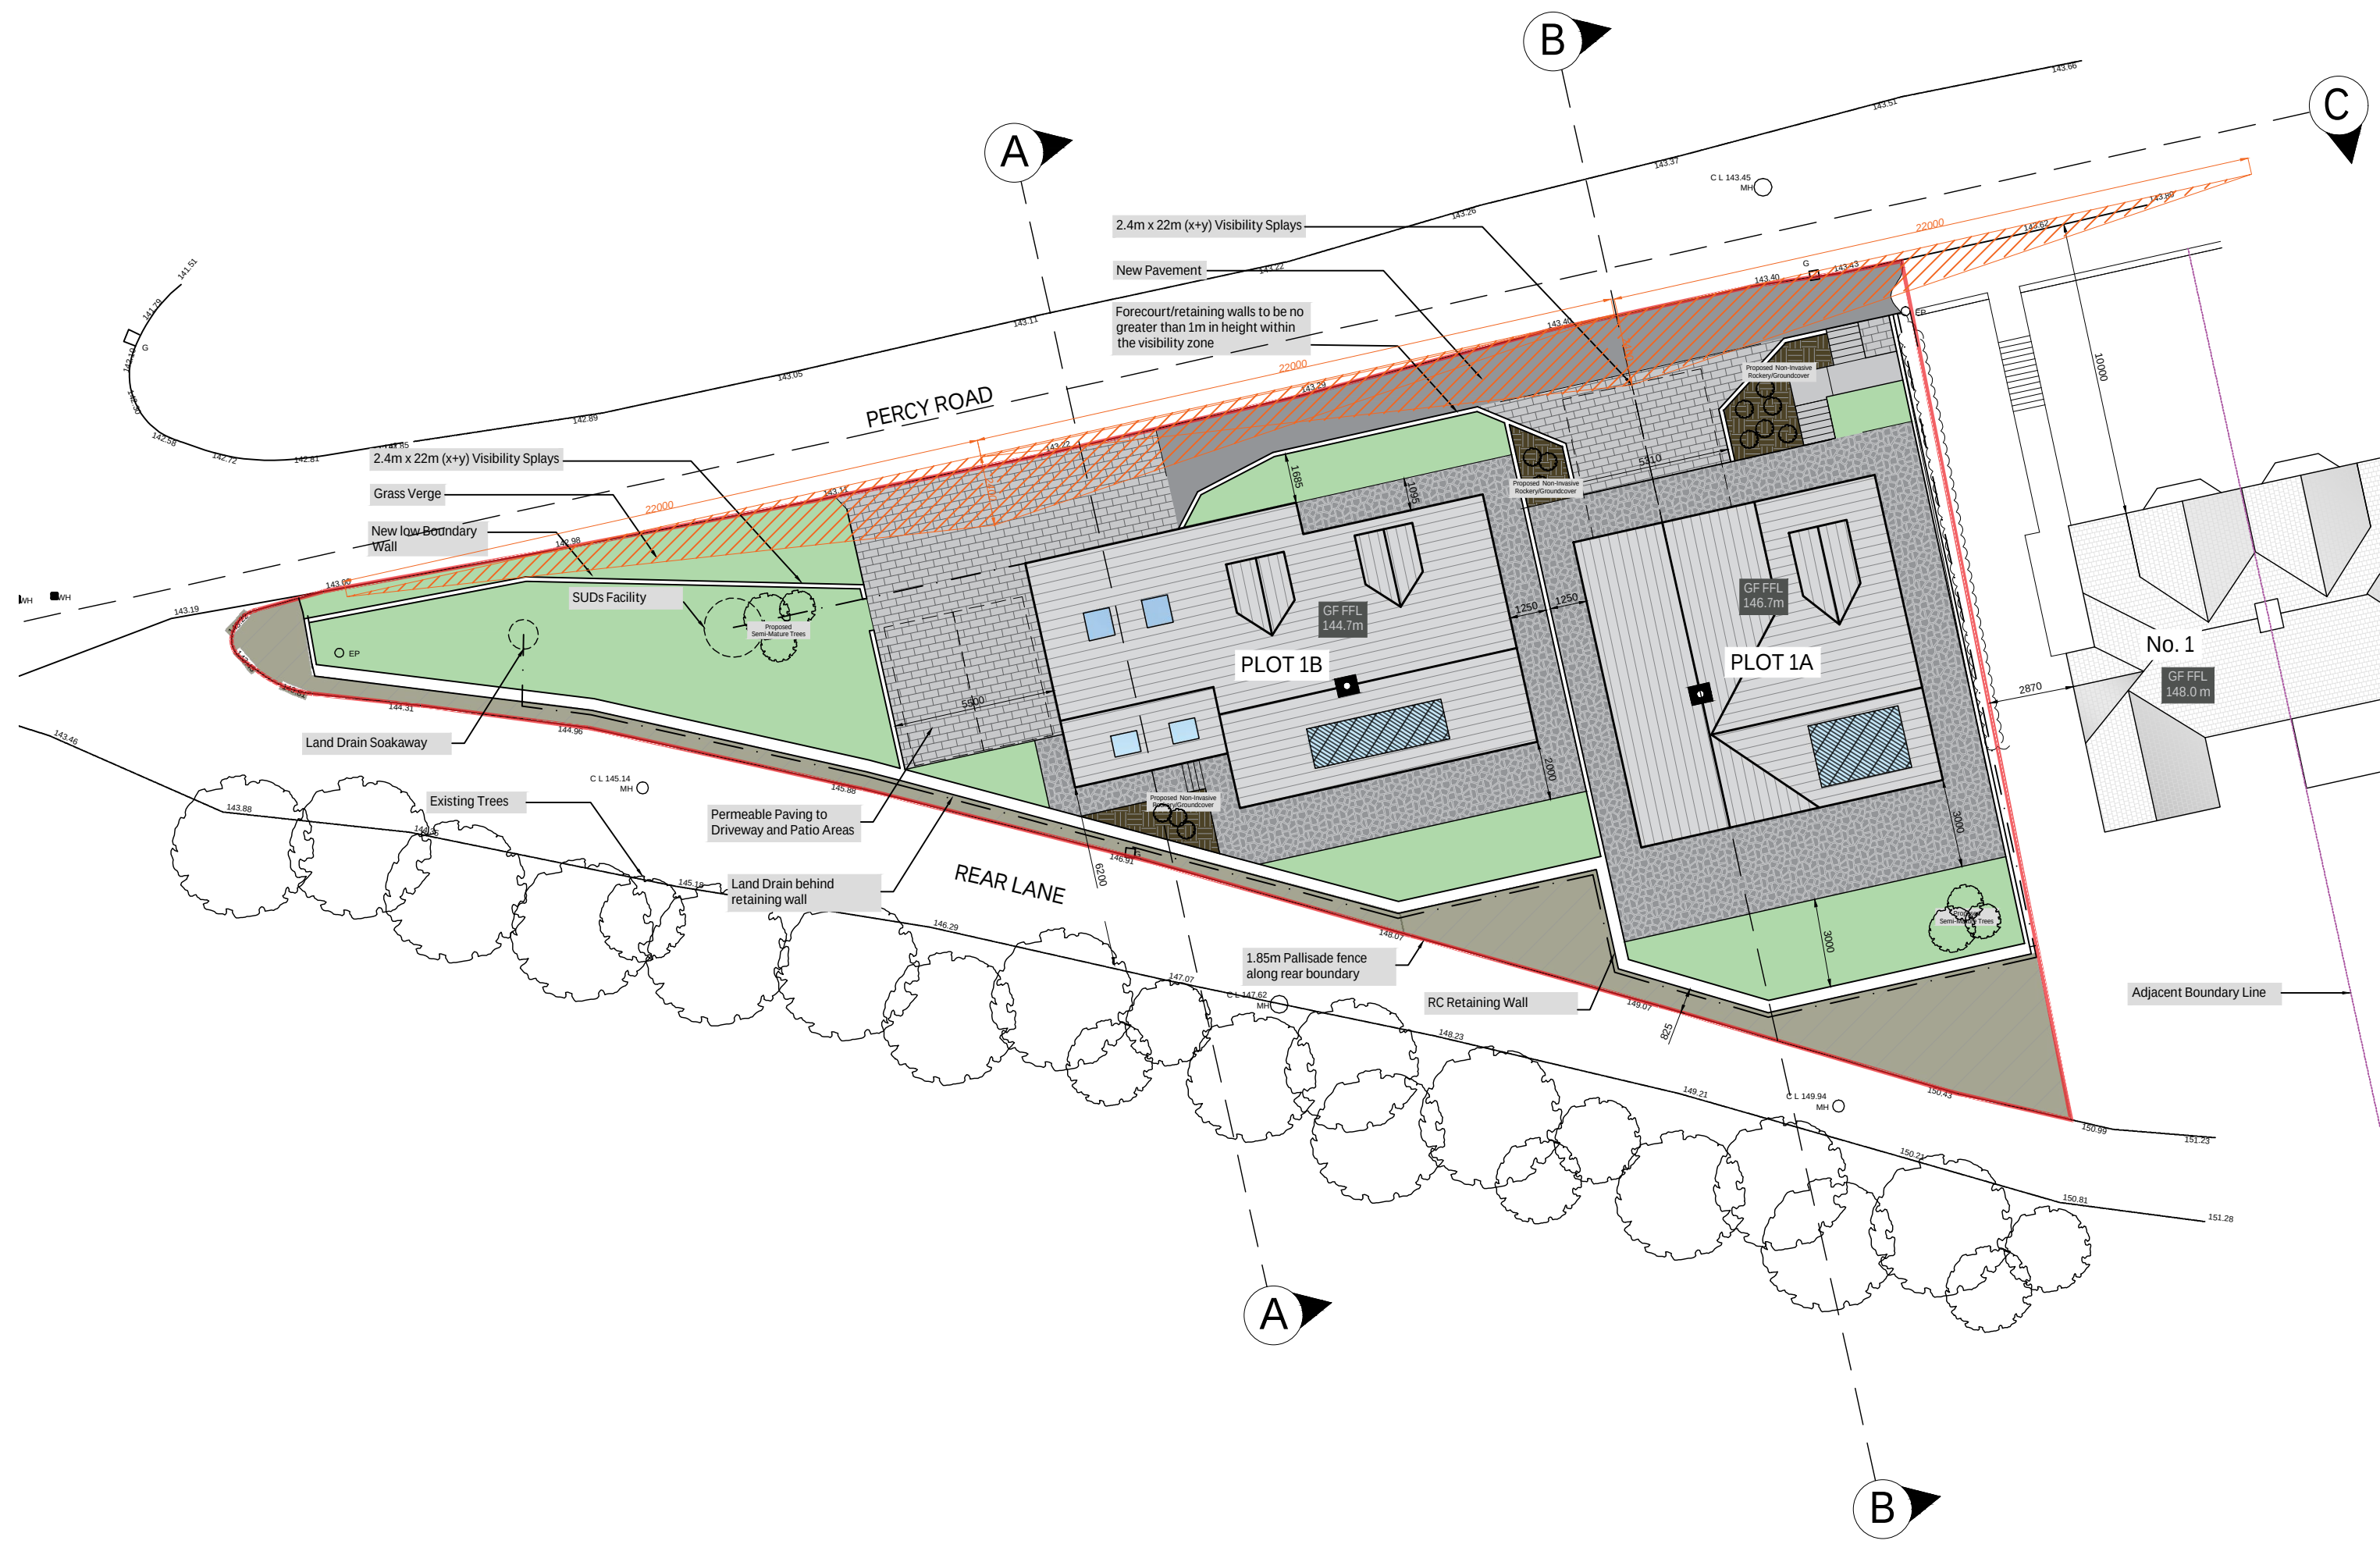

Date	Description	Revision Number
18/02/2023	Visibility Splays Dimensioned for clarity, Semi Mature Trees and Rockery/Groundcover added	A

Revisions

Do not scale the drawings, verify all dimensions before commencing any work. This drawing and design herein shall remain the property of the Architects and is not to be copied or reproduced without their written permission.

Notes

Mr. W. Rowles

Client

Residential Development
Percy Road, Cynonville

Project

Proposed Site Plan
Plot 1a and 1b

Sheet Title



Checked by
KD
Date
25.02.23

KD
1:200
@ A3

Drawn by
Scale

KD123

Job No.

A004a

Dwg.No.