



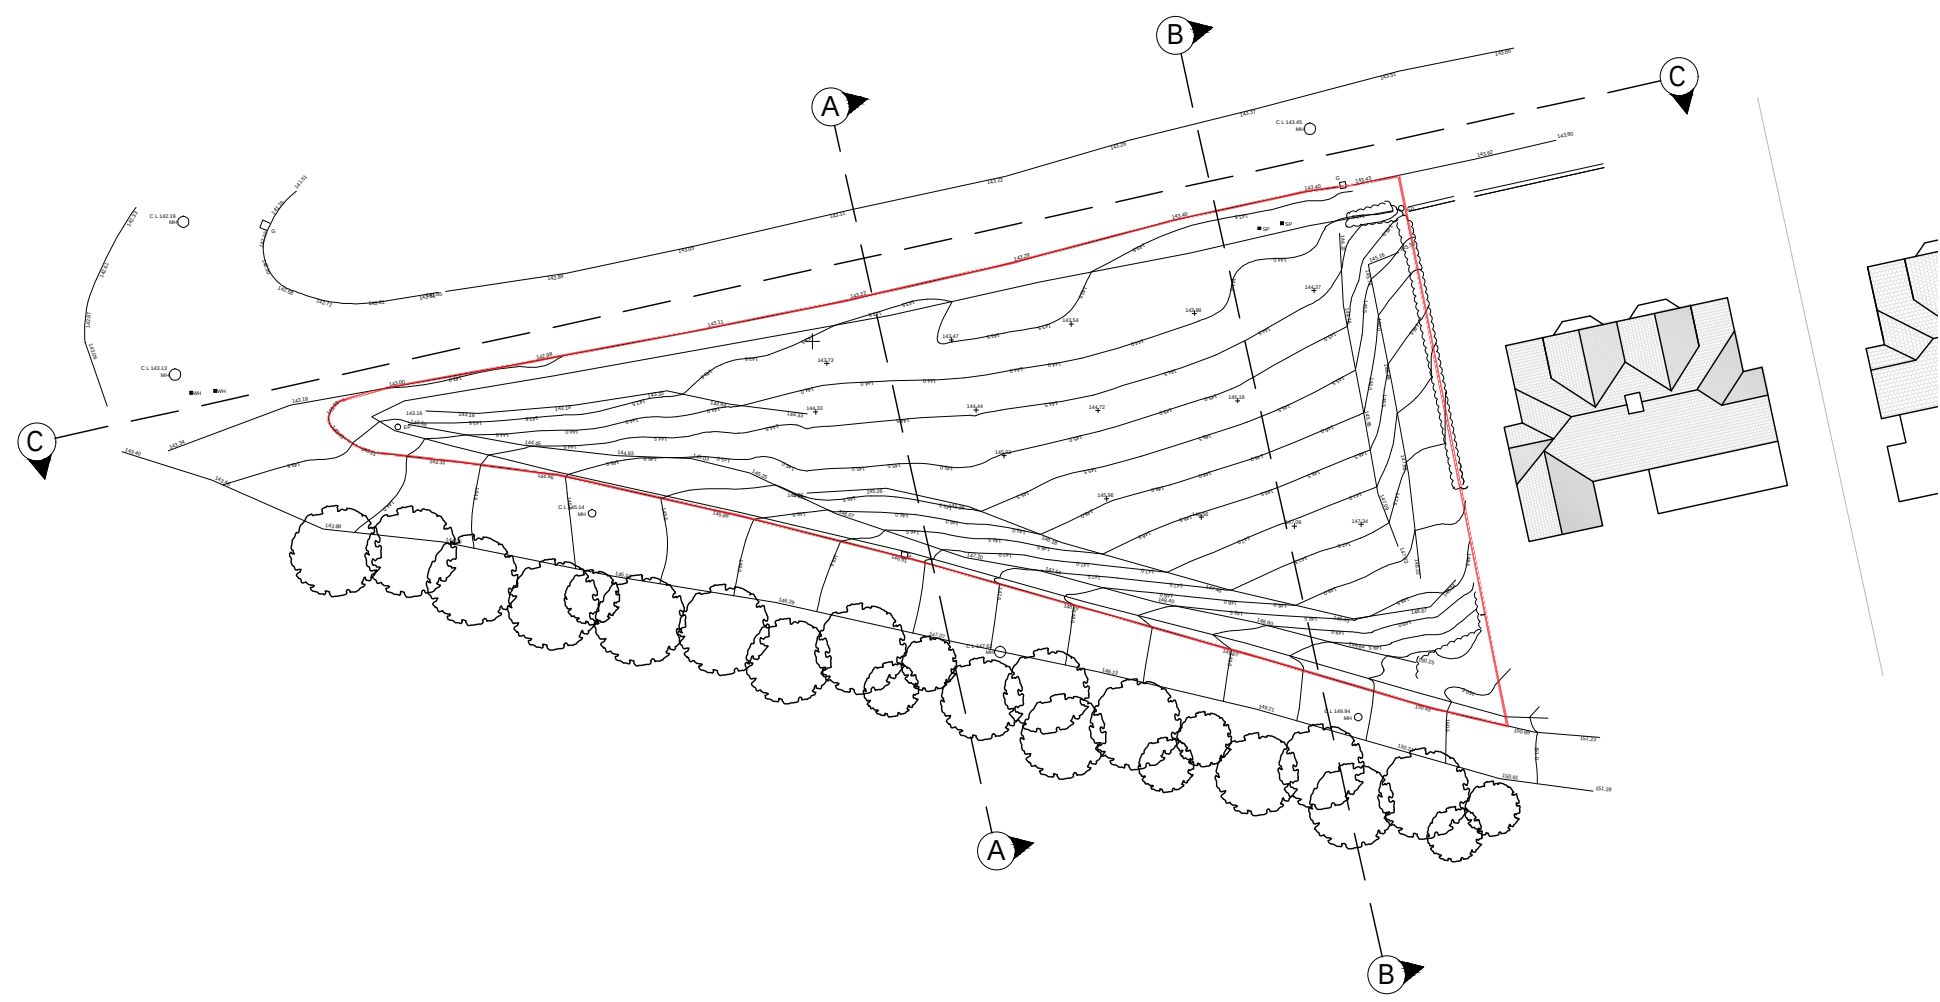


1:400
SITE PLAN
EXISTING

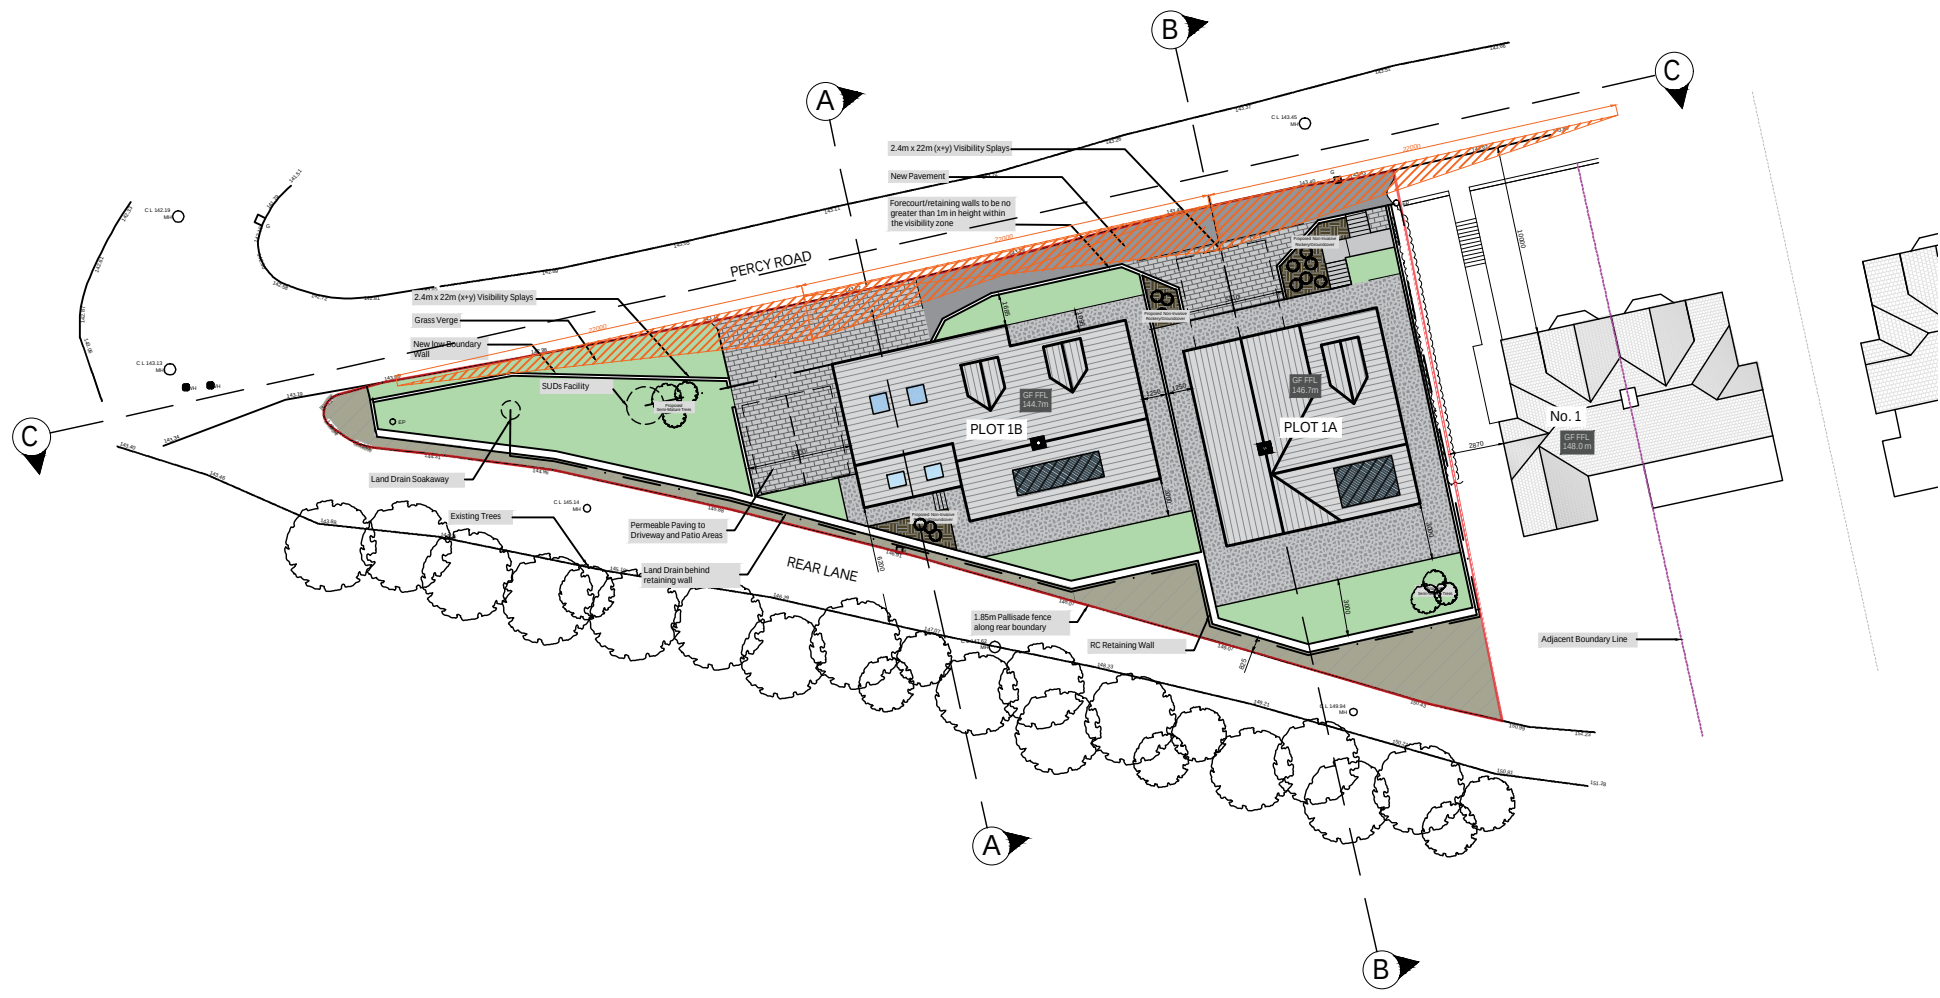


1:400
SITE PLAN
PROPOSED


1:100
SECTION A
EXISTING

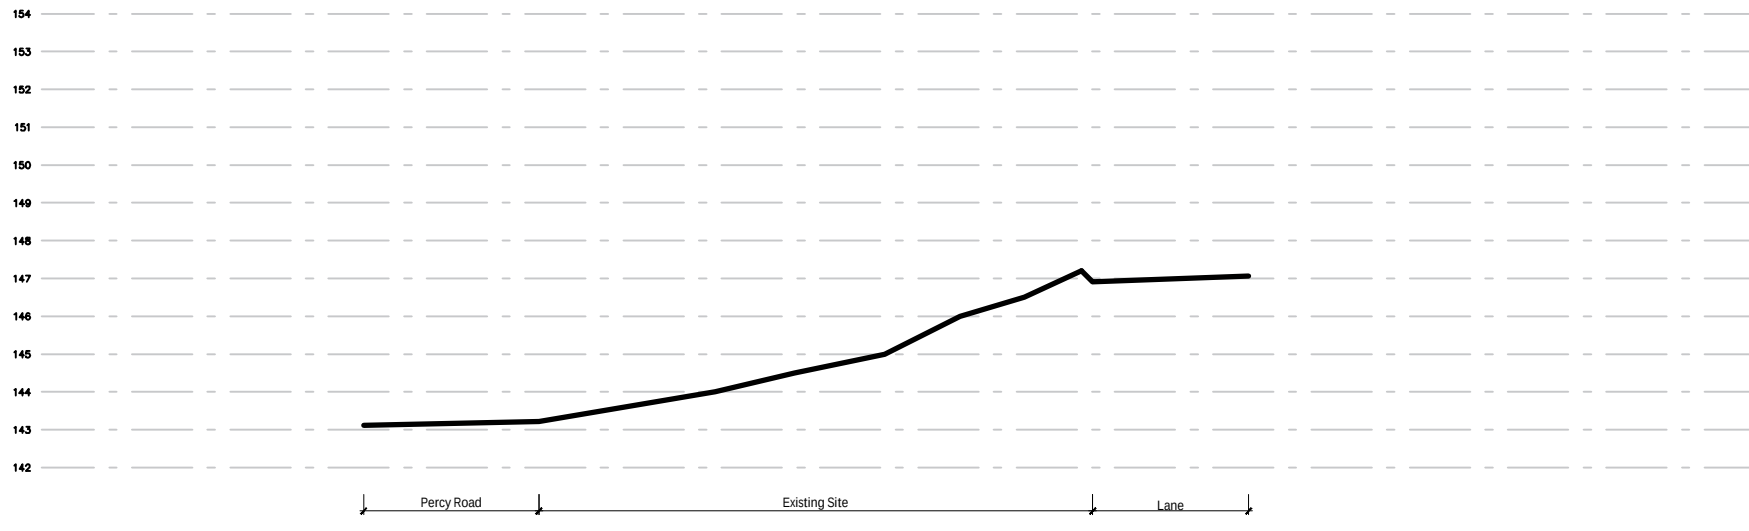


1:100
SECTION B
EXISTING

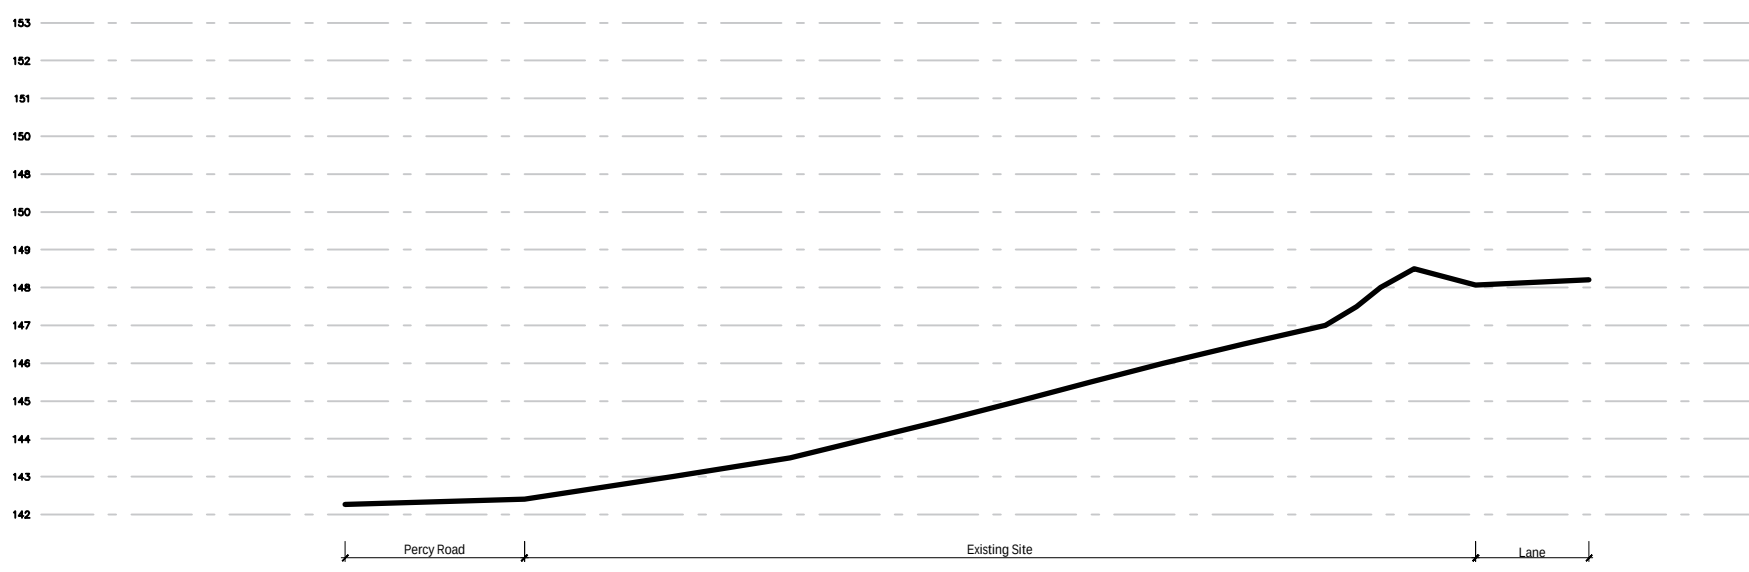


1:100
SECTION A
PROPOSED

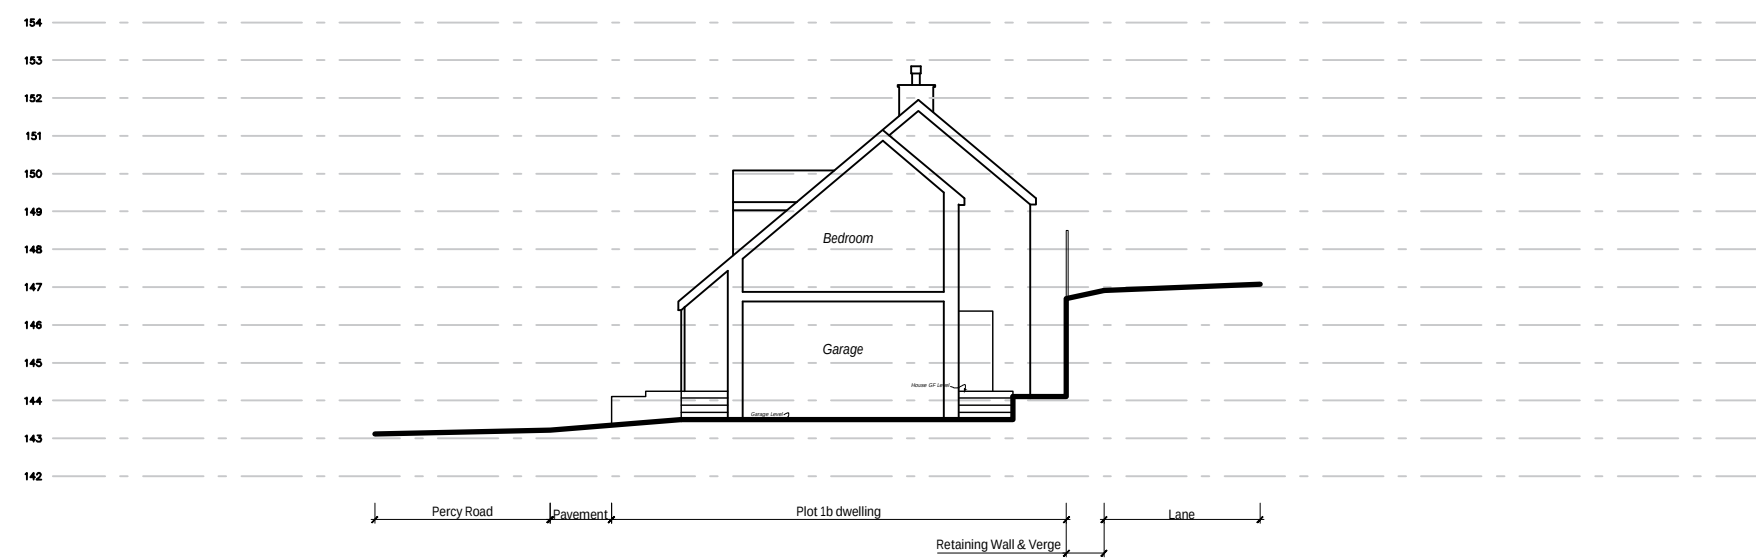

1:100
SECTION B
PROPOSED

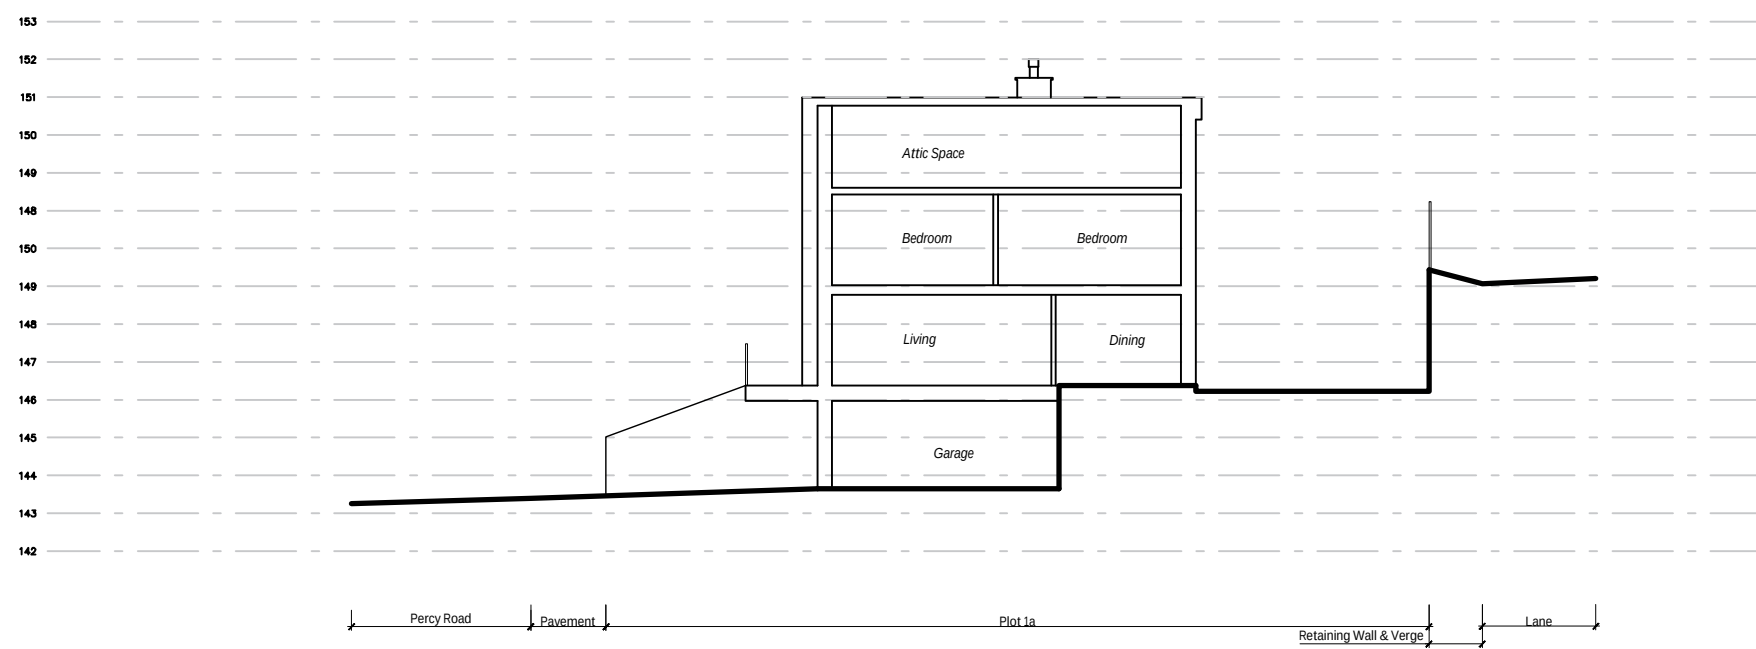

1:100
SECTION C
EXISTING

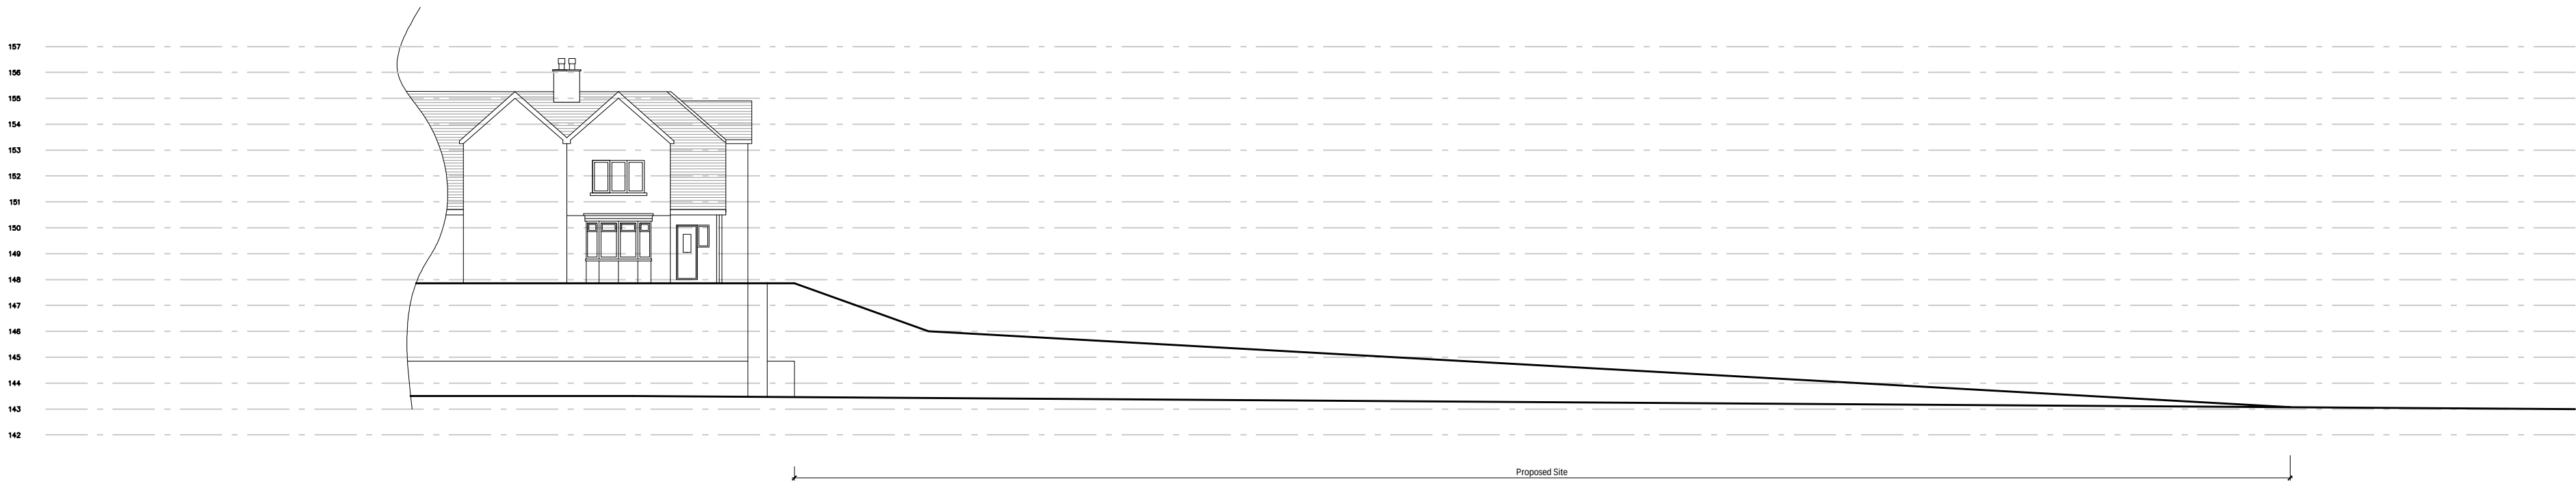

1:100
SECTION C
PROPOSED



Date	Description	Revision Number
24.01.23	Revisions from Mark Up Sheets	1
08.02.2023	Viability Study's Dimensional for clarity. Semi Mature Trees and Rockery/Groundcover added	2

Revisions

Do not scale the drawings, verify all dimensions before commencing any work. This drawing and design herein shall remain the property of the Architects and is not to be copied or reproduced without their written permission.

Notes

Mr. W. Rowles

Client

Residential Development
Percy Road, Cynonville

Project

Site Plans & Sections
Plot 1a and 1b

Sheet Title



Checked by
KD

Drawn by
JR

Date
25.02.23

Scale
as ind.
@ A1

KD123

Job No.

A002b

Dwg.No.