


This drawing is copyright and shall not be reproduced nor used for any other purpose without written permission of the authors.
Do not copy from this drawing, use figured dimensions only.
The drawing must be read in conjunction with all other related drawings and documentation.
It is the contractor's responsibility to ensure compliance with the Building Regulations.
It is the contractor's responsibility to check all dimensions on site, any discrepancy to be reported immediately.
Details and sizes shown are indicative only and are subject to confirmation by the relevant Specialist Sub-contractor.

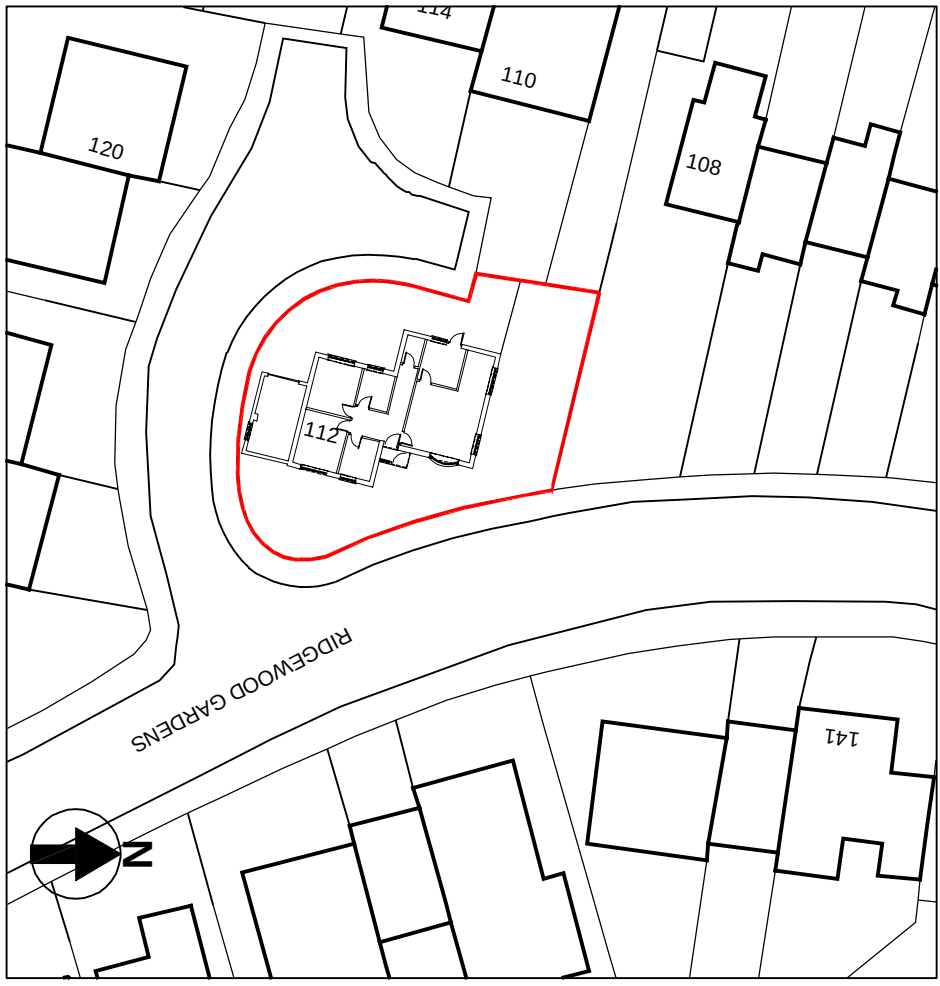

LOCATION PLAN OS @ 1:500

RE-USE EXISTING ROOF TILES.
NEW TIMBER CUT ROOF TO MATCH
EXISTING PITCH.

RENDER TO MATCH EXISTING.

PROPOSED ELEVATION B @ 1:50

PROPOSED GARAGE

RE-USE EXISTING ROOF TILES.
RENDER TO MATCH EXISTING.
INSTALL NEW D/G UPVC WINDOW
TO MATCH EXISTING.

PROPOSED ELEVATION C @ 1:50

PROPOSED GARAGE



Client: MRS. GLORIA SERNE
Project: 112 RIDGEWOOD GARDENS
CAMILA
NEATH
SA11 3QG


Drawing Title: GARAGE REINSTATEMENT
PROPOSED

Scale: AS STATED Drawn By: RS Date: 23.01.25
(when printed @ A1) Checked By: PT/BJ Date: 23.01.25
Preliminary ☐ Planning ☒ Tender ☐ Construction ☐

Job: X2447464 1021A


Issue

PLANNING

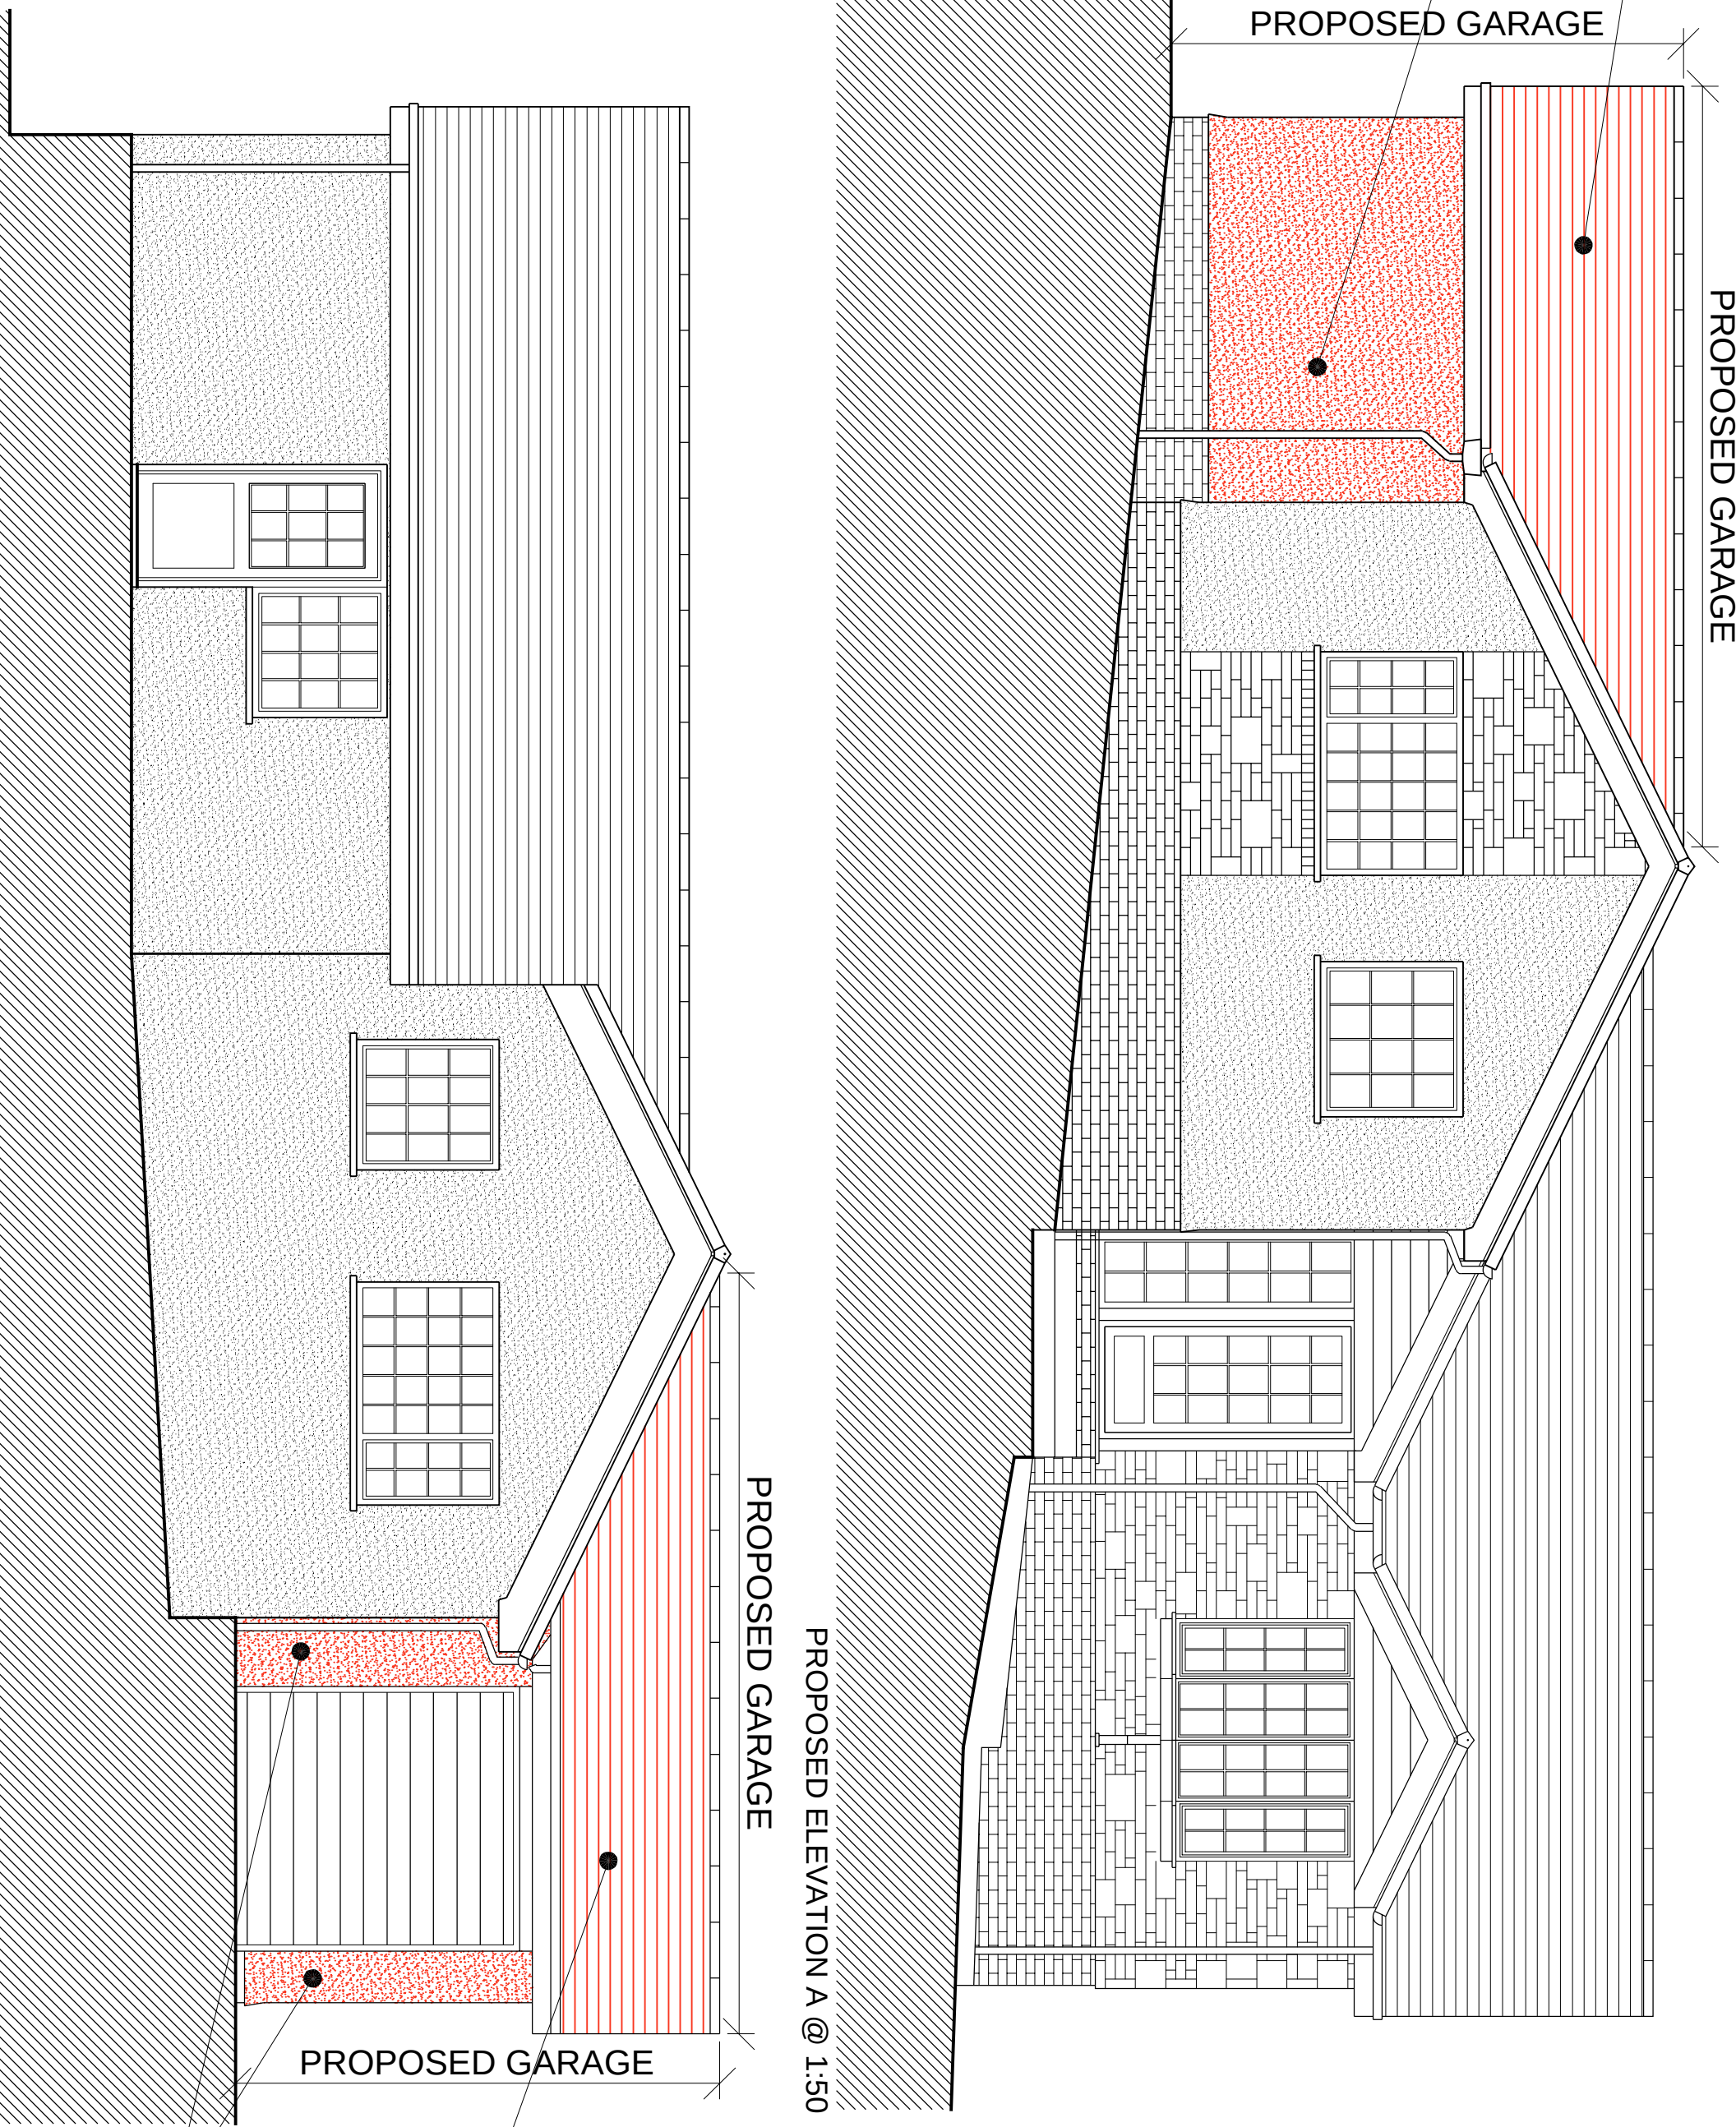


PROPOSED ELEVATION A @ 1:50

PROPOSED GARAGE

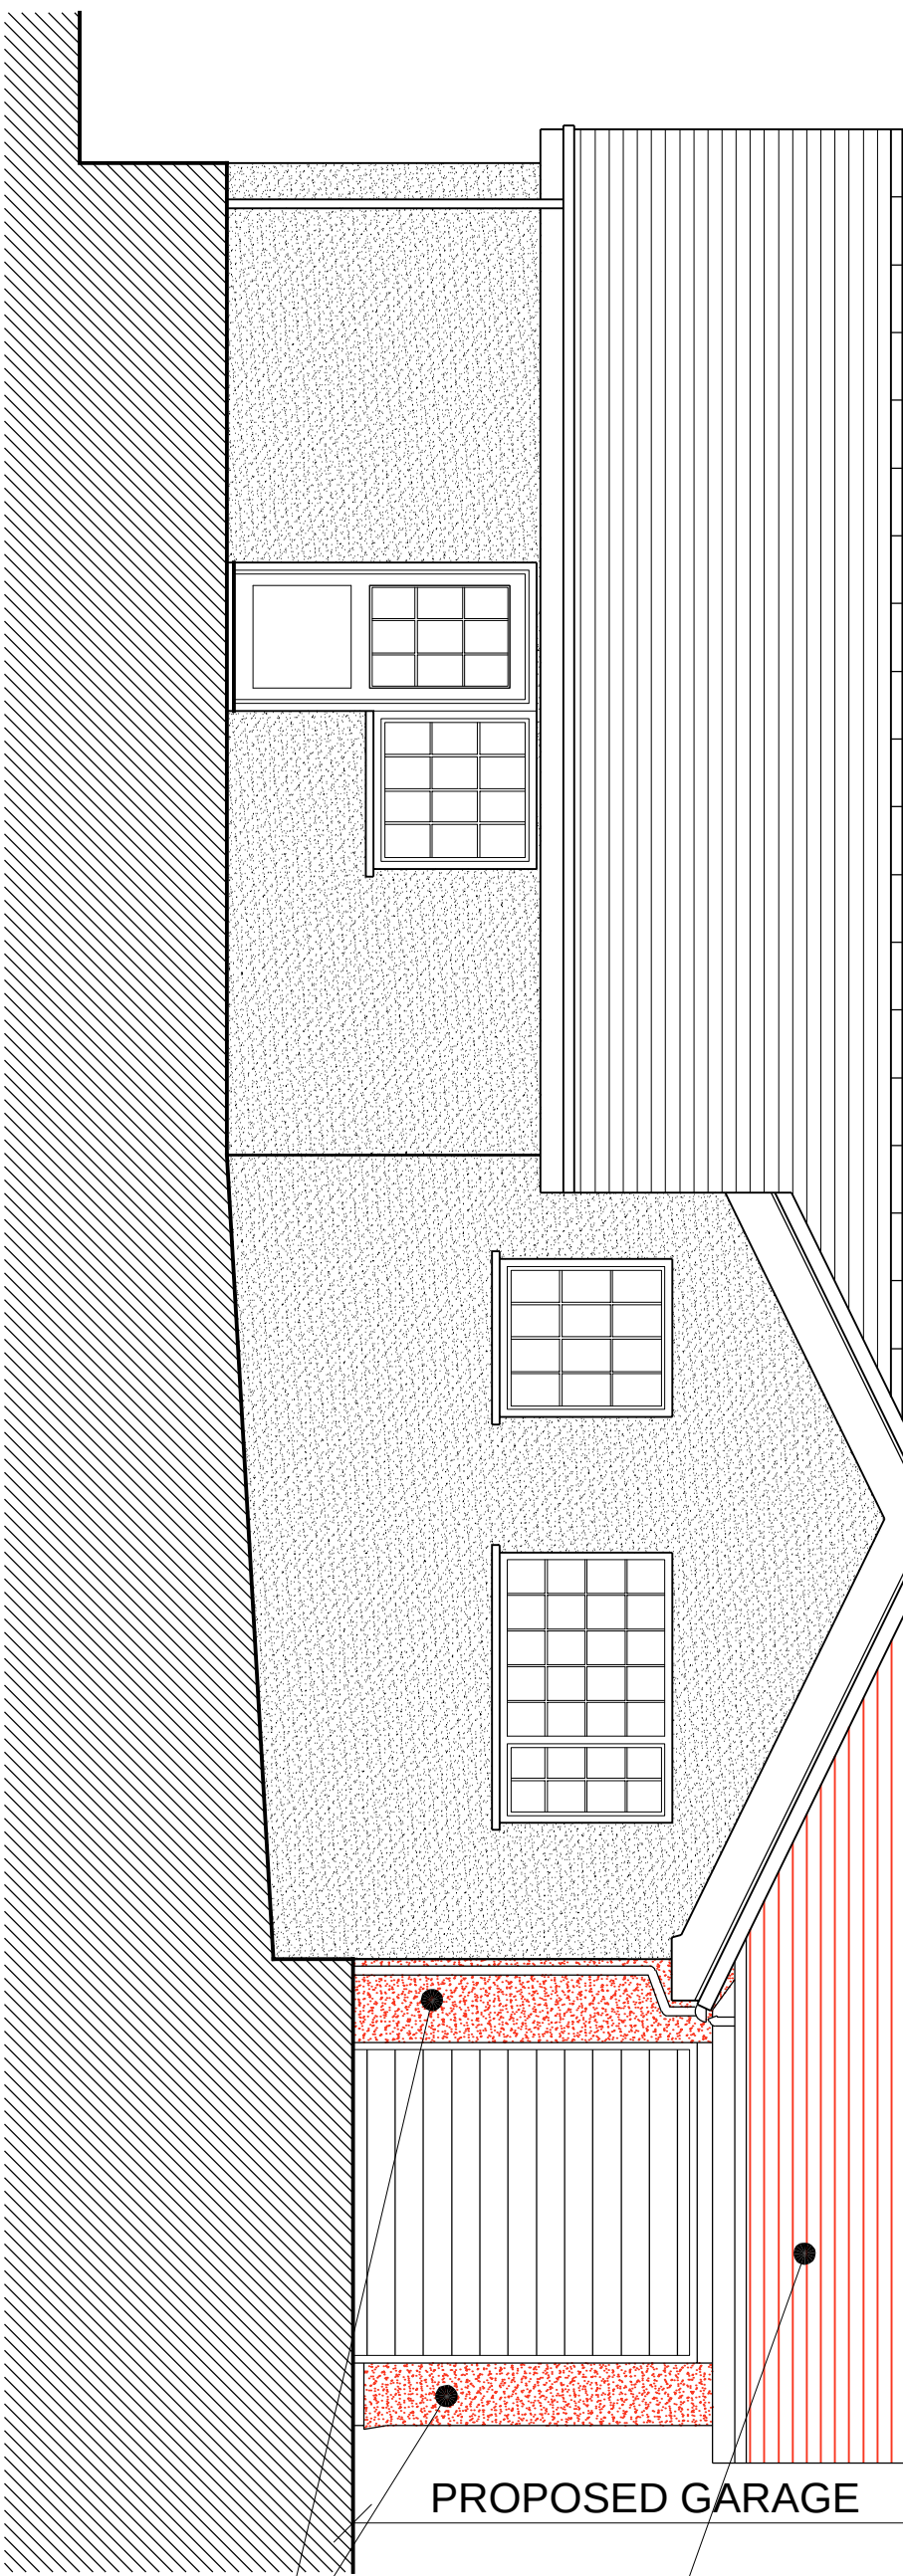


PROPOSED ELEVATION B @ 1:50

PROPOSED GARAGE

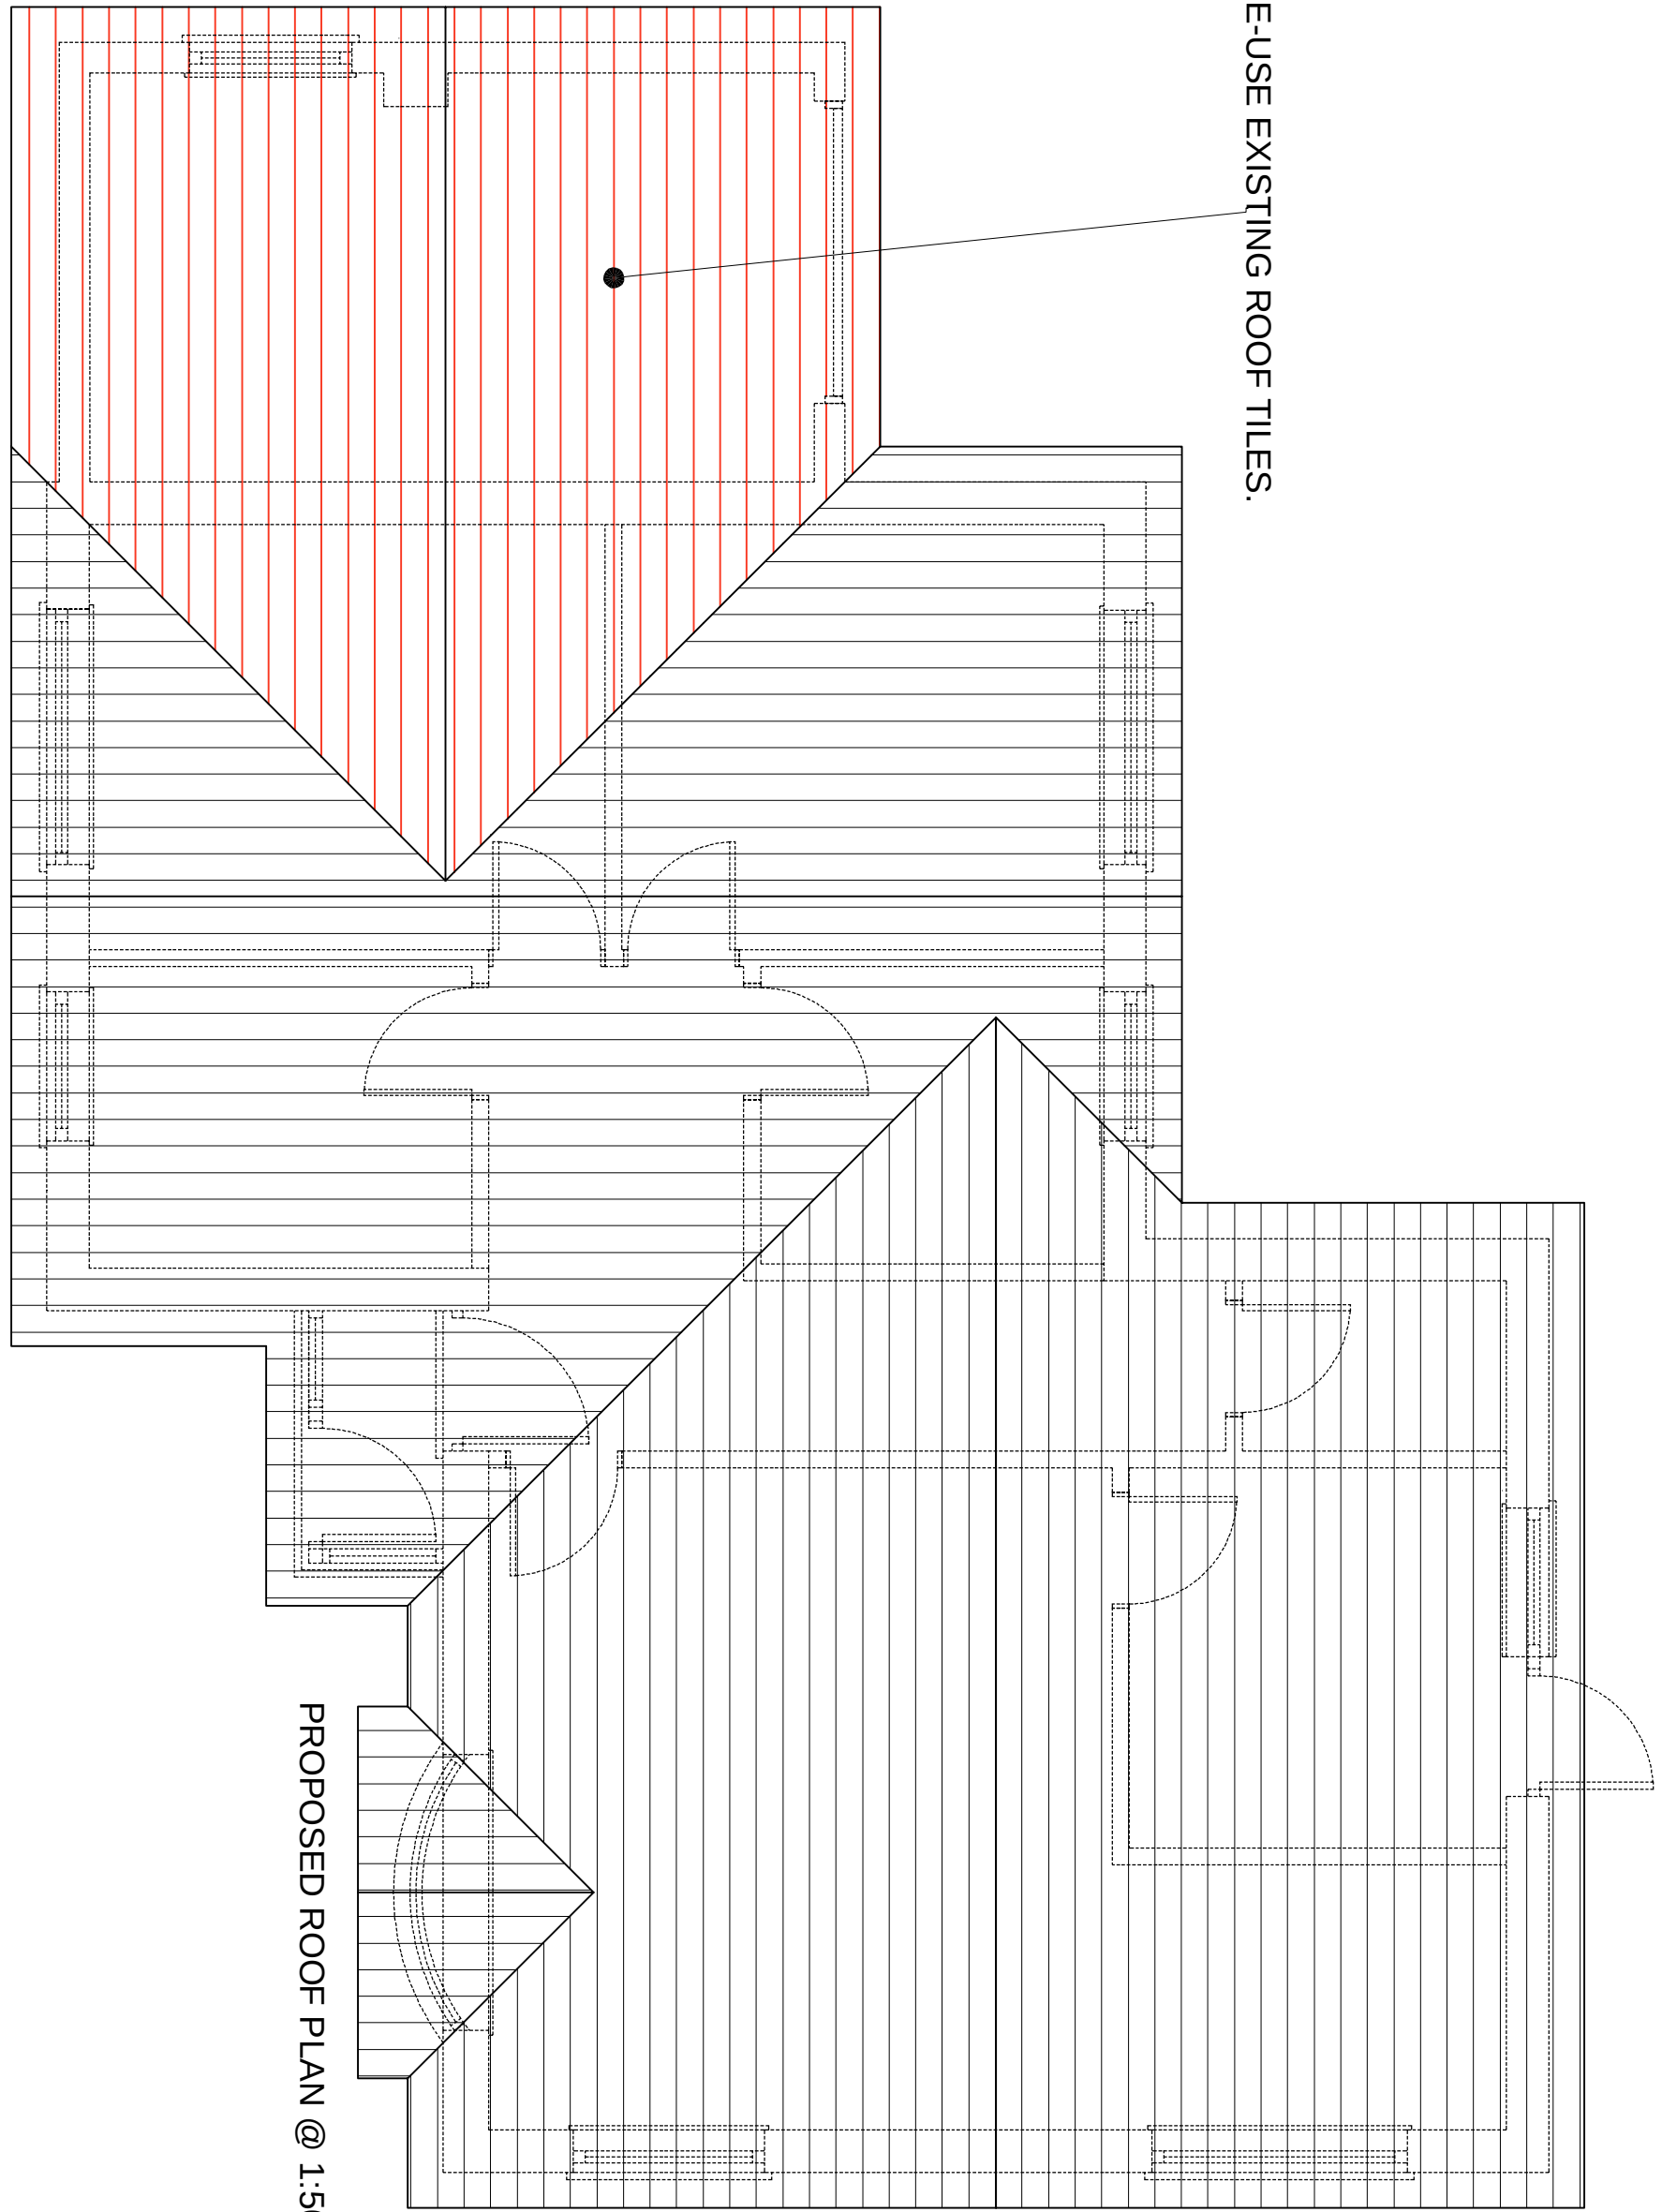

PROPOSED ROOF PLAN @ 1:50

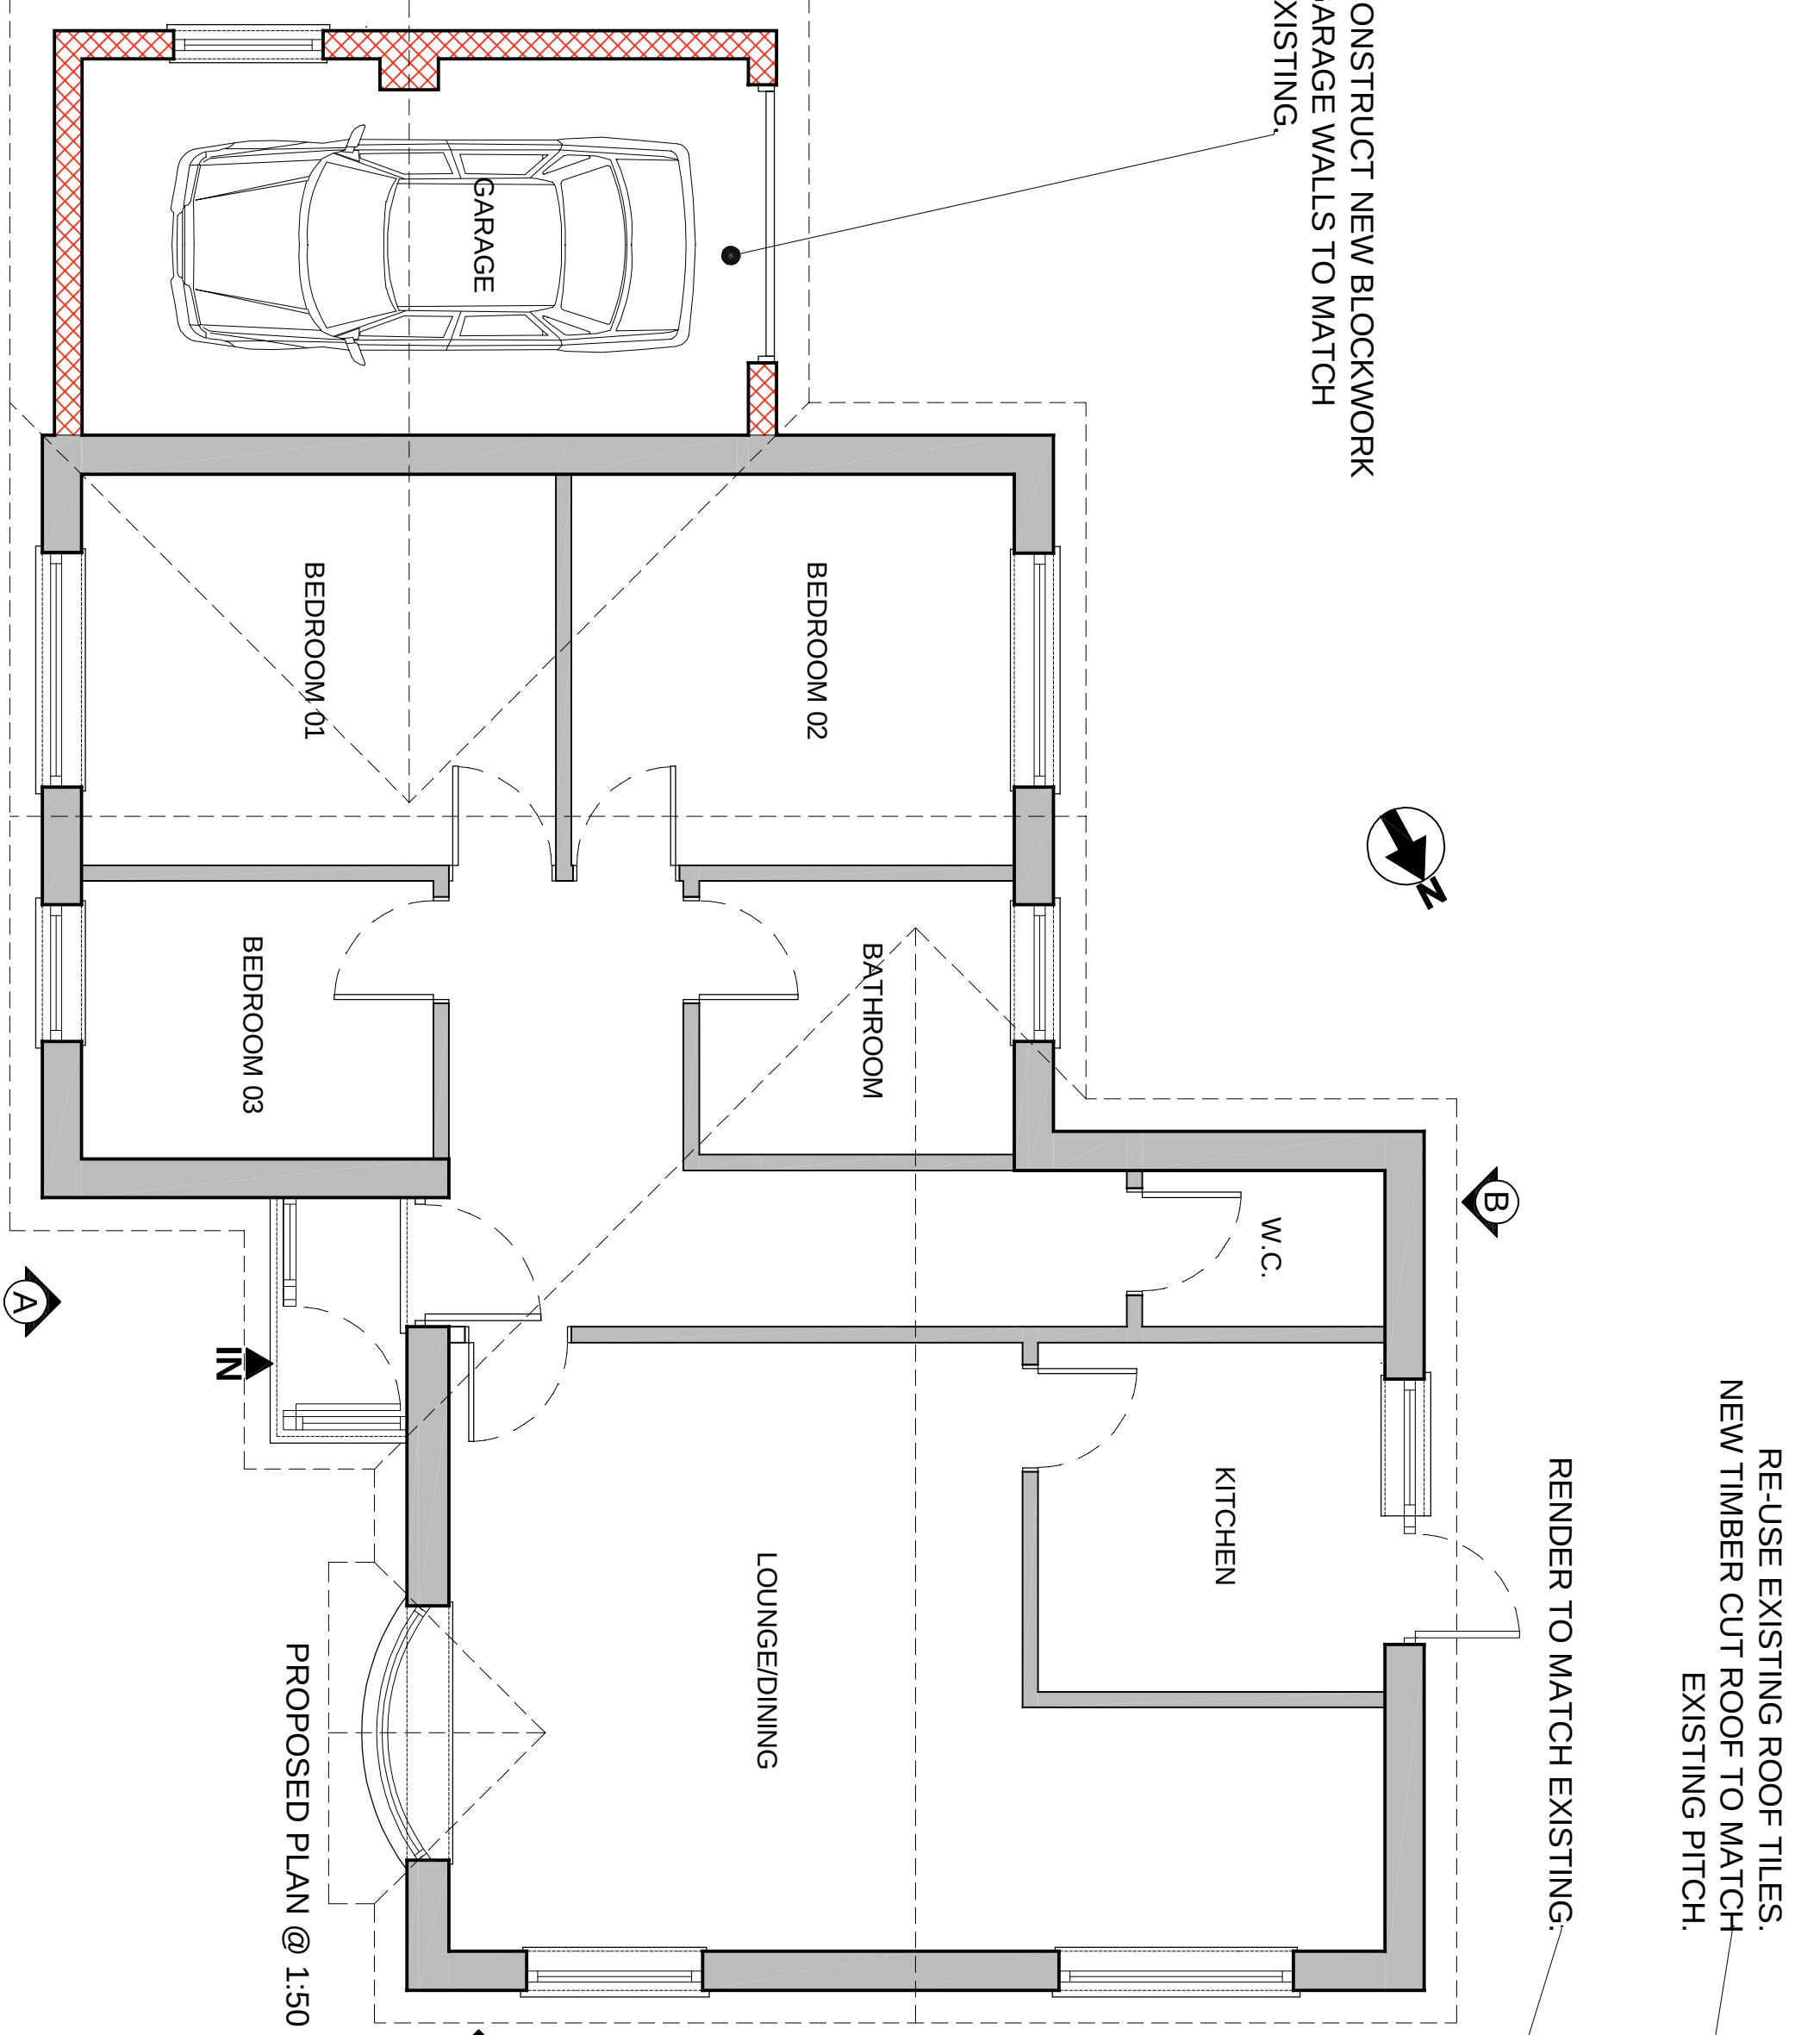

PROPOSED PLAN @ 1:50

RE-USE EXISTING ROOF TILES.
NEW TIMBER CUT ROOF TO MATCH
EXISTING PITCH.

RENDER TO MATCH EXISTING.

CONSTRUCT NEW BLOCKWORK
GARAGE WALLS TO MATCH
EXISTING.

RE-USE EXISTING ROOF TILES.

