


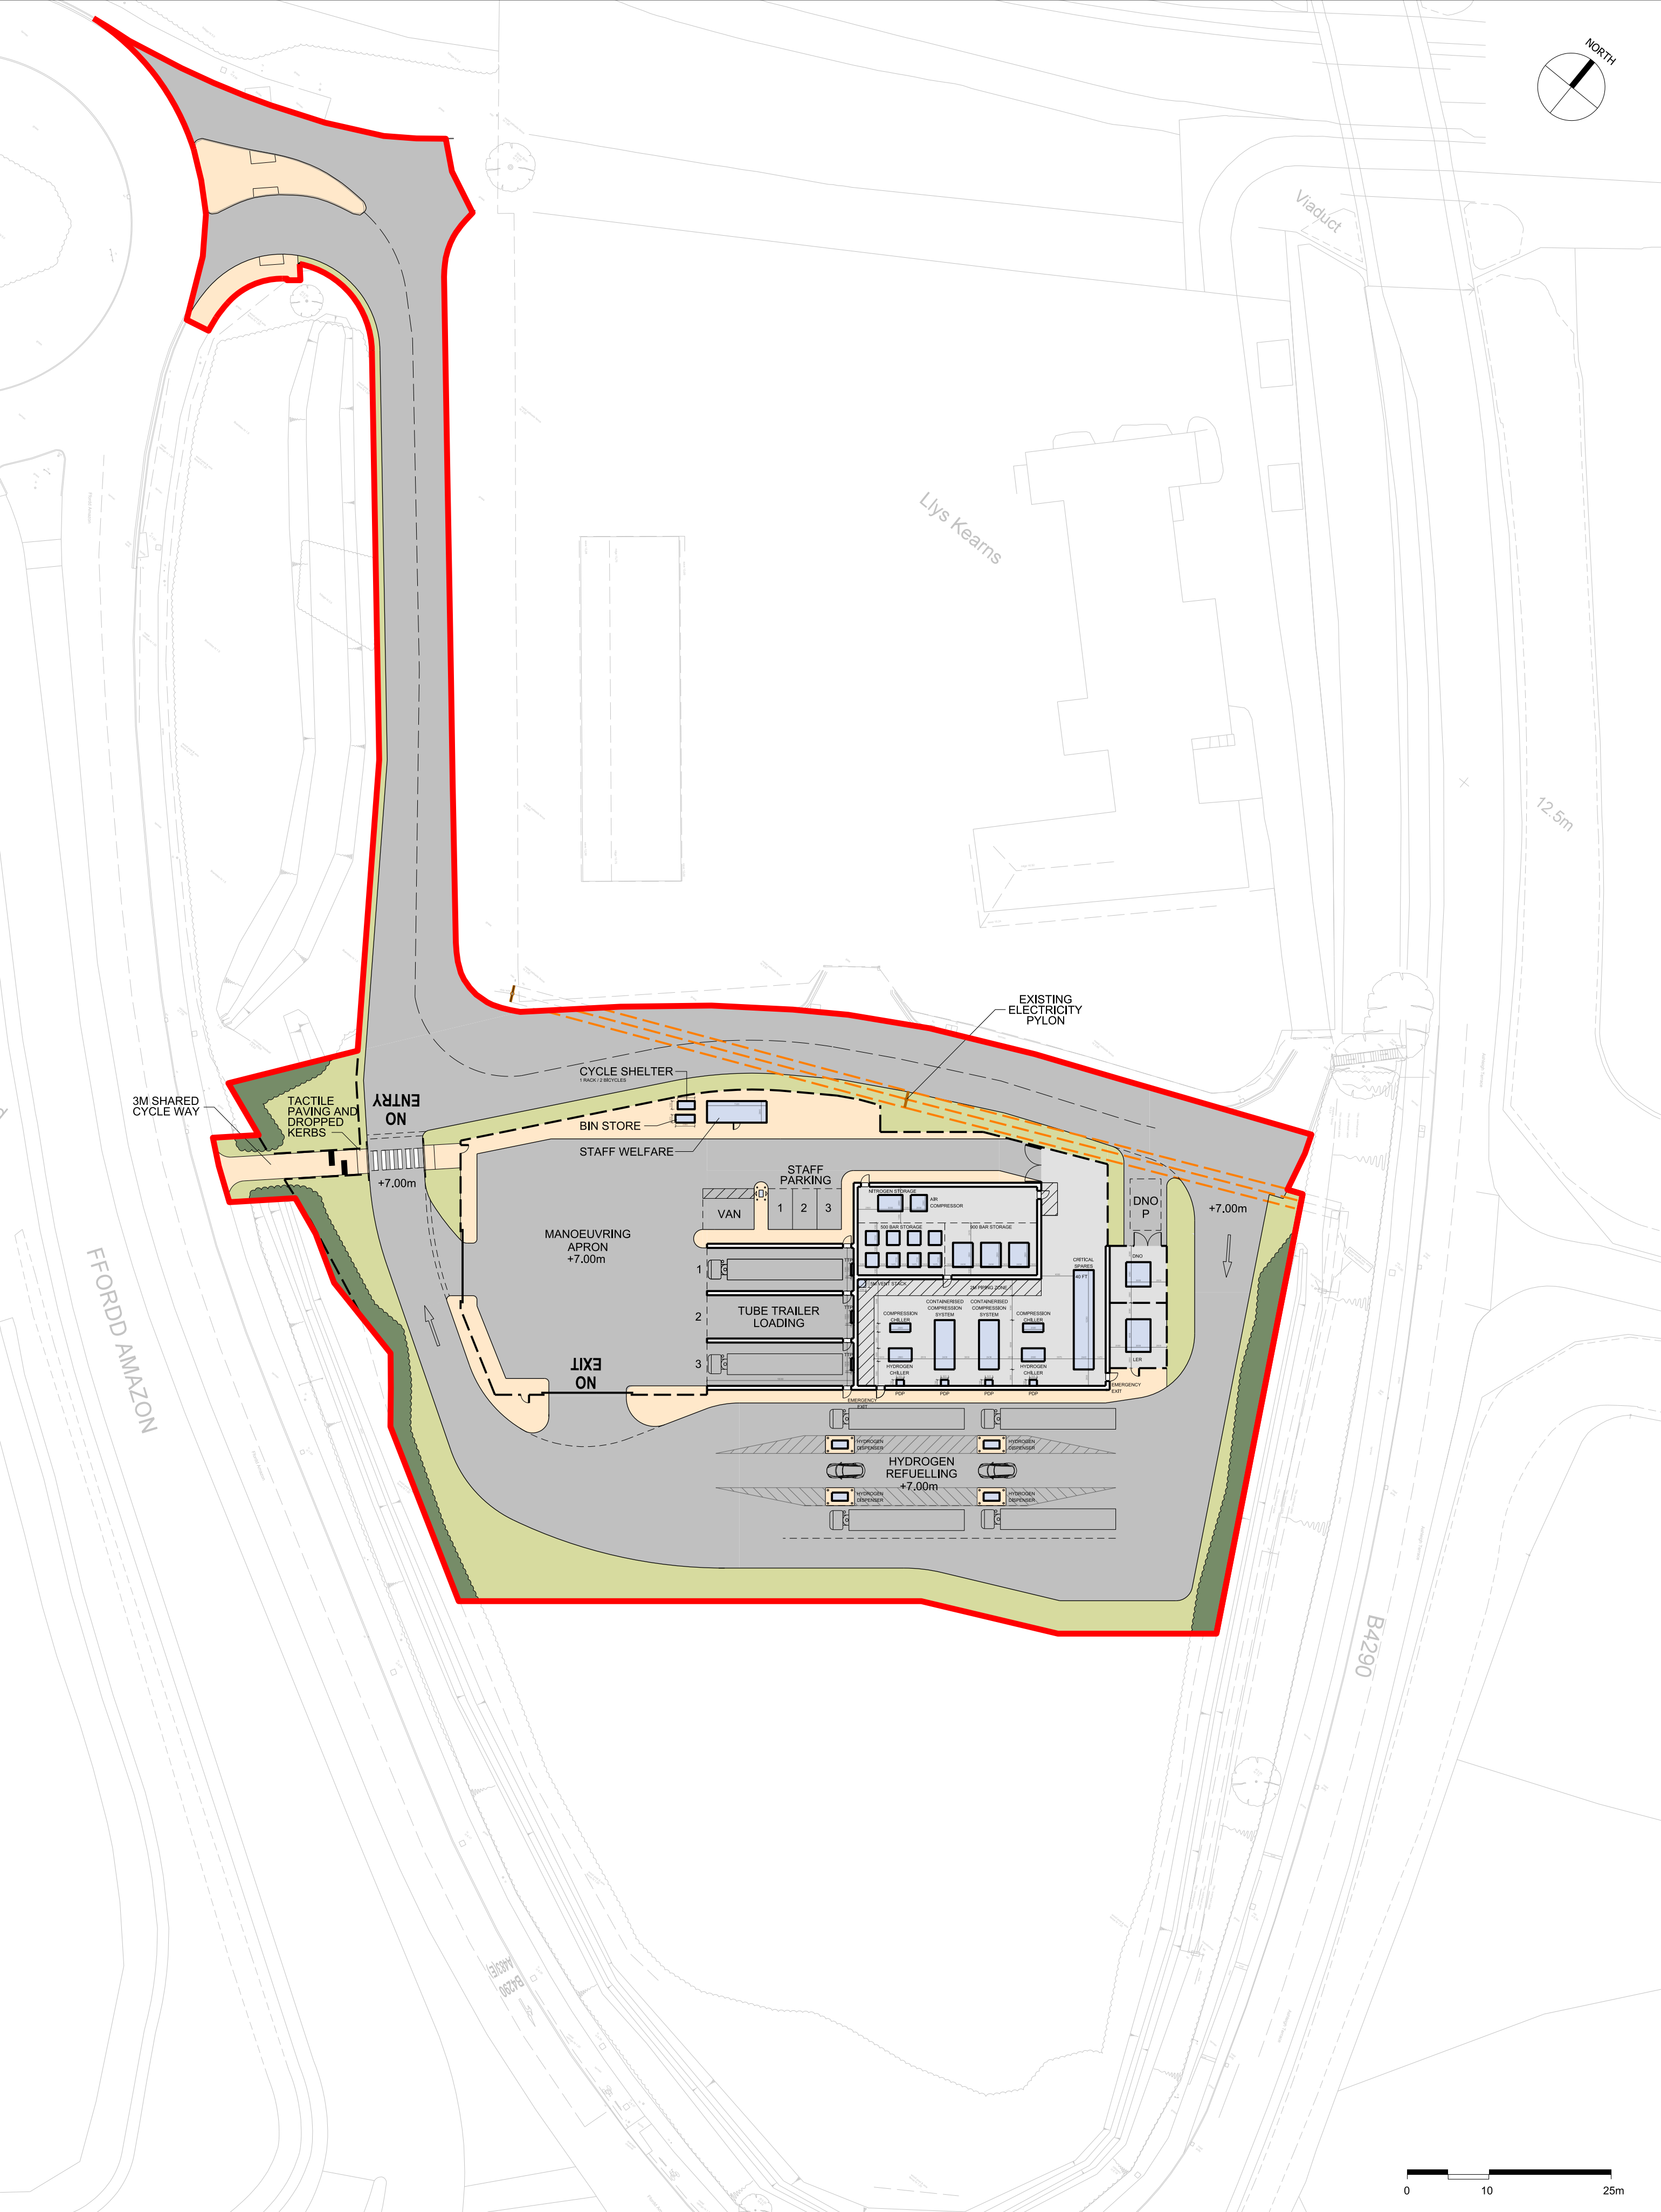

NOTE

1. THIS DRAWING IS COPYRIGHT GSDA LTD.

2. THE CONTRACTOR MUST NOT SCALE FROM THE DRAWING ALL DIMENSIONS TO BE TAKEN FROM DIMENSION STRINGS.

3. WHERE ANY DISCREPANCIES ARE FOUND BETWEEN DIMENSIONS THESE MUST BE BROUGHT TO THE ATTENTION OF THE ARCHITECTS FOR RESOLUTION.

4. WHERE DISCREPANCIES EXIST BETWEEN REFERENCE OR ASSEMBLY DRAWINGS & DETAIL DRAWINGS, THE LATTER TAKE PREFERENCE.

LEGEND

RED LINE APPLICATION BOUNDARY

GRASSLAND

FOLIAGE AND TREES

PEDESTRIAN WALKWAY

ROADS

HARDSTANDING

OVERHEAD ELECTRICITY CABLES

PROJECT

SWANSEA HYDROGEN

DRAWING

Proposed Site Plan

FOR PLANNING

SCALE 1:250@A0 1:500@A2

DATE 25/01/30

DWG. NO. 1463 PL011

REVISION

-	25/01/30	Issued for Planning				

GSDA

GARRY STEWART DESIGN ASSOCIATES

01 Meadlake Place, Thorpe Lea Rd, Egham, Surrey TW20 8HE, United Kingdom

T: +44 (0)1391 285231

95 Gresham Street, London, EC2V 7JH

+44 (0)20 7526 8811

www.garystewart-design.co.uk

Marubeni

95 Gresham Street, London, EC2V 7JH

+44 (0)20 7526 8811

www.marubeni-europower.com