

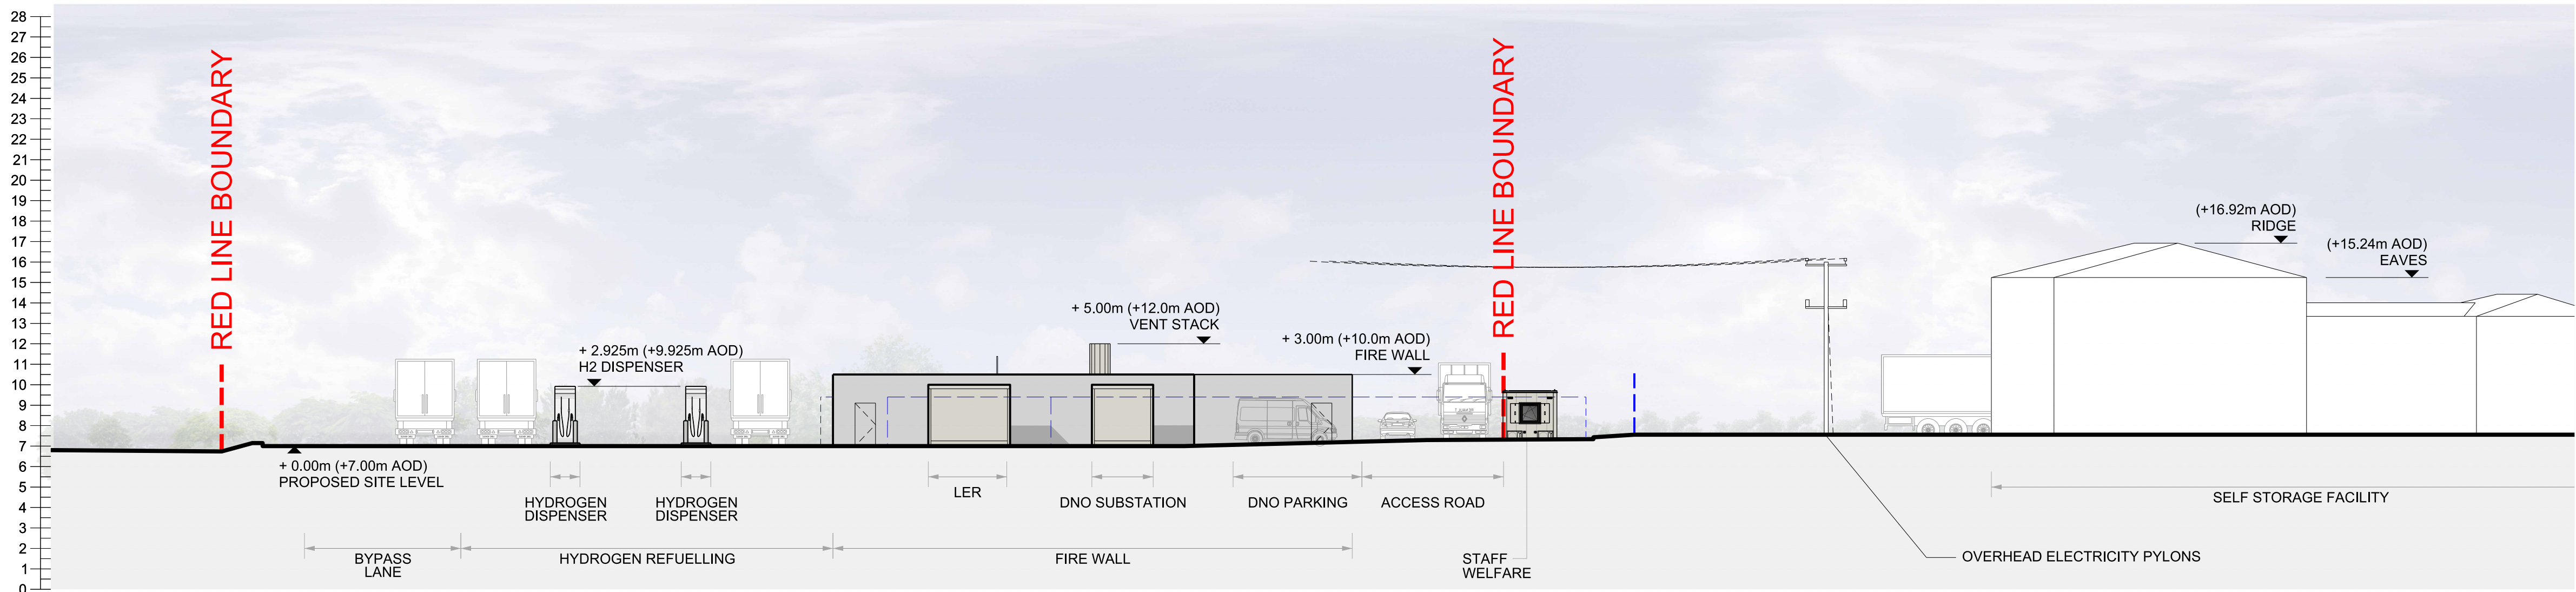


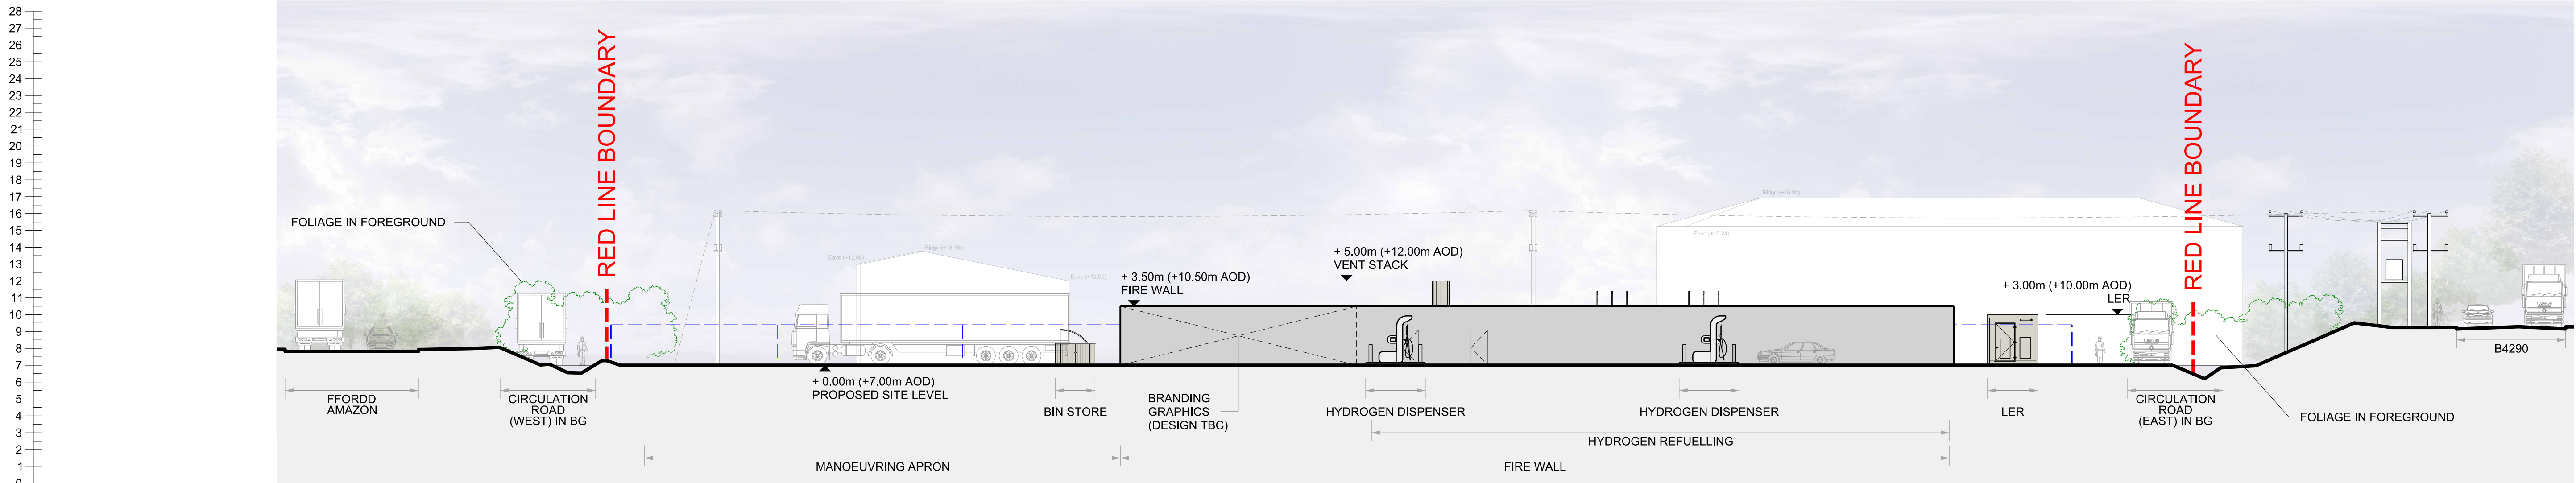

EAST ELEVATION

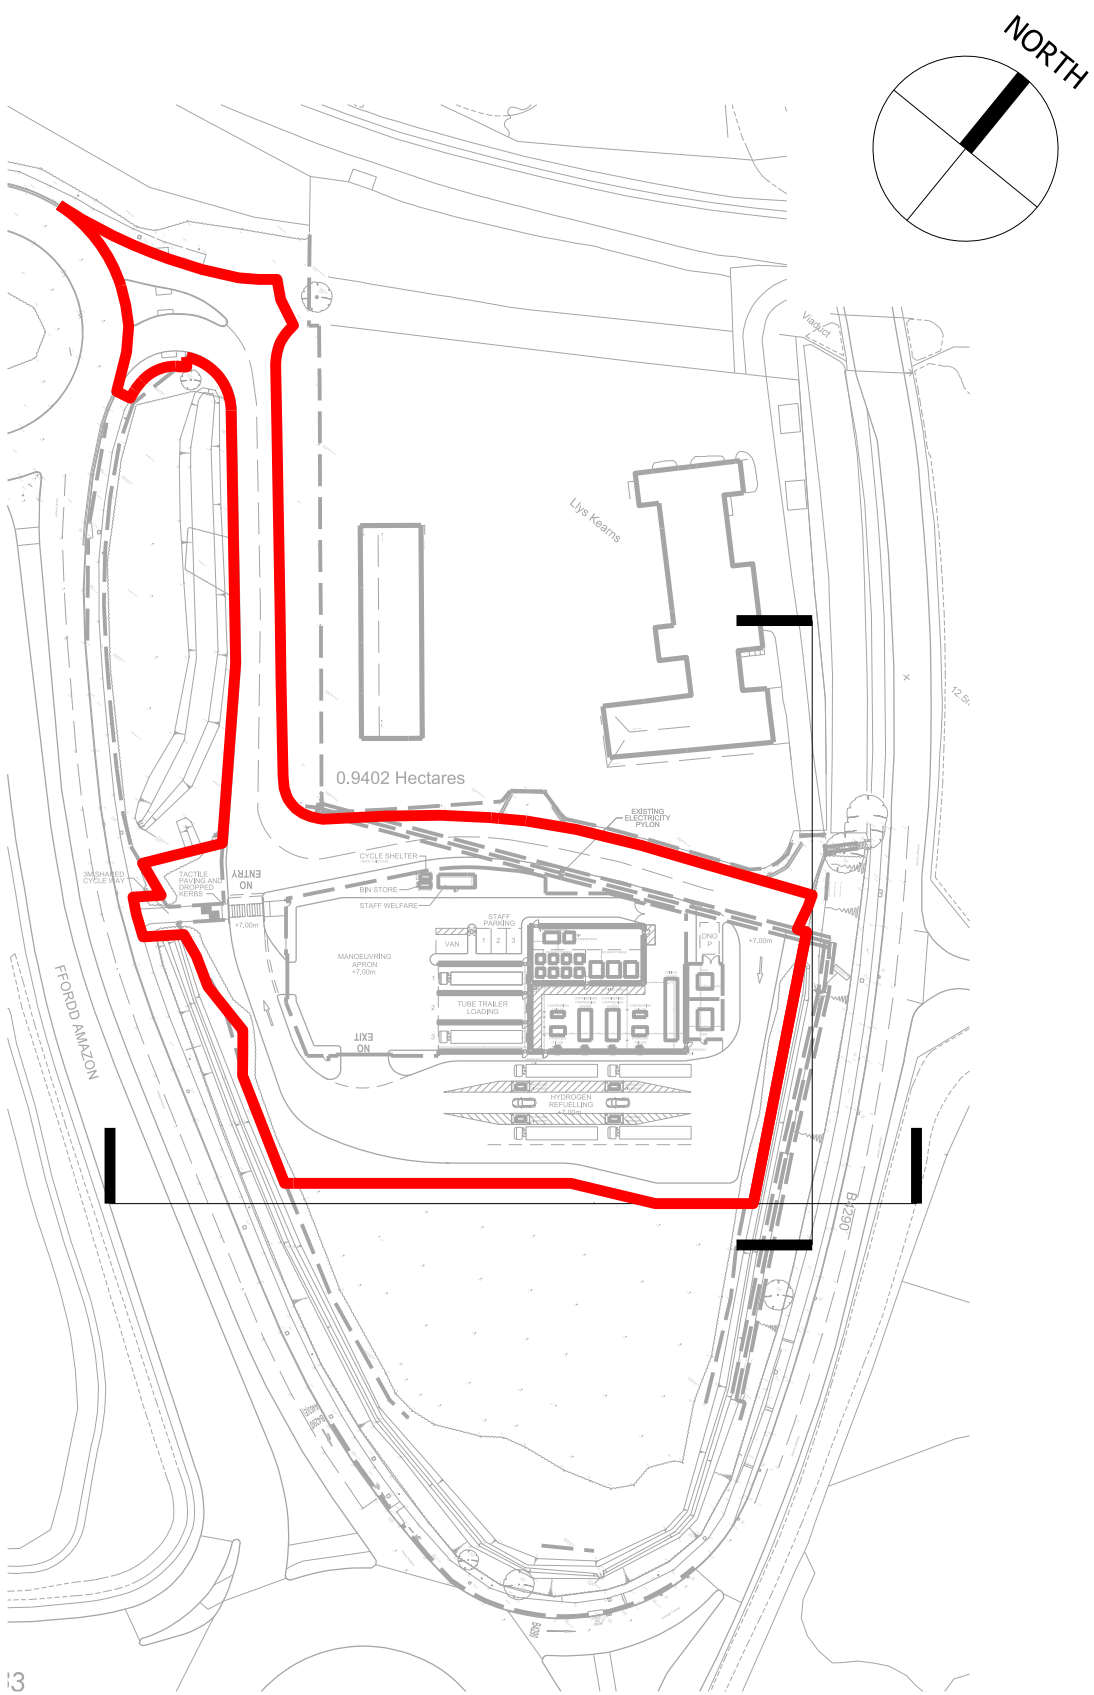

SOUTH ELEVATION

NOTE 1. THIS DRAWING IS COPYRIGHT GSDA LTD. 2. THE CONTRACTOR MUST NOT SCALE FROM THE DRAWING ALL DIMENSIONS TO BE TAKEN FROM DIMENSION STRINGS. 3. WHERE ANY DISCREPANCIES ARE FOUND BETWEEN DIMENSIONS THESE MUST BE BROUGHT TO THE ATTENTION OF THE ARCHITECTS FOR RESOLUTION. 4. WHERE DISCREPANCIES EXIST BETWEEN REFERENCE OR ASSEMBLY DRAWINGS & DETAIL DRAWINGS, THE LATTER TAKE PREFERENCE.	LEGEND RED LINE APPLICATION BOUNDARY 05102550m	PROJECTSWANSEA HYDROGEN						
		DRAWINGProposed Site Elevations - Southern & Eastern						
		FOR PLANNING		-	25/01/30	Issued for Planning		
		SCALE 1:200@A1	25/01/30	DATE				
		1463 PL300	-	REVISION				
DWG. NO.								

GSDA

GARRY STEWART DESIGN ASSOCIATES

01 Meadlake Place, Thorpe Lea Rd, Egham,
Surrey TW20 8HE, United Kingdom
T: +44 (0)7991 285231

Marubeni

95 Gresham Street
London
EC2V 7AB
+44 (0)20 7826 8811
www.marubeni-europower.com