




28
27
26
25
24
23
22
21
20
19
18
17
16
15
14
13
12
11
10
9
8
7
6
5
4
3
2
1
0

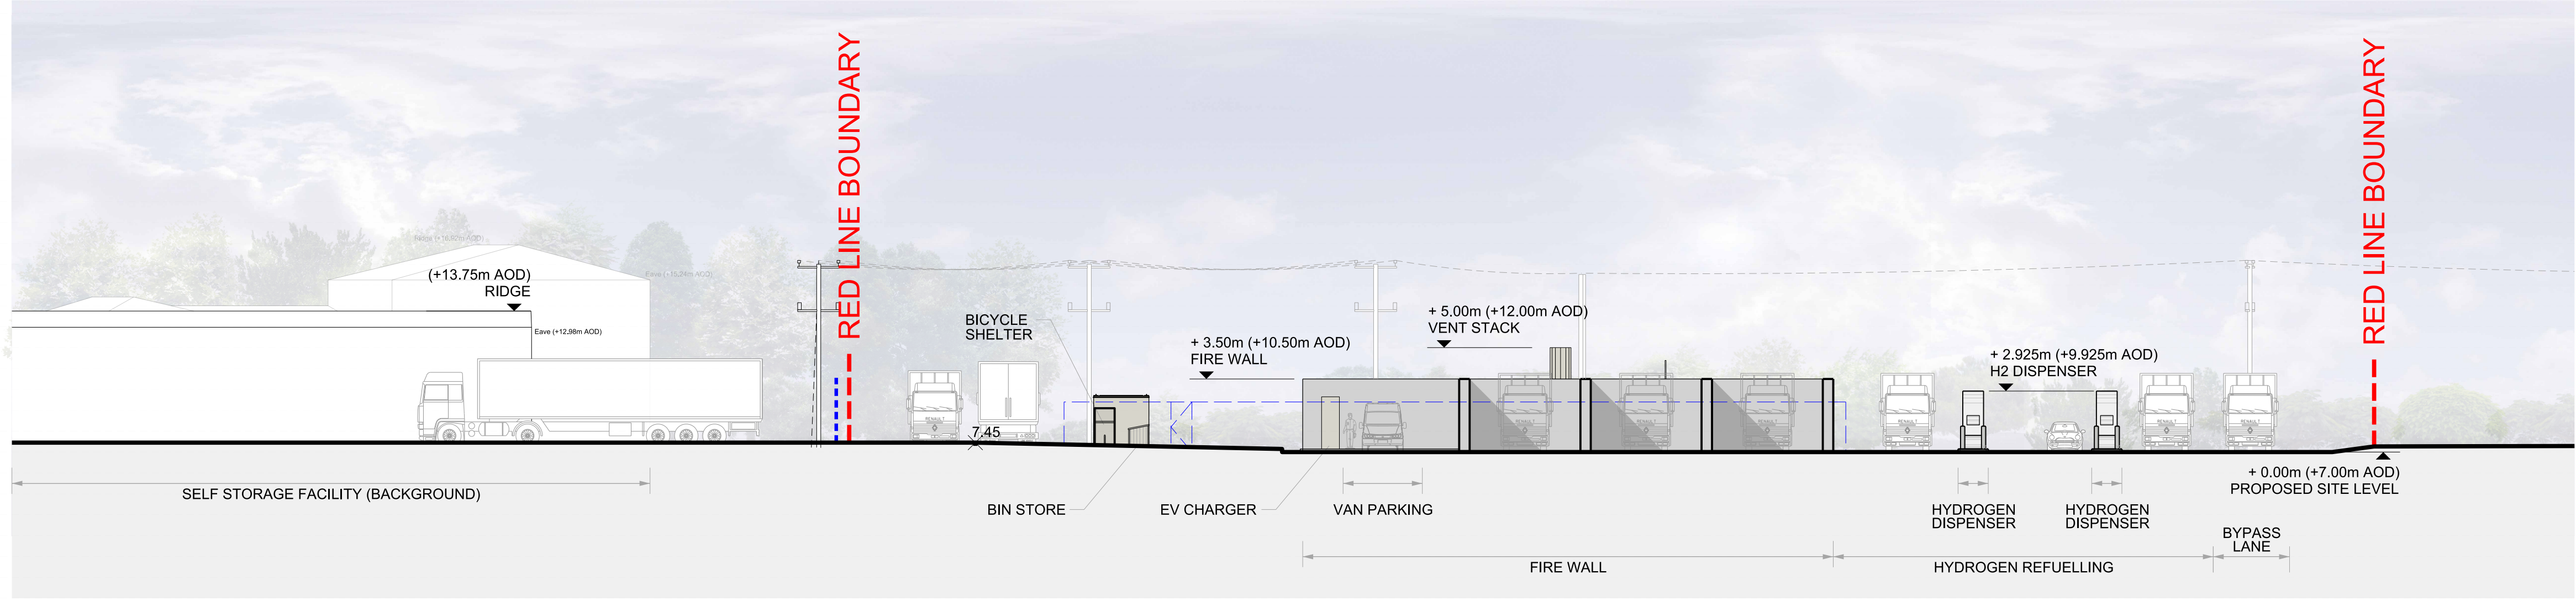

WEST ELEVATION

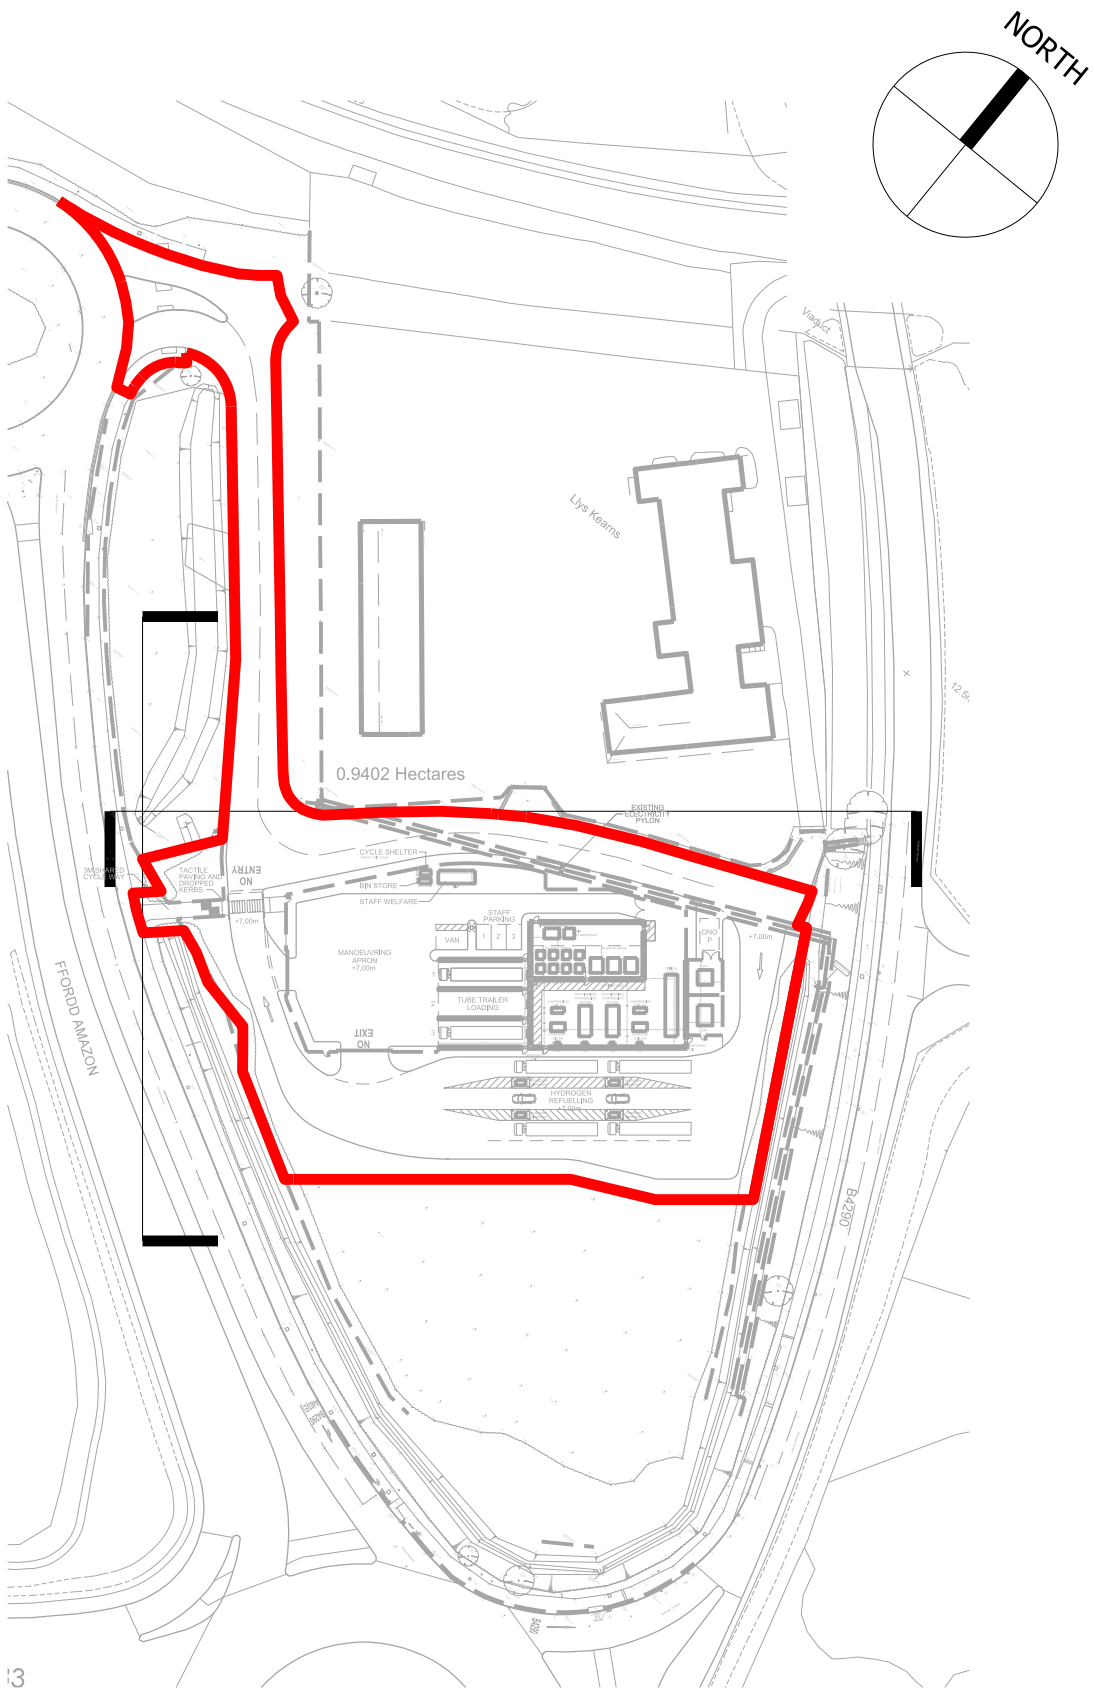

28
27
26
25
24
23
22
21
20
19
18
17
16
15
14
13
12
11
10
9
8
7
6
5
4
3
2
1
0

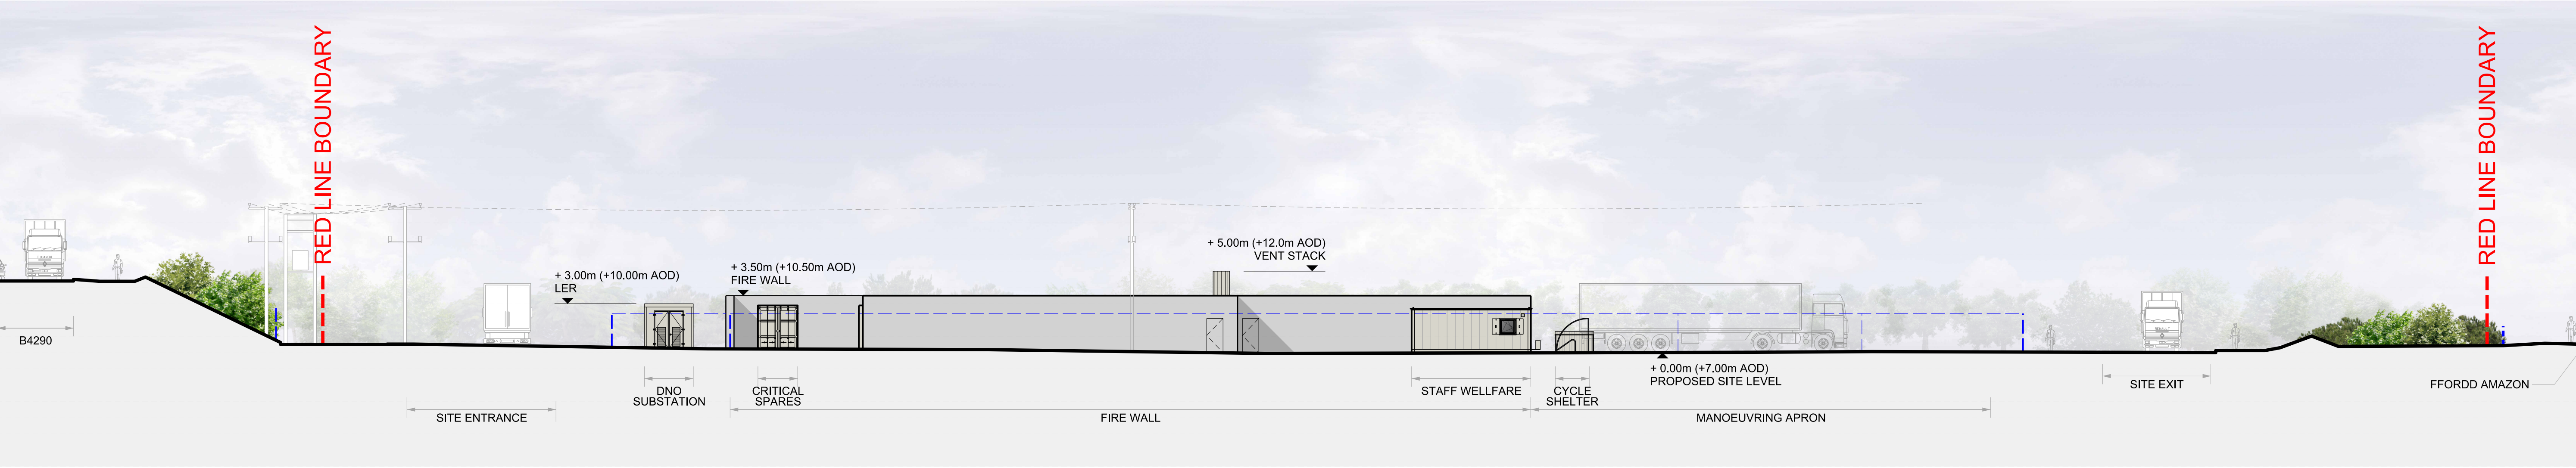

NORTH ELEVATION

NOTE

- THIS DRAWING IS COPYRIGHT GSDA LTD.
- THE CONTRACTOR MUST NOT SCALE FROM THE DRAWING ALL DIMENSIONS TO BE TAKEN FROM DIMENSION STRINGS.
- WHERE ANY DISCREPANCIES ARE FOUND BETWEEN DIMENSIONS THESE MUST BE BROUGHT TO THE ATTENTION OF THE ARCHITECTS FOR RESOLUTION.
- WHERE DISCREPANCIES EXIST BETWEEN REFERENCE OR ASSEMBLY DRAWINGS & DETAIL DRAWINGS, THE LATTER TAKE PREFERENCE.

LEGEND

RED LINE APPLICATION BOUNDARY

0 5 10 25 50m

PROJECT		SWANSEA HYDROGEN				
DRAWING		Proposed Site Elevations - Northern & Western				
FOR PLANNING		-	25/01/30	Issued for Planning		
SCALE 1:200@A1			25/01/30	DATE		
1463 PL301			-	REVISION		
DWG. NO.						

GSDA

GARRY STEWART DESIGN ASSOCIATES

01 Meadlake Place, Thorpe Lea Rd, Egham, Surrey TW20 8HE, United Kingdom
T: +44 (0)7391 285231

Marubeni

95 Gresham Street
London
EC2V 7AB
+44 (0)20 7826 8811
www.marubeni-europower.com