


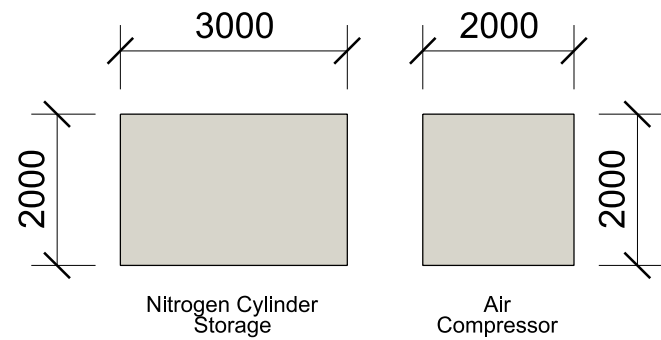


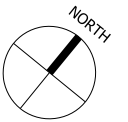


Roof Plan

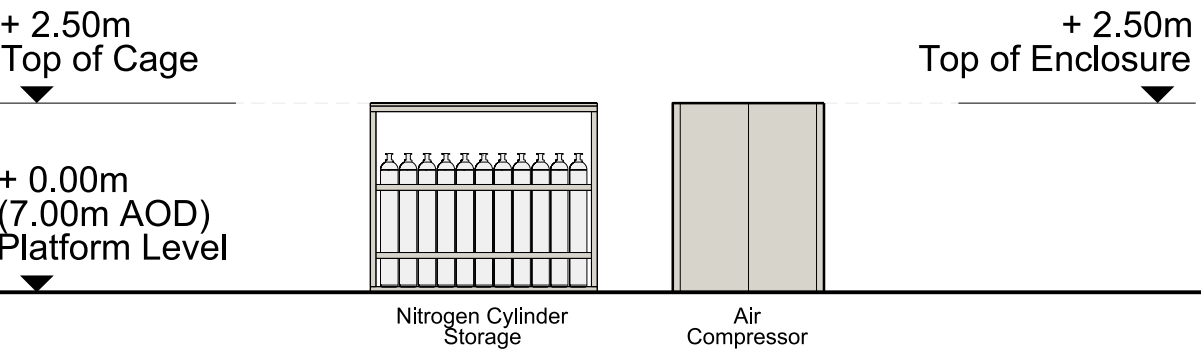


South Elevation

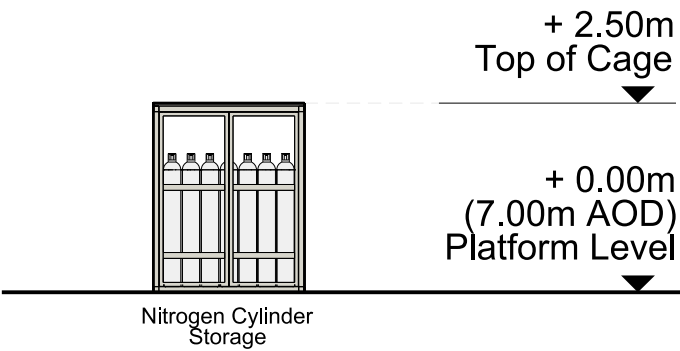


East Elevation (Cylinders)

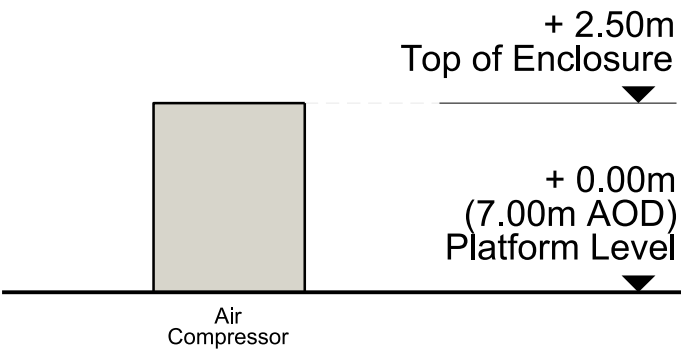


East Elevation (Air Compressor)

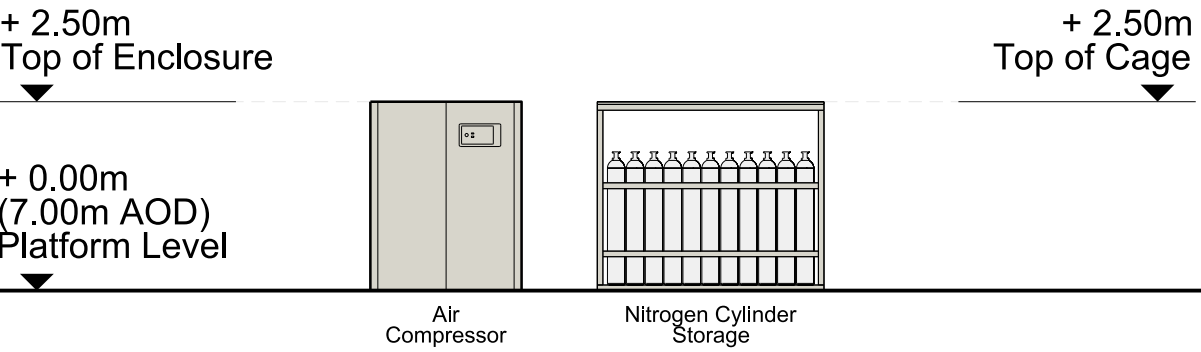


North Elevation

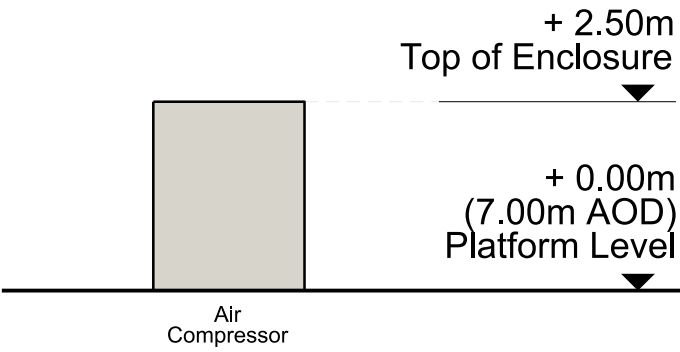

West Elevation (Air Compressor)

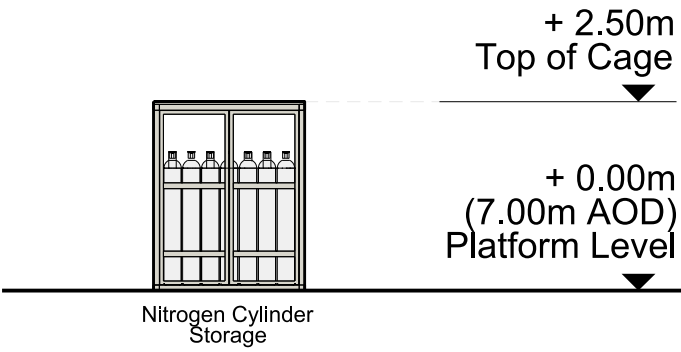

West Elevation (Cylinders)

 

- NOTE
- THIS DRAWING IS COPYRIGHT GSDA LTD.
  - THE CONTRACTOR MUST NOT SCALE FROM THE DRAWING. ALL DIMENSIONS TO BE TAKEN FROM DIMENSION STRINGS.
  - WHERE ANY DISCREPANCIES ARE FOUND BETWEEN DIMENSIONS THESE MUST BE BROUGHT TO THE ATTENTION OF THE ARCHITECTS FOR RESOLUTION.
  - WHERE DISCREPANCIES EXIST BETWEEN REFERENCE OR ASSEMBLY DRAWINGS & DETAIL DRAWINGS, THE LATTER TAKE PREFERENCE.

| PROJECT                                          |          |   |          |                     |  |  |
|--------------------------------------------------|----------|---|----------|---------------------|--|--|
| SWANSEA HYDROGEN                                 |          |   |          |                     |  |  |
| DRAWING                                          |          |   |          |                     |  |  |
| Nitrogen Storage & Compressor Plans & Elevations |          |   |          |                     |  |  |
| FOR PLANNING                                     |          | - | 25/01/30 | Issued for Planning |  |  |
| 1:50@A1                                          | 25/01/30 |   |          |                     |  |  |
| SCALE 1:100@A3                                   | DATE     |   |          |                     |  |  |
| 1463 PL402                                       | -        |   |          |                     |  |  |
| DWG. NO.                                         | REVISION |   |          |                     |  |  |

**GSDA**  
GARRY STEWART DESIGN ASSOCIATES  
01 Meadlake Place, Thorpe Lea Rd, Egham,  
Surrey TW20 8HE, United Kingdom  
T: +44 (0)7391 285231

**Marubeni**  
95 Gresham Street  
London  
EC2V 7AB  
+44 (0)20 7826 8811  
www.marubeni-europower.com