


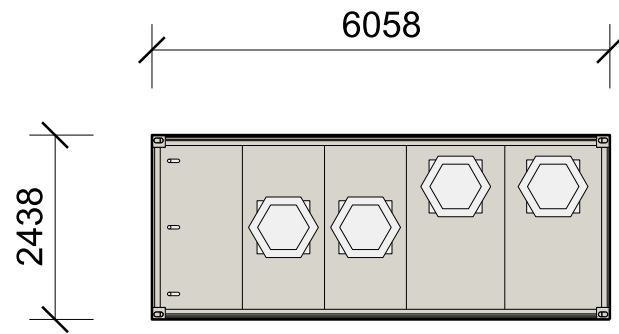


 


Roof Plan

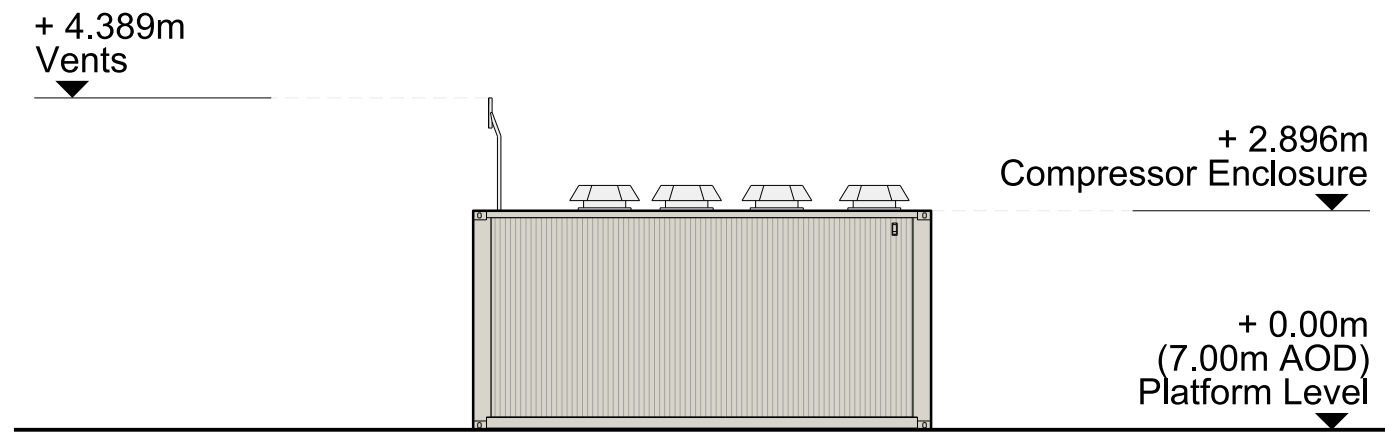


East Elevation

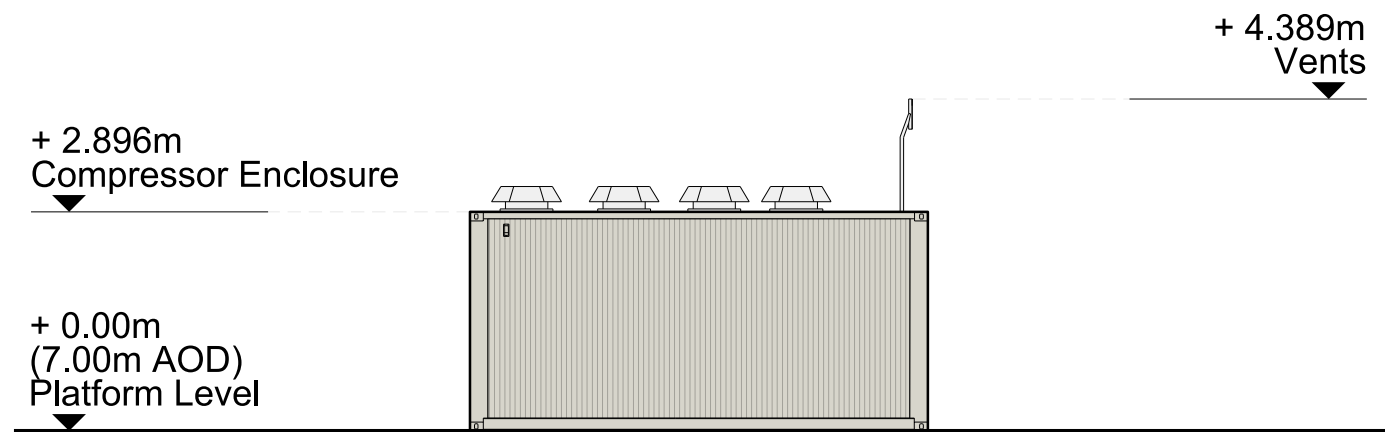


West Elevation

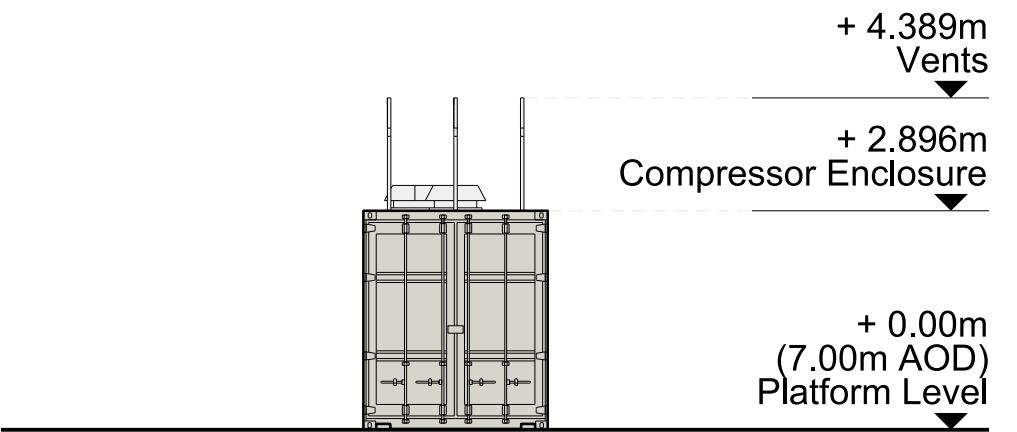

North Elevation

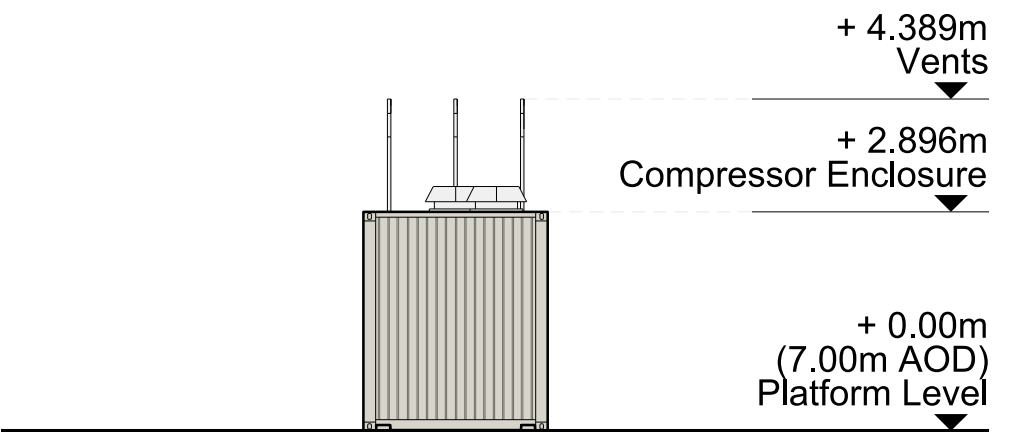

South Elevation

 

- NOTE
- 1. THIS DRAWING IS COPYRIGHT GSDA LTD.
 - 2. THE CONTRACTOR MUST NOT SCALE FROM THE DRAWING. ALL DIMENSIONS TO BE TAKEN FROM DIMENSION STRINGS.
 - 3. WHERE ANY DISCREPANCIES ARE FOUND BETWEEN DIMENSIONS THESE MUST BE BROUGHT TO THE ATTENTION OF THE ARCHITECTS FOR RESOLUTION.
 - 4. WHERE DISCREPANCIES EXIST BETWEEN REFERENCE OR ASSEMBLY DRAWINGS & DETAIL DRAWINGS, THE LATTER TAKE PREFERENCE.

PROJECT SWANSEA HYDROGEN						
DRAWING Containerised Compression System Plans & Elevations						
FOR PLANNING		-	25/01/30	Issued for Planning		
1:50@A1	25/01/30					
SCALE 1:100@A3	DATE					
1463 PL406	-					
DWG. NO.	REVISION					

GSDA
GARRY STEWART DESIGN ASSOCIATES
01 Meadlake Place, Thorpe Lea Rd, Egham,
Surrey TW20 8HE, United Kingdom
T: +44 (0)7391 285231

Marubeni
95 Gresham Street
London
EC2V 7AB
+44 (0)20 7826 8811
www.marubeni-europower.com