




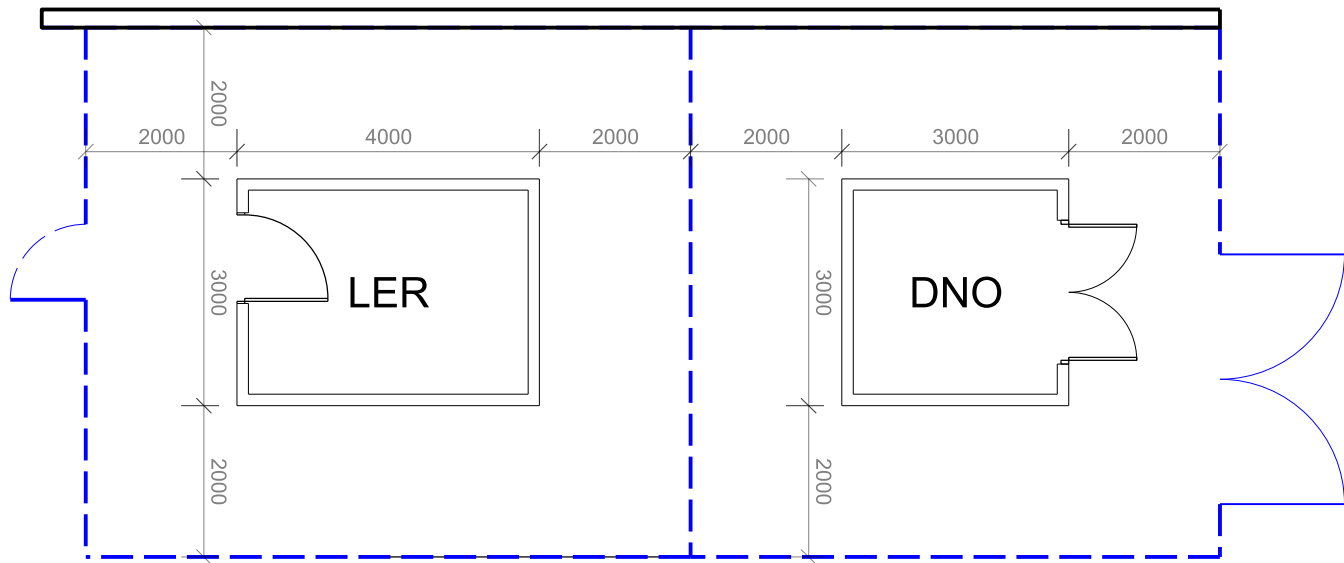


Floor Plan

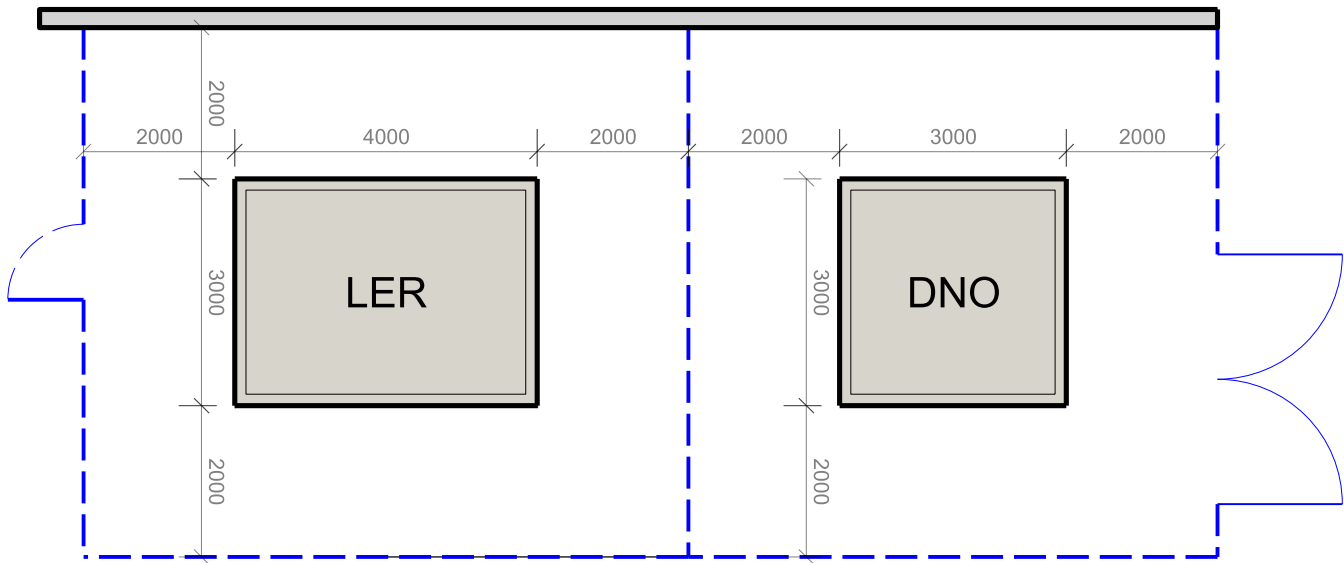


Roof Plan

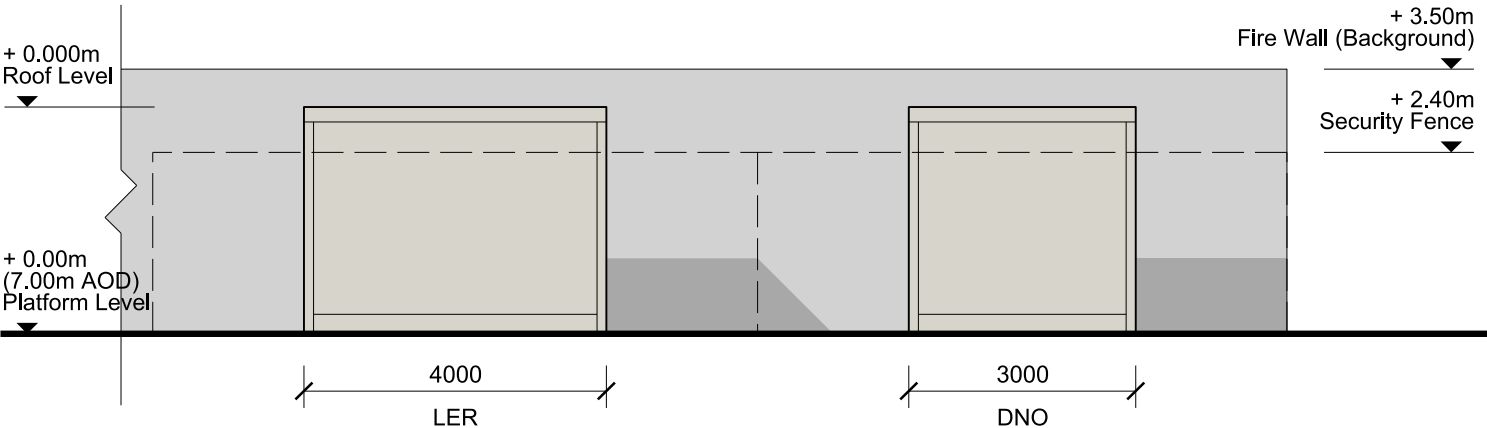


East Elevation

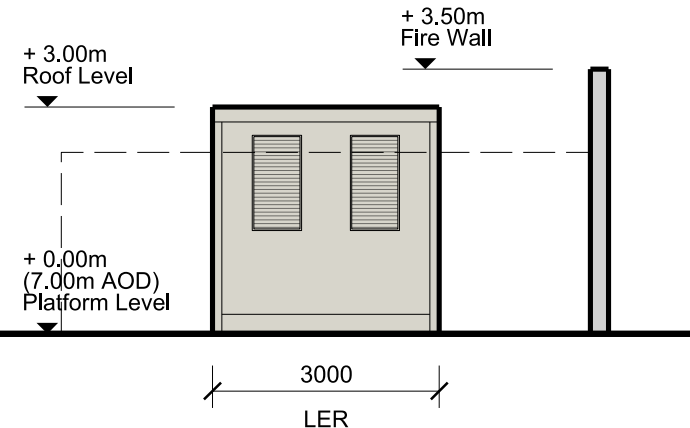


North Elevations (LER)

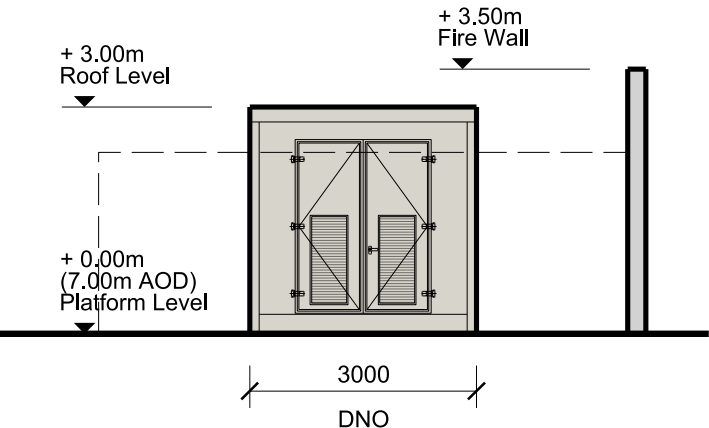


North Elevations (DNO)

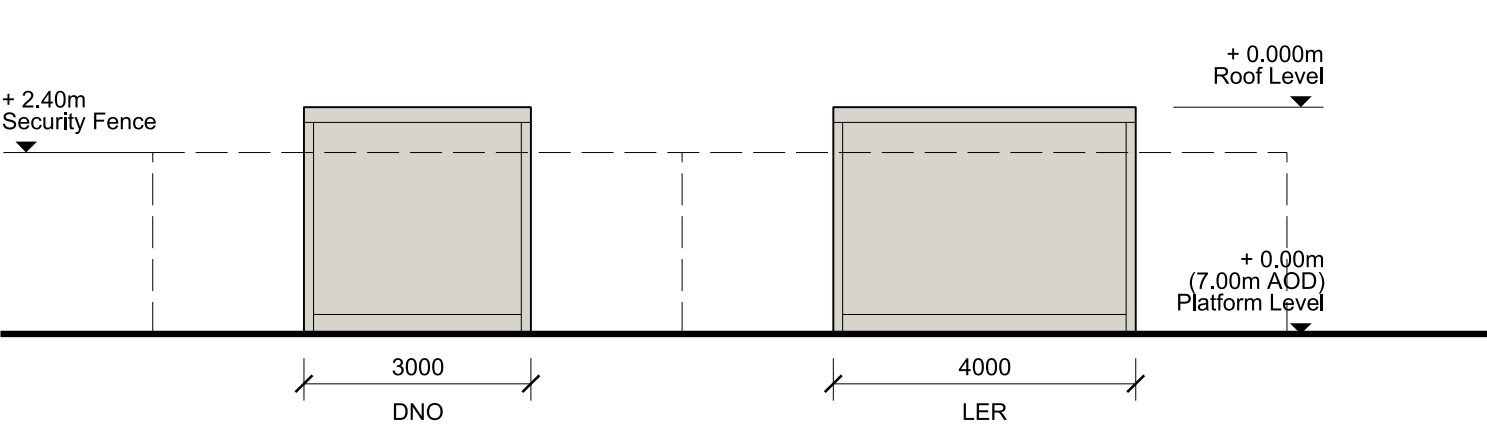

West Elevation

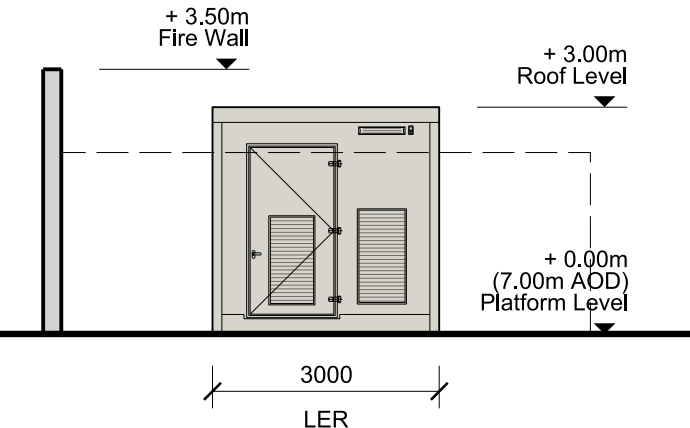

South Elevation (LER)

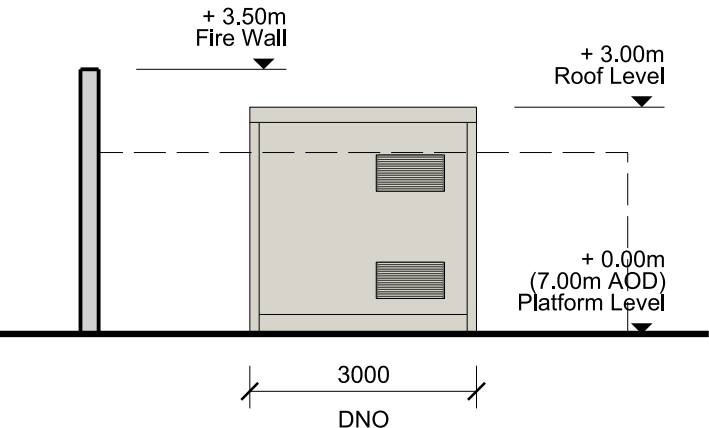

South Elevation (DNO)



NOTE

- THIS DRAWING IS COPYRIGHT GSDA LTD.
- THE CONTRACTOR MUST NOT SCALE FROM THE DRAWING. ALL DIMENSIONS TO BE TAKEN FROM DIMENSION STRINGS.
- WHERE ANY DISCREPANCIES ARE FOUND BETWEEN DIMENSIONS THESE MUST BE BROUGHT TO THE ATTENTION OF THE ARCHITECTS FOR RESOLUTION.
- WHERE DISCREPANCIES EXIST BETWEEN REFERENCE OR ASSEMBLY DRAWINGS & DETAIL DRAWINGS, THE LATTER TAKE PREFERENCE.

PROJECT						
SWANSEA HYDROGEN						
DRAWING						
FOR PLANNING			-	25/01/30	Issued for Planning	
1:50@A1	25/01/30					
SCALE	DATE					
1:100@A3						
1463 PL408	-					
DWG. NO.	REVISION					

GSDA **Marubeni**

GARRY STEWART DESIGN ASSOCIATES

01 Meadlake Place, Thorpe Lea Rd, Egham, Surrey TW20 8HE, United Kingdom
T: +44 (0)7391 285231

95 Gresham Street
London EC2V 7AB
+44 (0)20 7826 8811
www.marubeni-europower.com