




EXISTING FRONT ELEVATION (1:100 at A1)




EXISTING EAST ELEVATION




EXISTING SOUTH ELEVATION

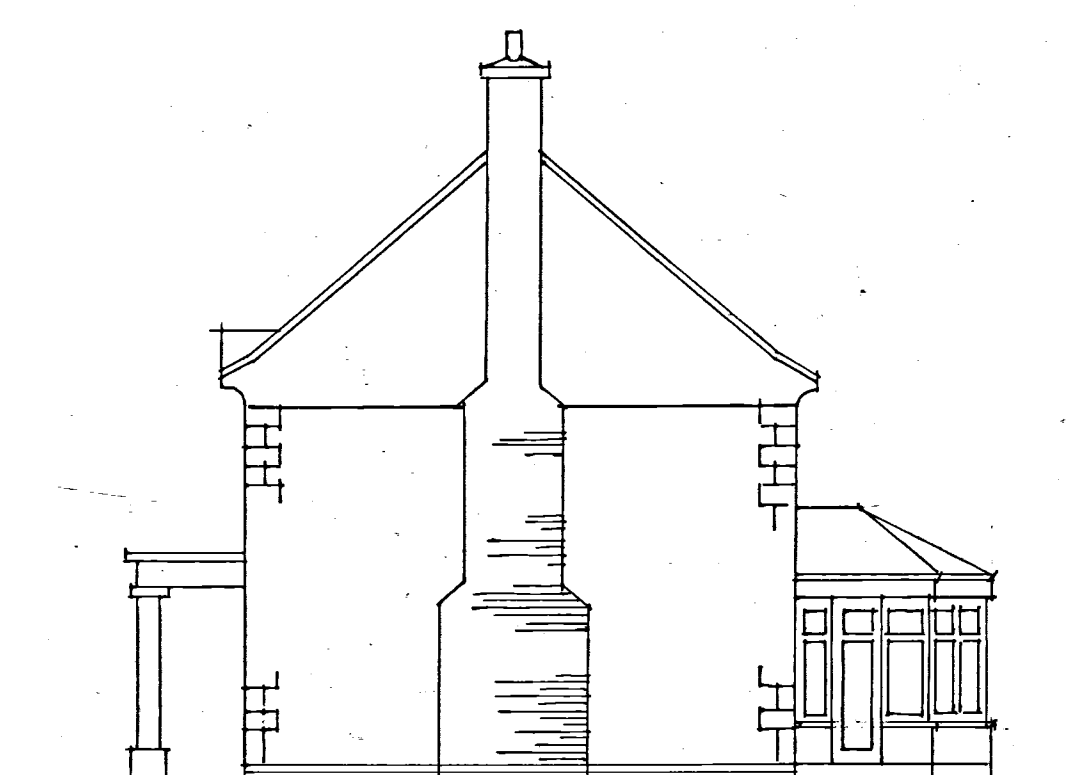


EXISTING WEST ELEVATION

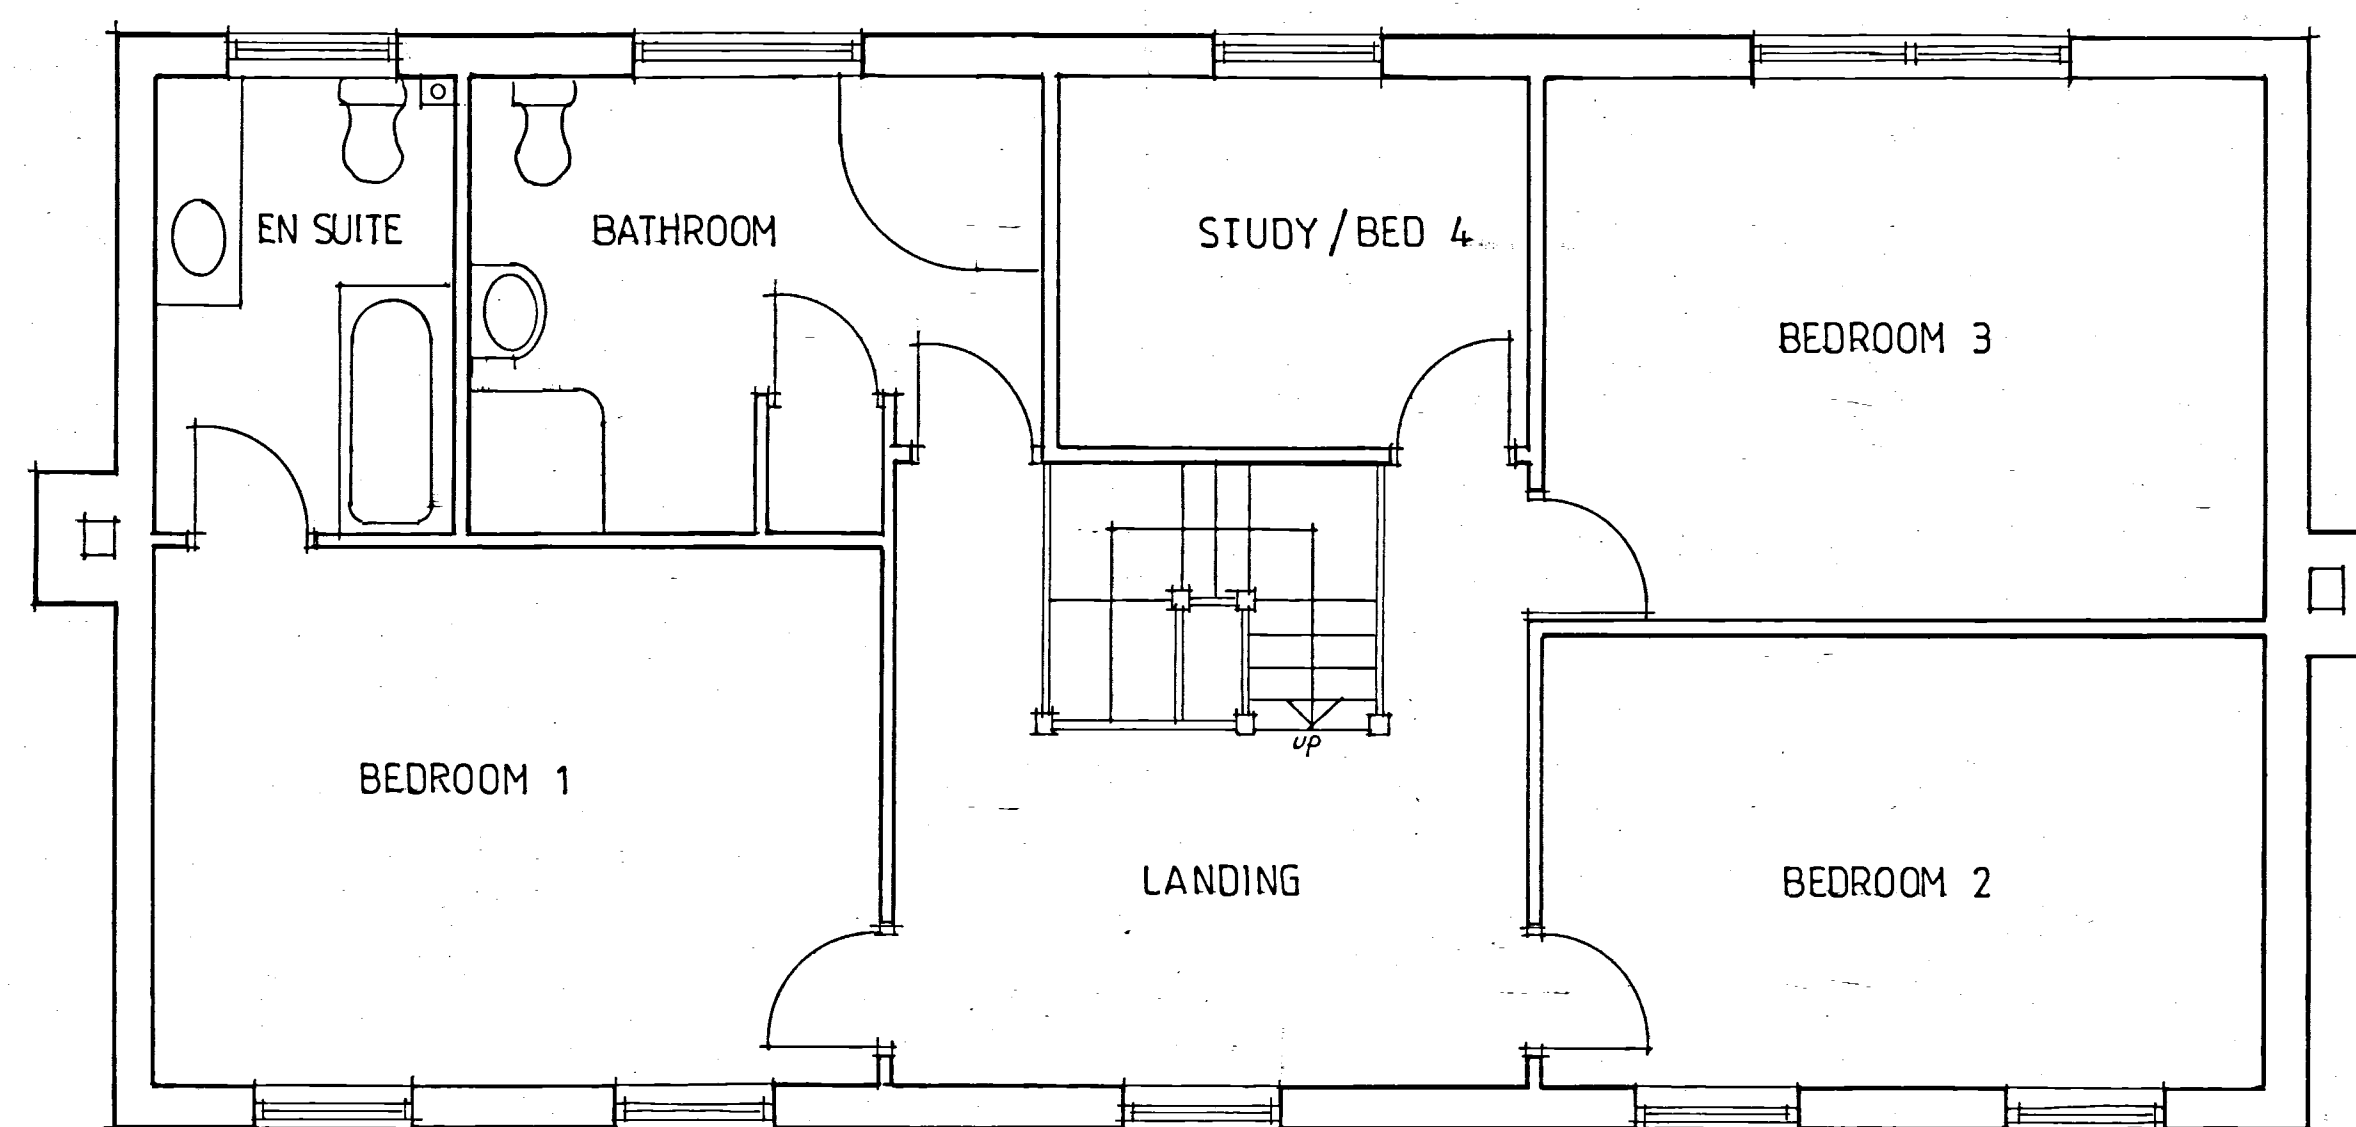


EXISTING FIRST FLOOR PLAN
(1:50 at A1)

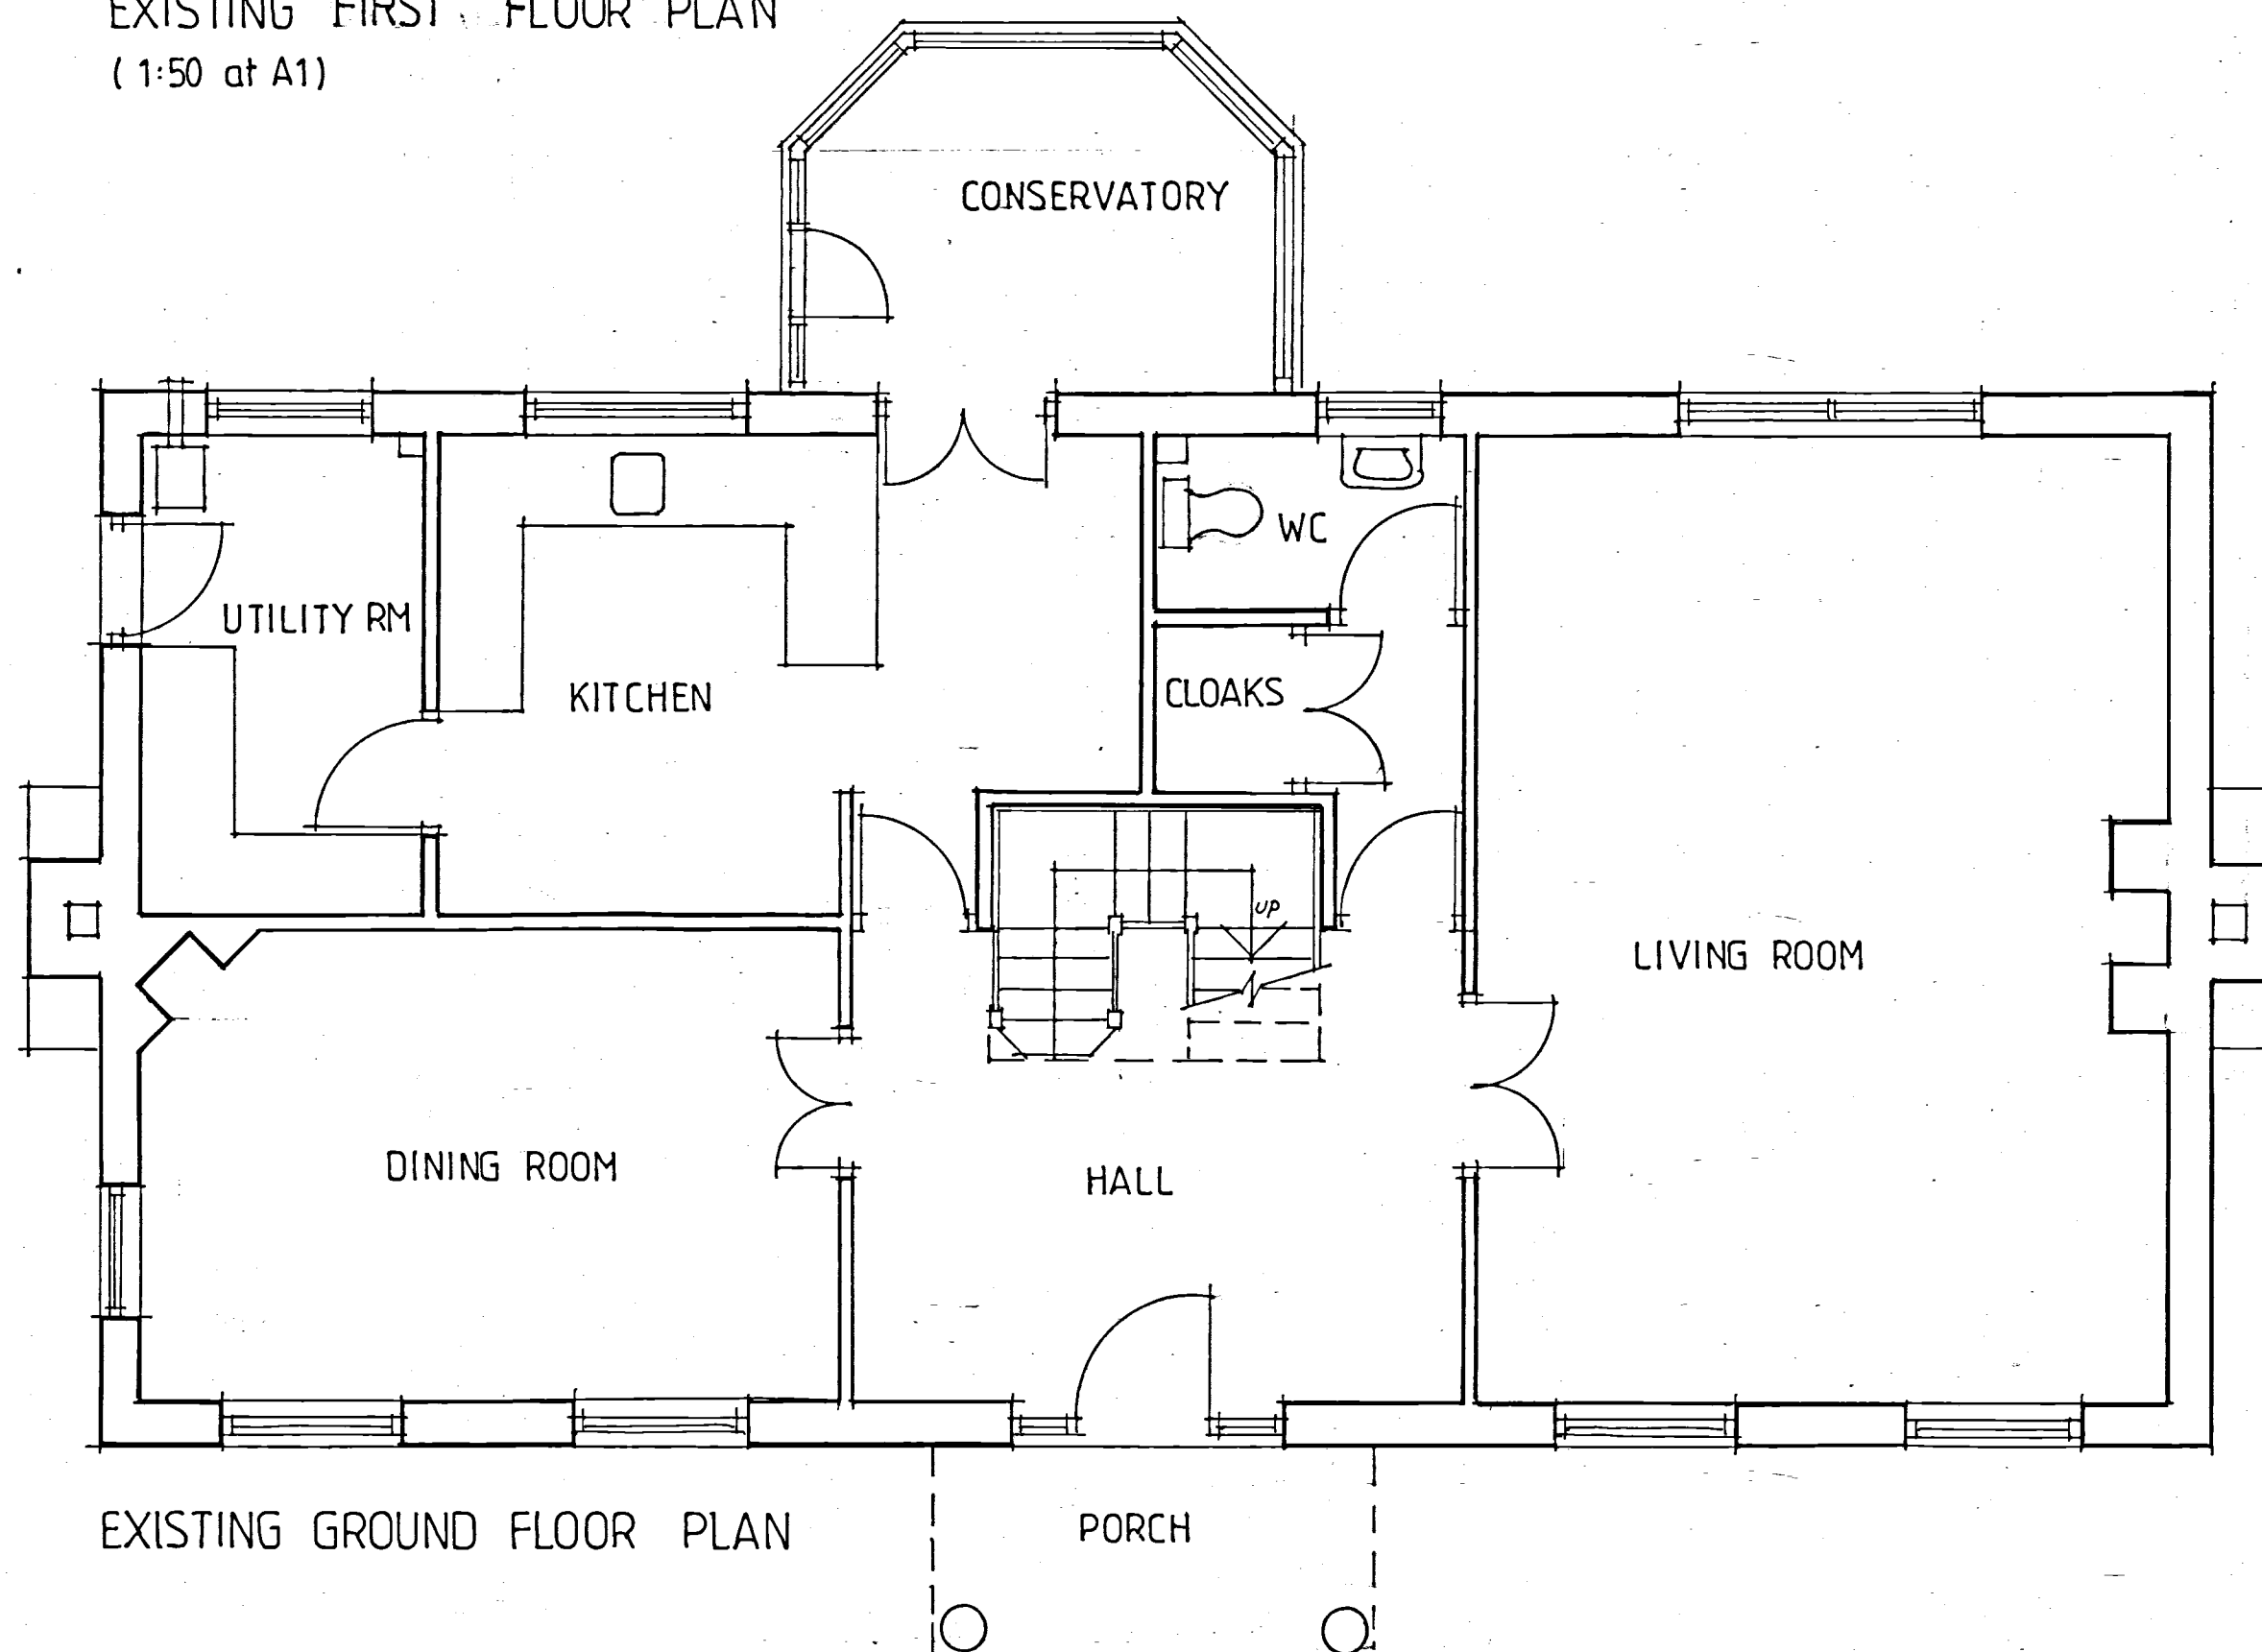


EXISTING GROUND FLOOR PLAN

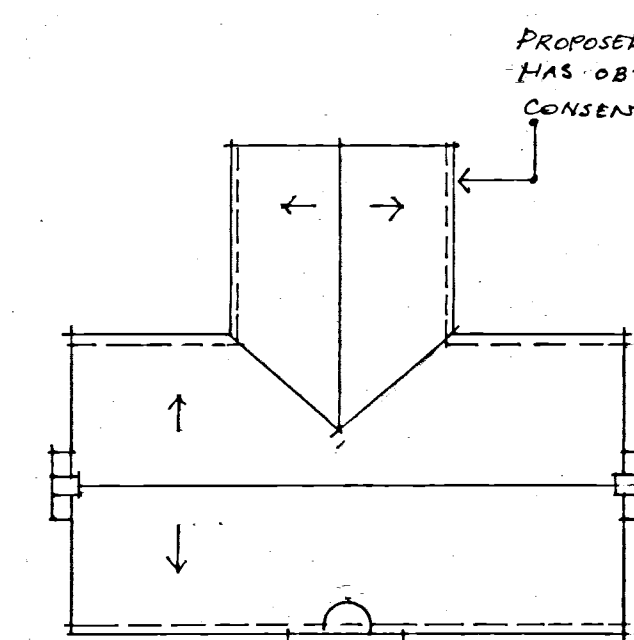


PROPOSED ROOF PLAN (1:200)
(HOUSE)

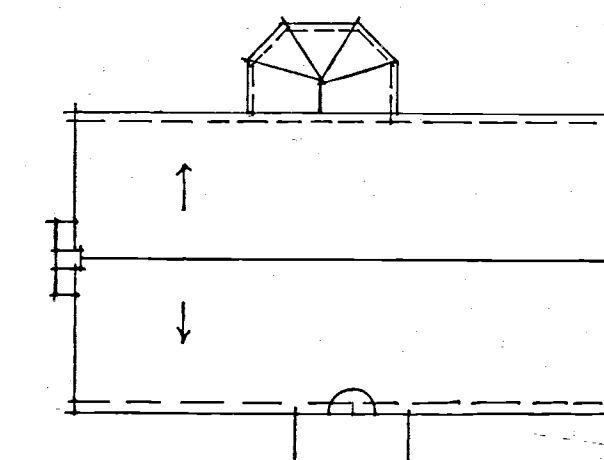


EXISTING ROOF PLAN (1:200)
(HOUSE)

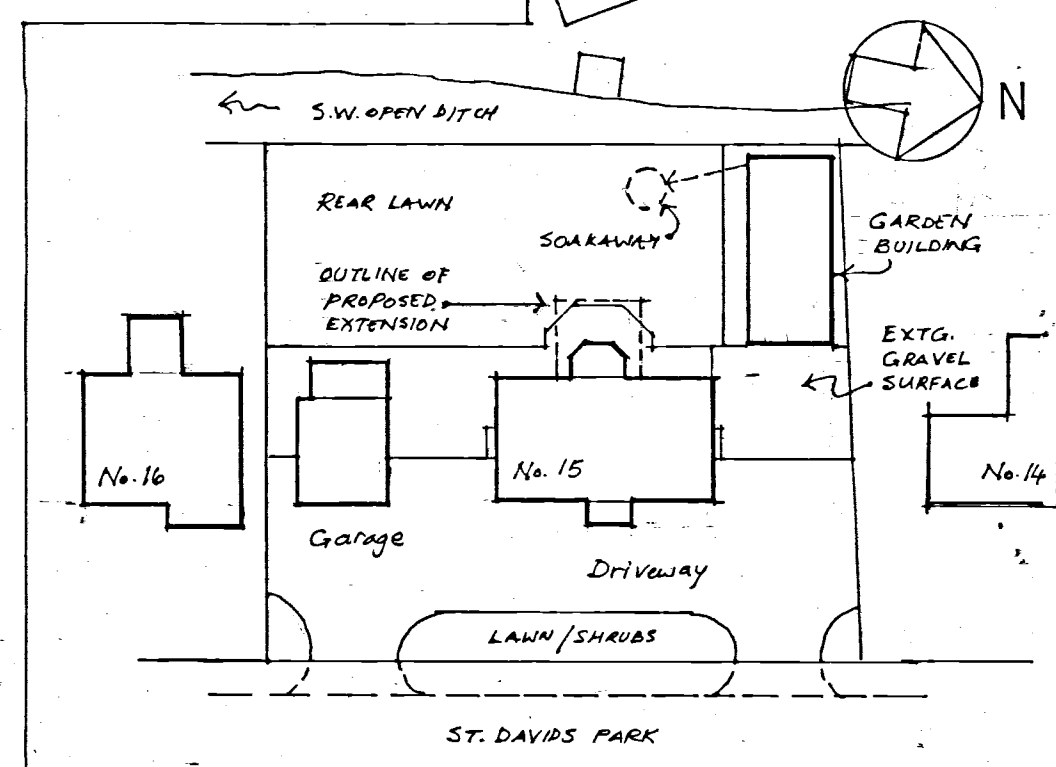


EXISTING SITE & BLOCK PLAN
(1:500 at A1)

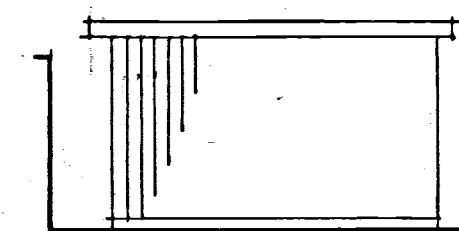


WEST ELEVATION (1:100)

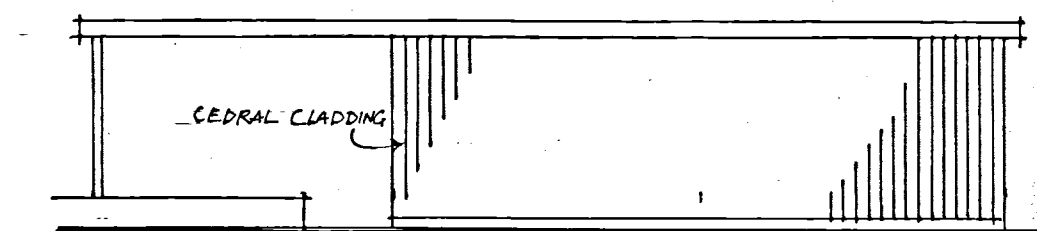


NORTH ELEVATION

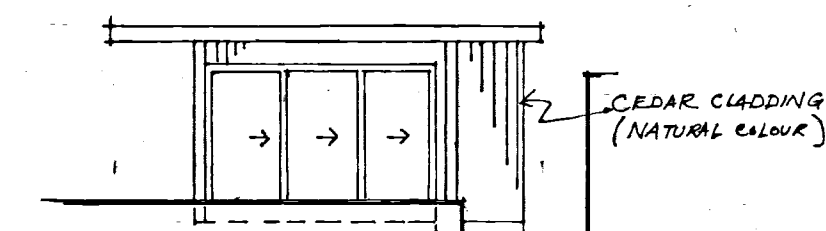

EAST ELEVATION

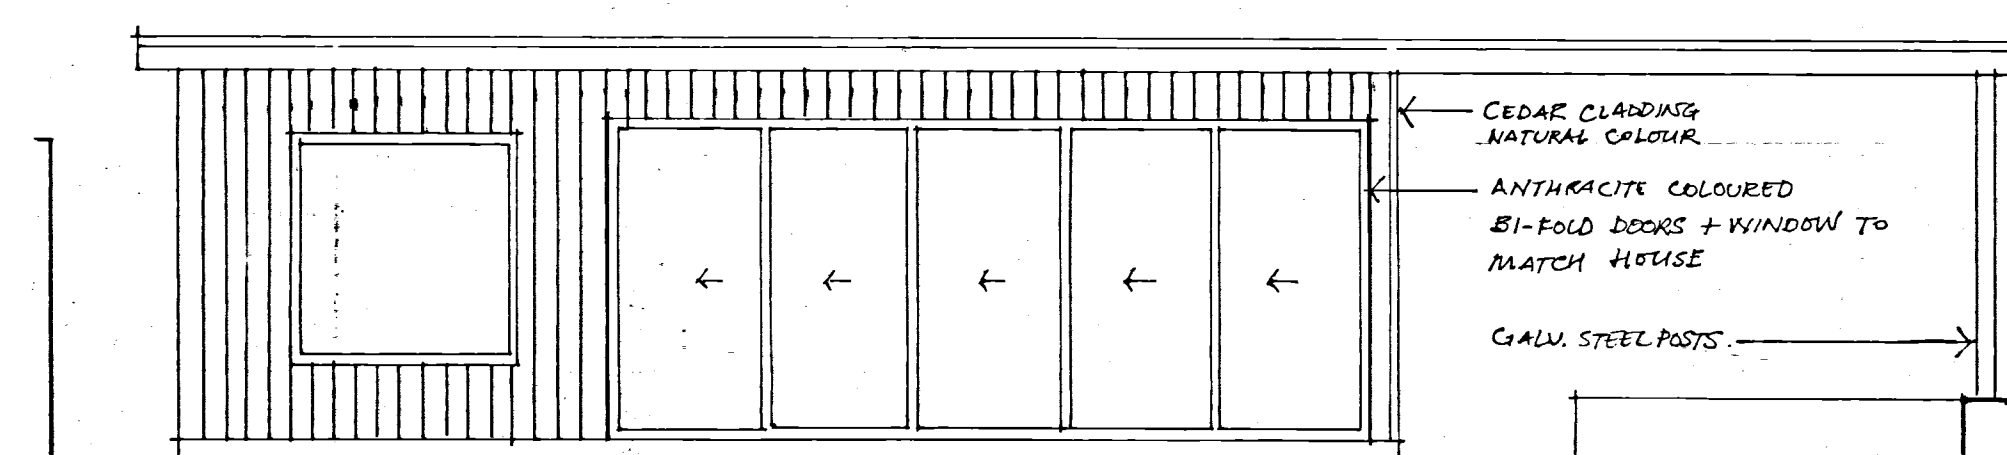

ELEVATION FACING GARDEN (1:50 at A1)

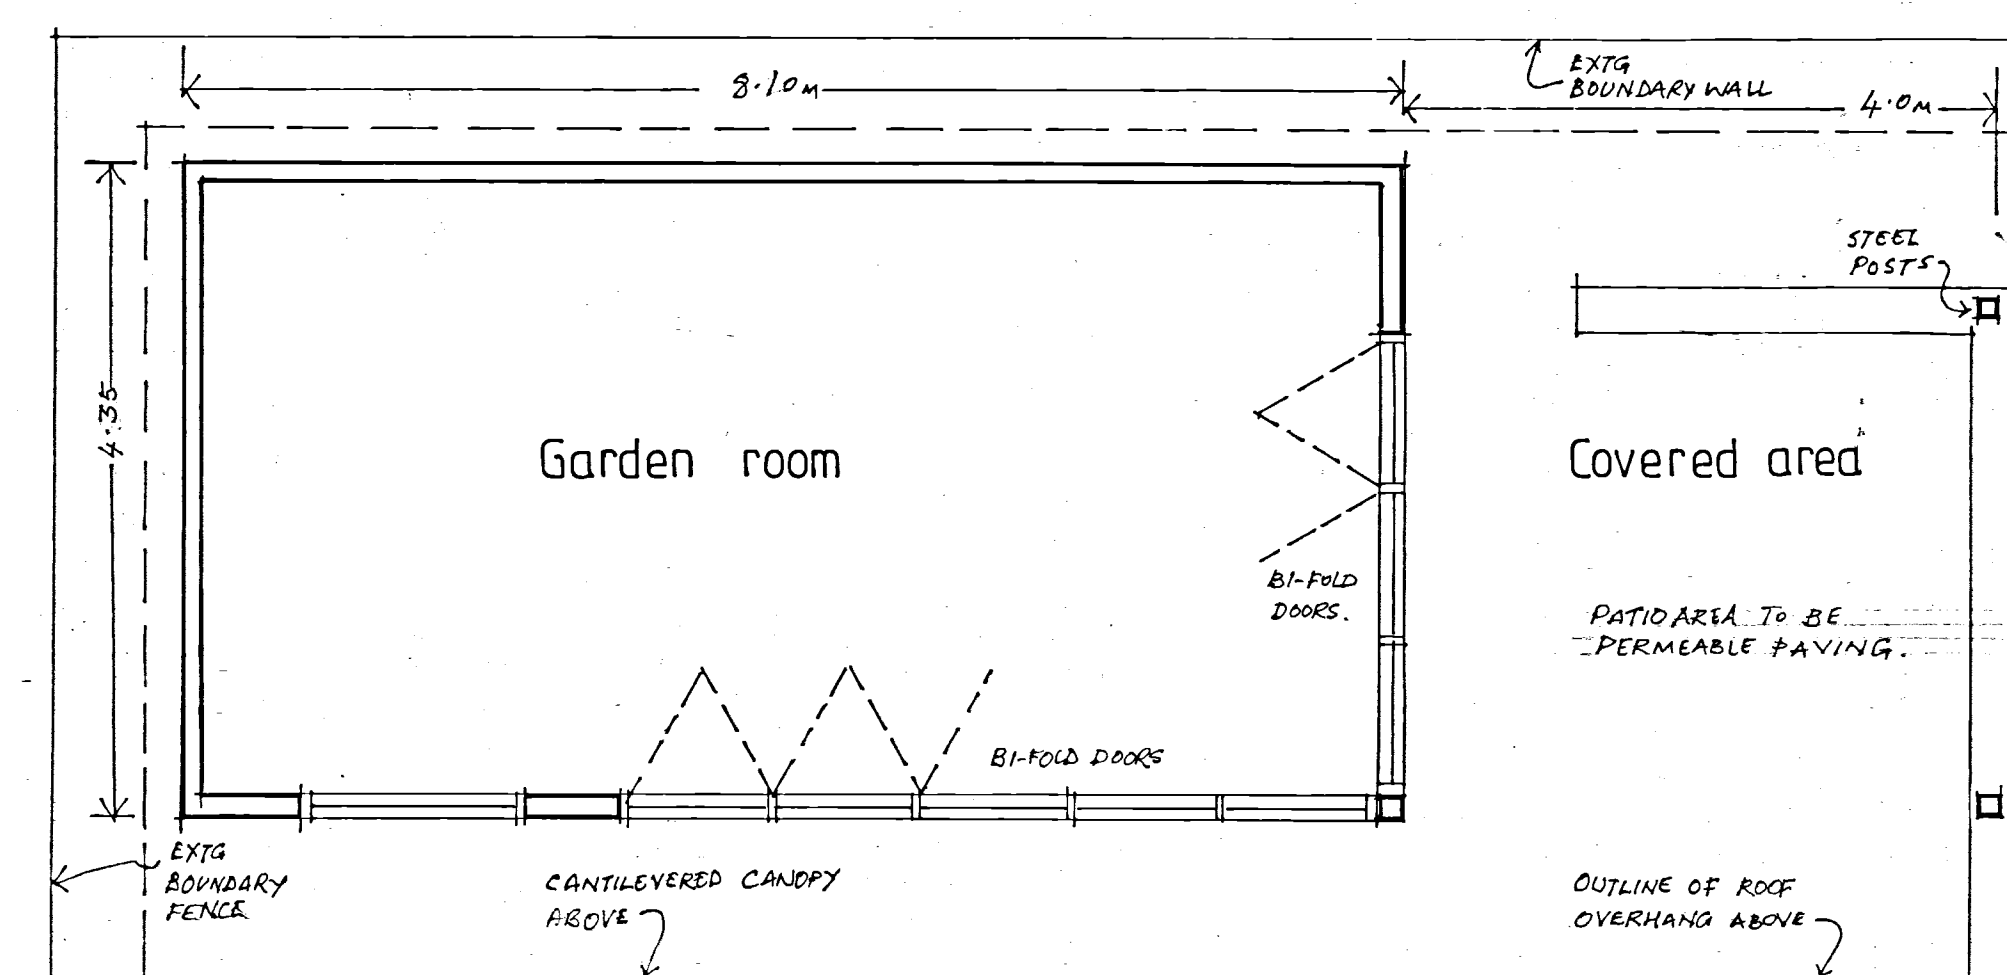

PLAN (1:50 at A1)

REV. A (17.2.2025)
GARDEN BUILDING ADDED

client:
MR. & MRS. ANTHONY NEEDS.

project:
PROPOSED 2 STOREY REAR EXTENSION
to 15, St DAVIDS PARK, MARGAM,
PORT TALBOT,
SA13 2PU.

drg title:
EXISTING PLANS & ELEVATIONS

scales: 1:50, 1:100 + 1:200 at A1

date: Oct. 2024

issue: PLANNING & B.REGS.

drg.no. rev.

AR 02 A