


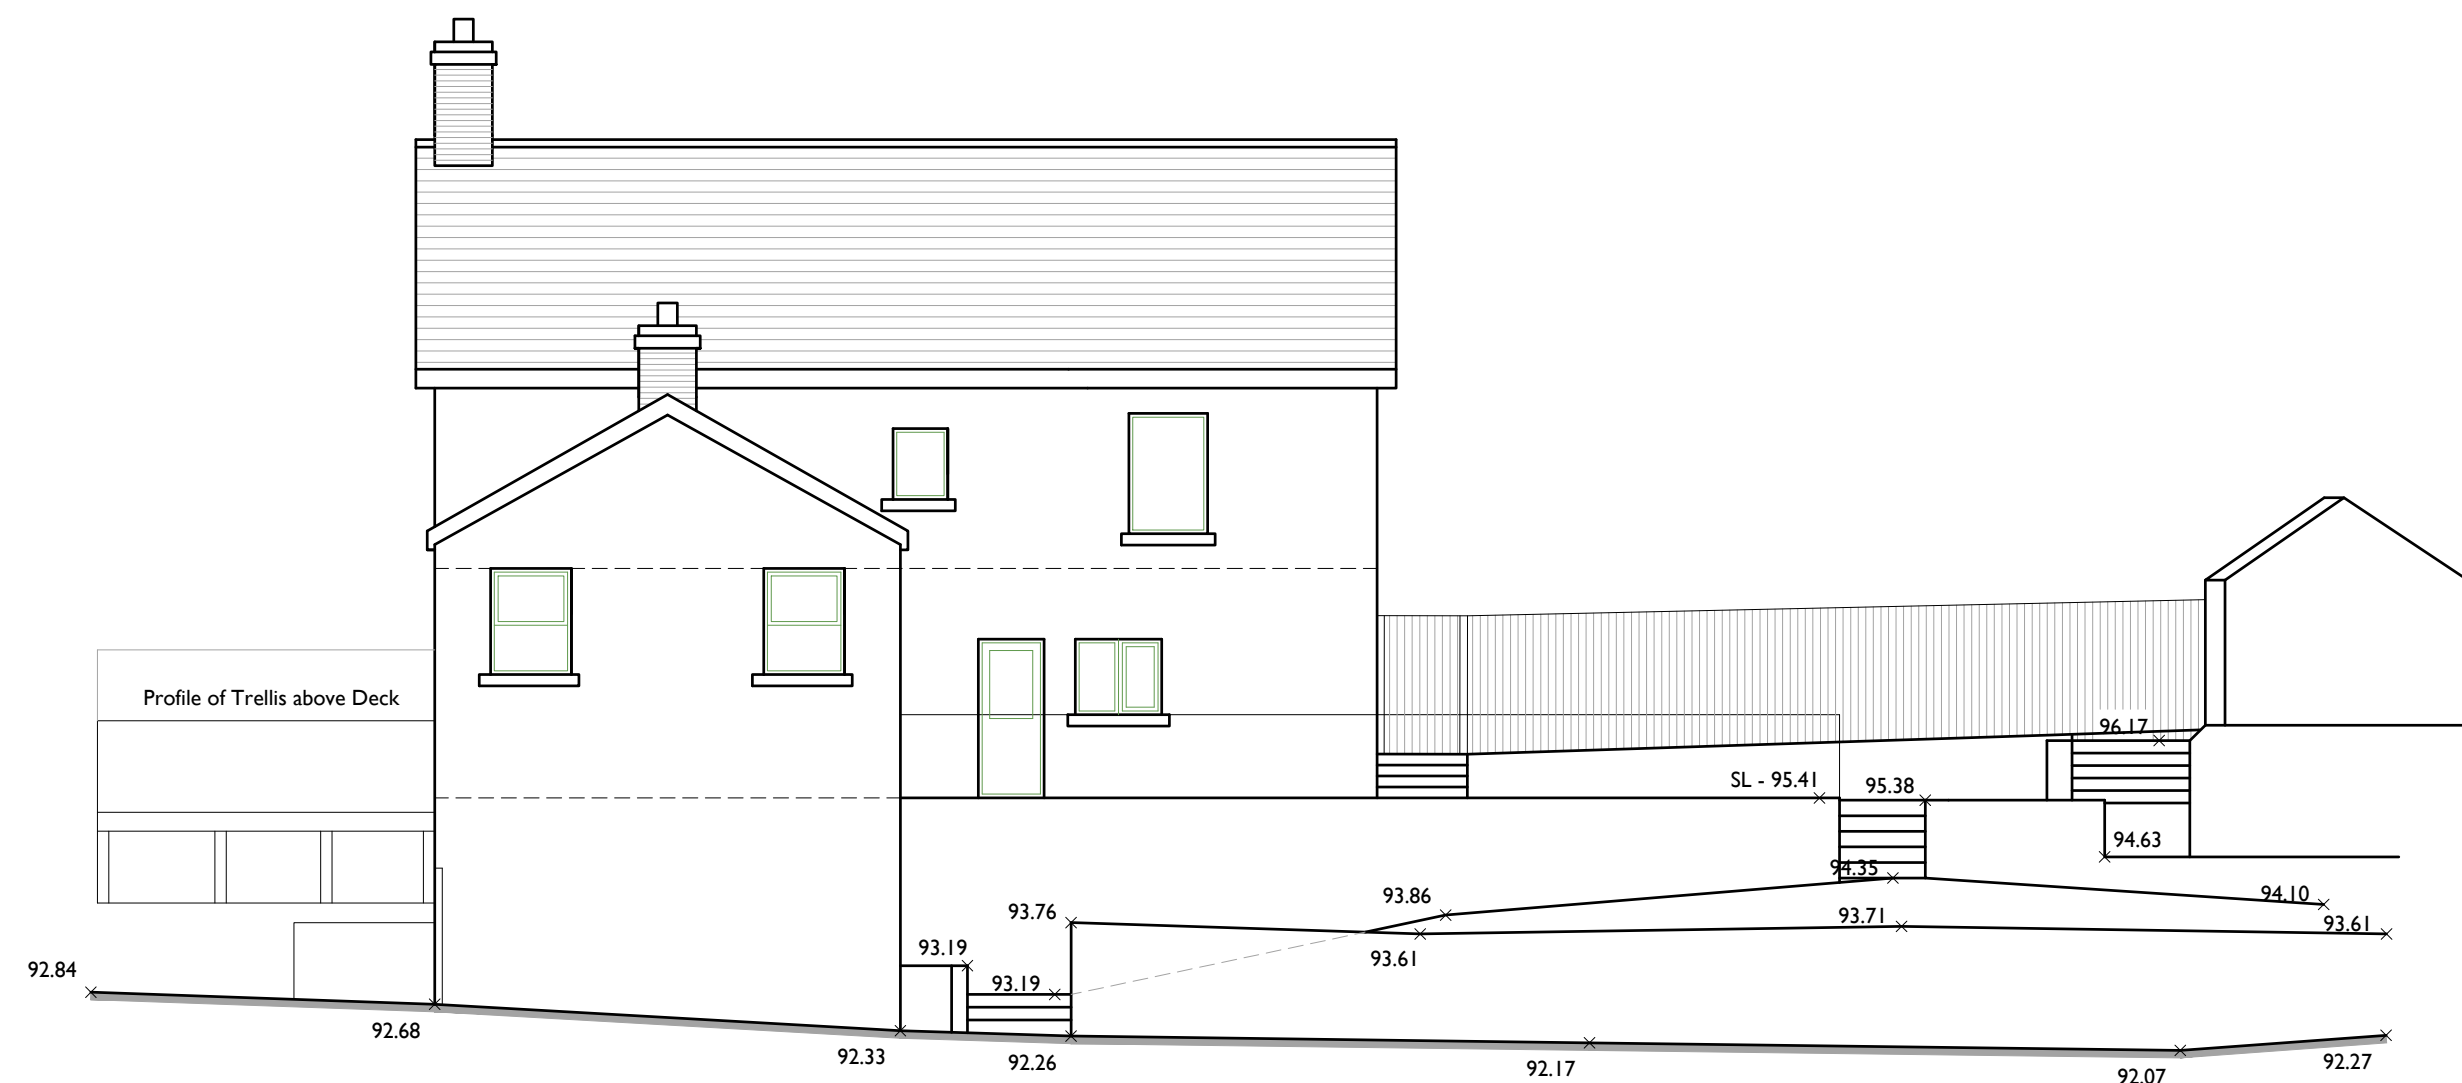


PROPOSED FRONT ELEVATION 1:100



PROPOSED SIDE ELEVATION 1:100



PROPOSED REAR ELEVATION 1:100

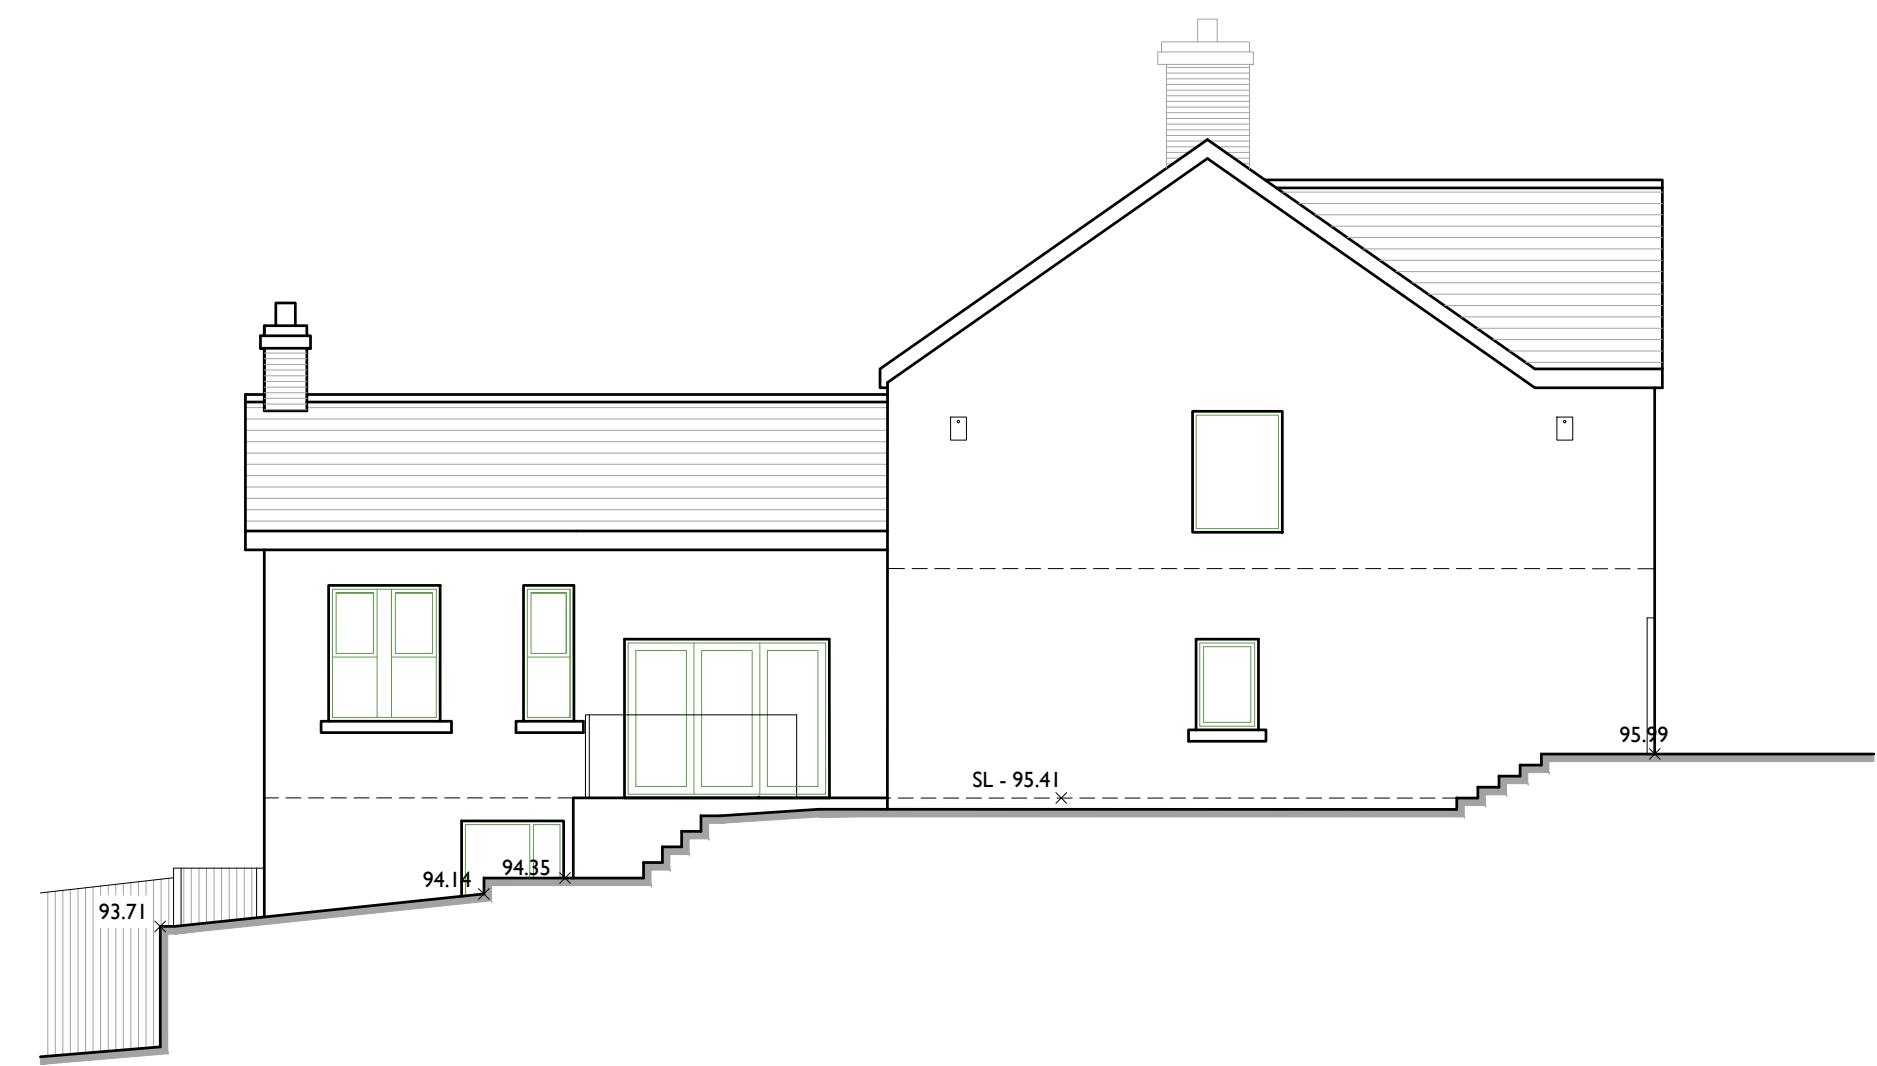

PROPOSED SIDE ELEVATION 1:100




PROPOSED BLOCK PLAN 1:500

Legend

Extent of Site Area -

All structures and planting within visibility splay to be maintained to max 600mm from ground level.

 

PLANNING ISSUE

REV A (06.11.2024) - Additional info added to block plan and elevations updated, as requested by LPA.

REV B (11.11.2024) - Additional info added as requested by LPA.

REV C (18.01.2024) - Visibility splays added as requested by LPA.

ap=ap
AP ARCHITECTURE + PLANNING LTD

project
The Butchers Arms, Alltwn Hill,
Alltwn, Pontardawe, Neath. SA8 3BP

drawing
PROPOSED BLOCK PLAN
AND PROPOSED ELEVATIONS

date
Oct 2024

46 Heol Tiroed · Penllergaer · Swansea · SA4 9QZ

client
The Butchers Arms (Alltwn) LLP

job / drawing no.
10.94.104C

scales
Varies@A1

t 07575 224489
e adrian@ap-ap.co.uk
w www.ap-ap.co.uk

Notes:
Drawing remains the Copyright of AP Architecture & Planning Ltd.
AP Architecture and Planning Ltd cannot guarantee that planning permission will be granted.