
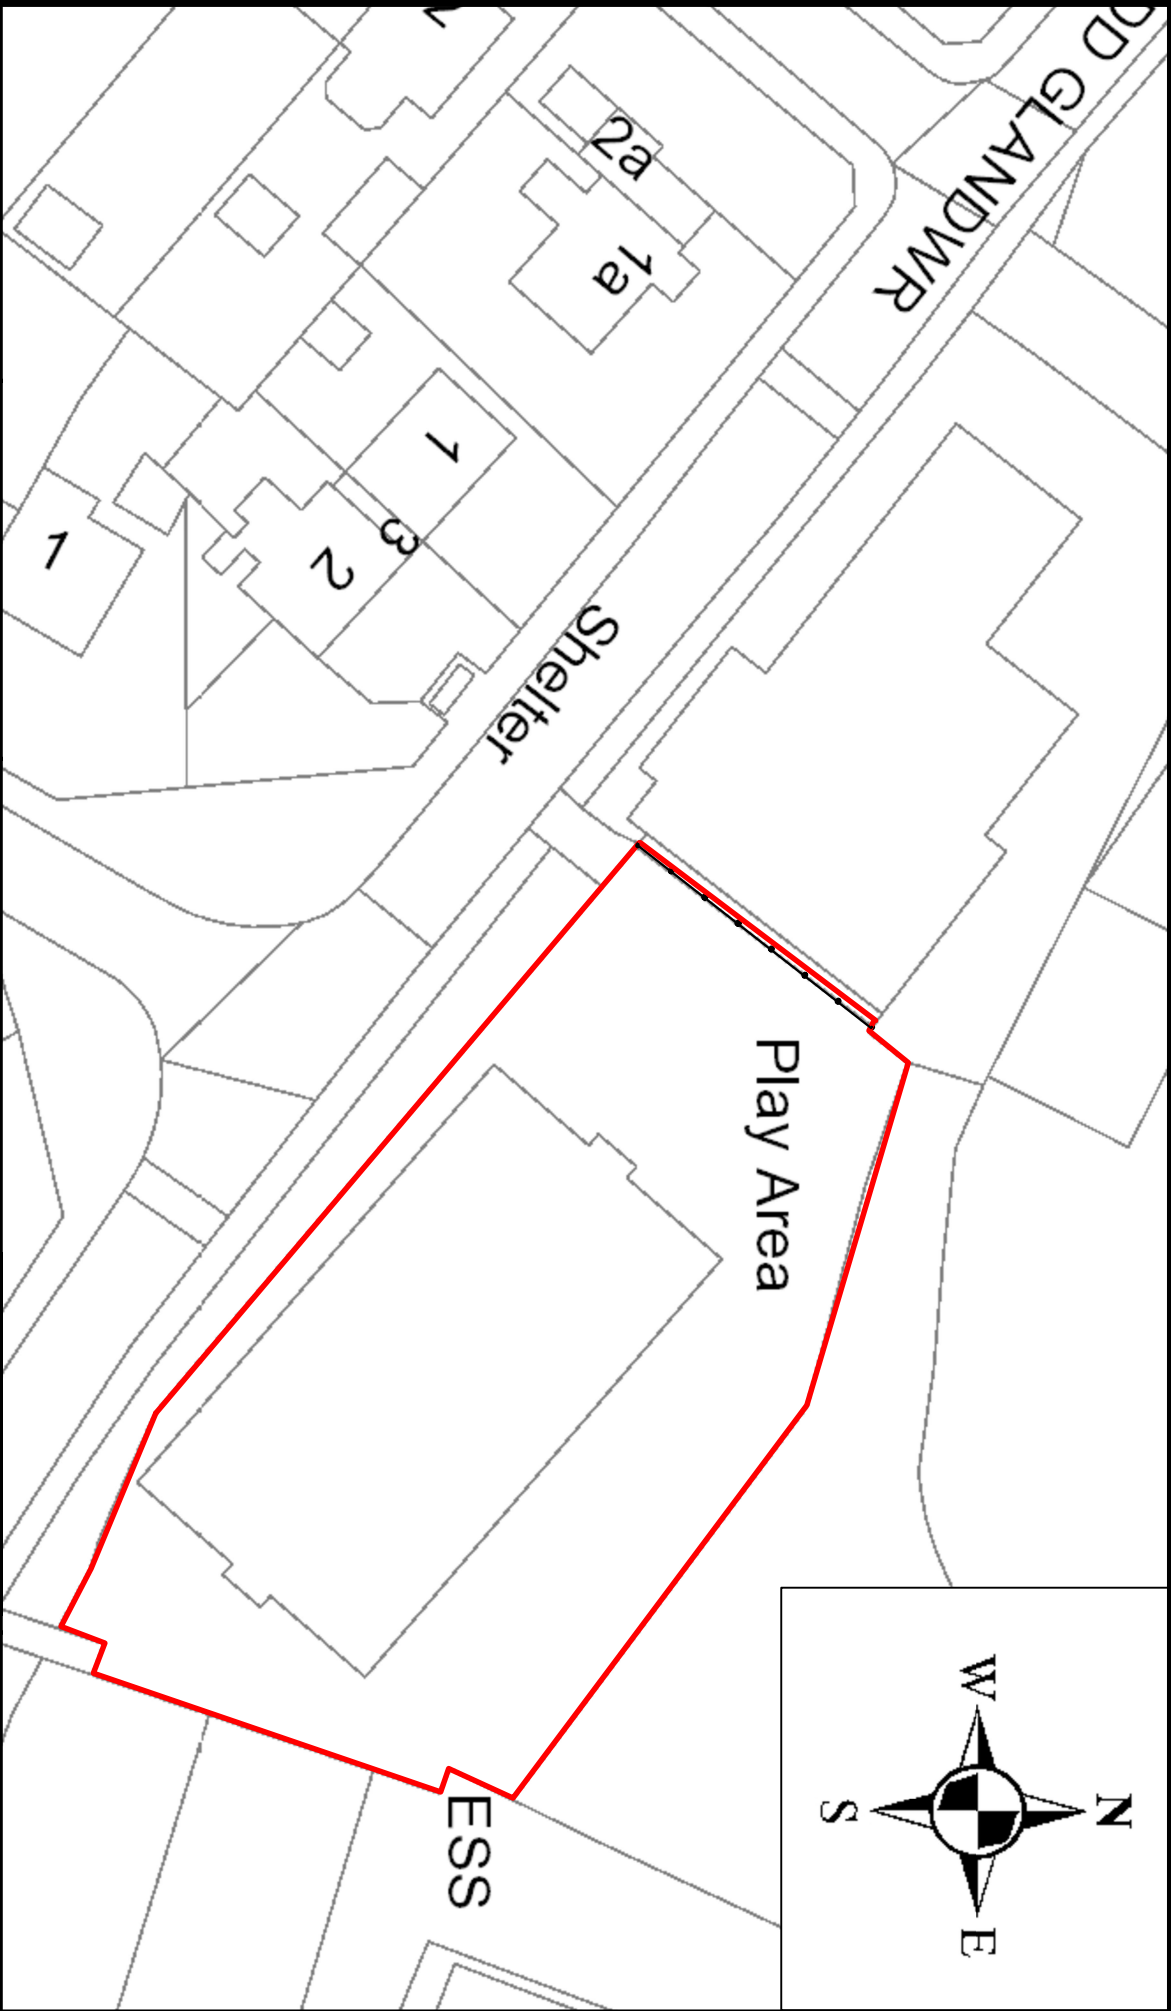
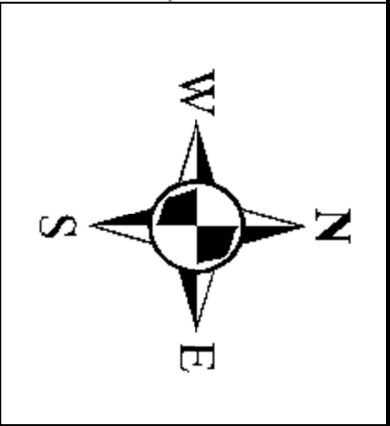


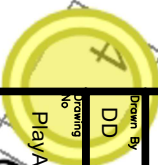

Site Address	Title	Notes	Date	Scale
Proposed extension to height of retaining fence from 4.80m to 6.80m at MUGA and Skatepark, Ffordd Glandwr, Ystalyfera.	Site Plan	Dimensions are in millimetres unless otherwise stated.	14.09.09	1 : 500
			Drawn By	Checked by
			DD	
		Drawing No	Rev. Date	
		PlayArea 2		
		6		