


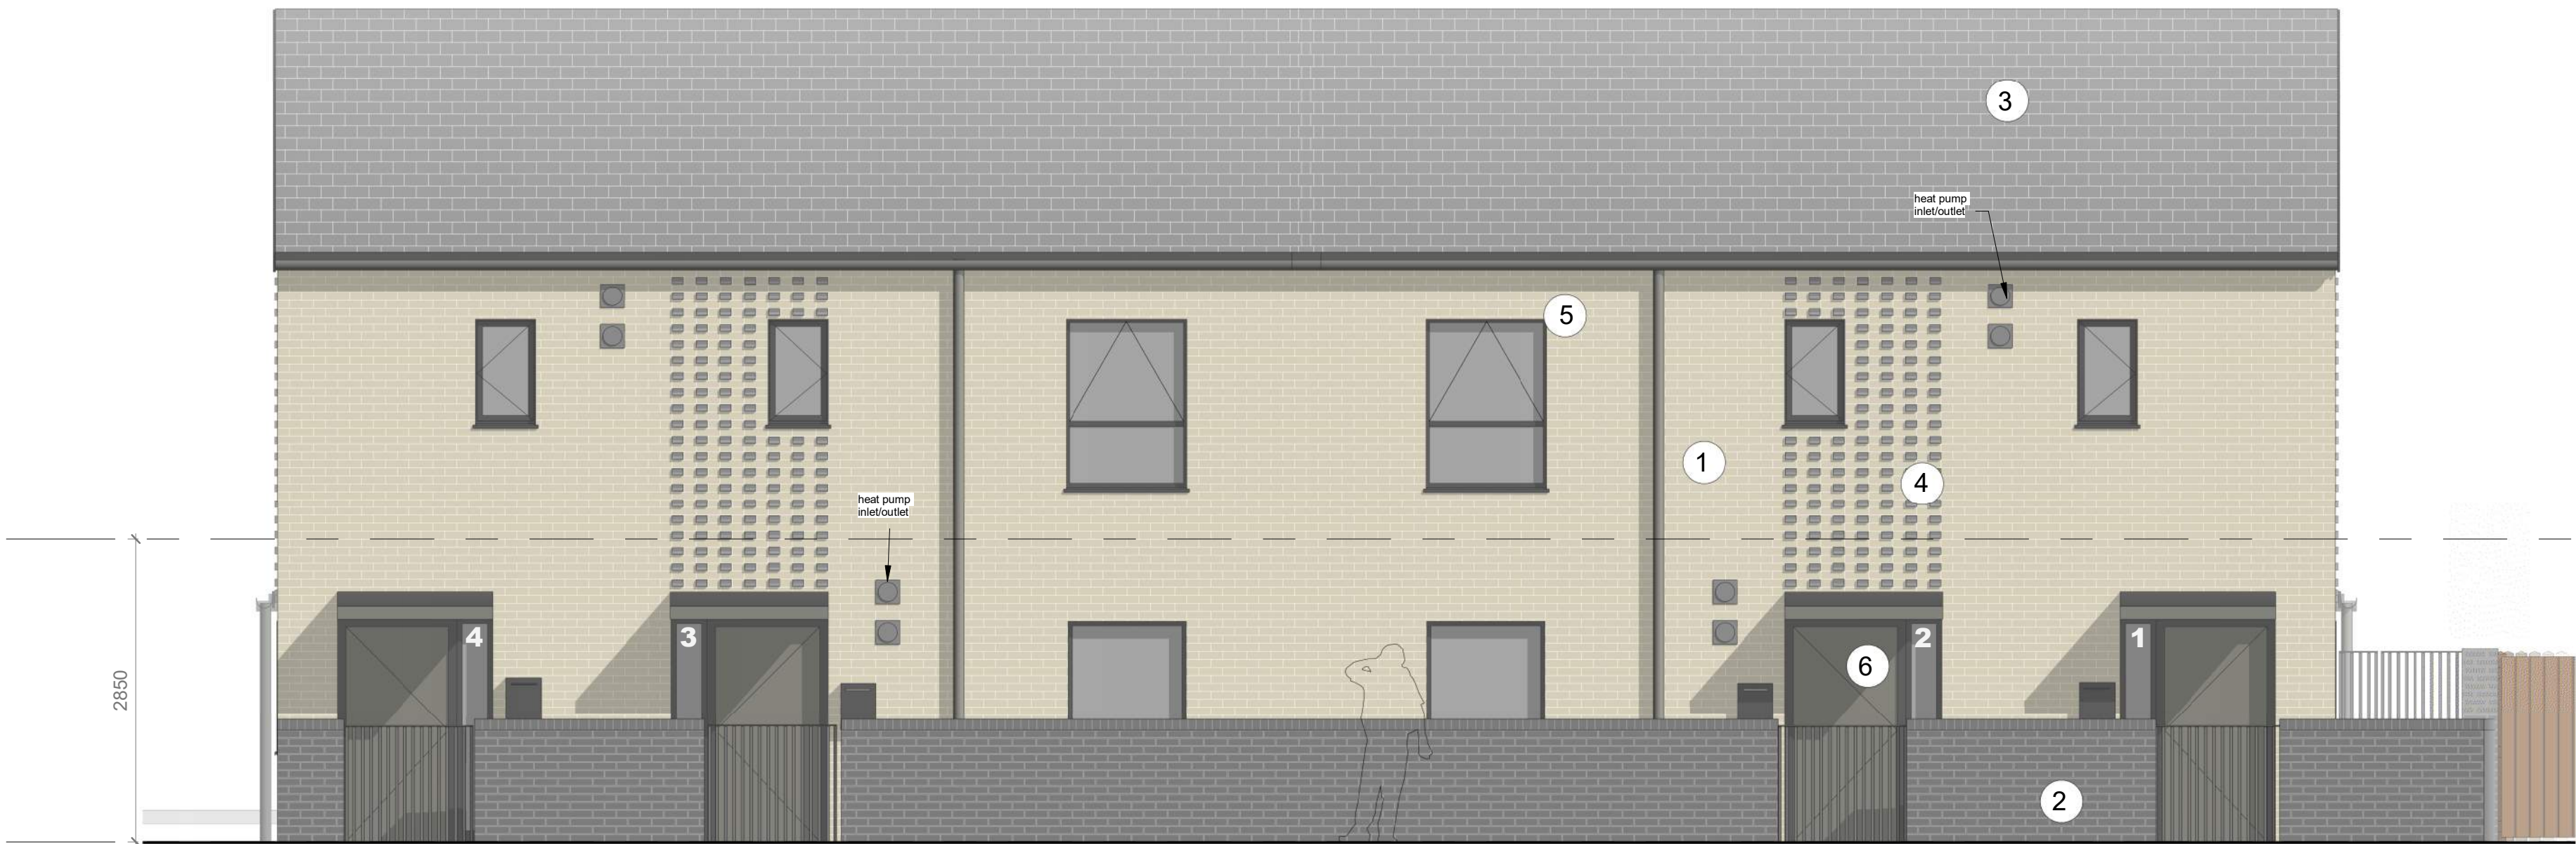


2 1 : 50 - North Elevation



4 1 : 50 - West Elevation



3 1 : 50 - South Elevation

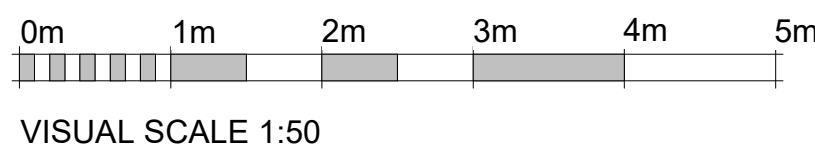

1 1 : 50 - East Elevation

Material Key

- 1 Buff Brickwork
- 2 Grey Brickwork
- 3 Grey Concrete Tiles
- 4 Protruding Grey Brick detailing
- 5 Dark Grey Framed Fenestration
- 6 Grey Composite Front Doors

**Austin-Smith:Lord**  
Project Cadoxton Residential Development

Job No. 324037 Drawing No. CDX-ASL-00-ZZ-DR-A-00200 Revision P9

| Rev | Description                                     | Drawn | Checked | Date Issued |
|-----|-------------------------------------------------|-------|---------|-------------|
| P2  | Revision following client feedback              | TS    | TE      | 01.10.2024  |
| P3  | Revisions following DTM2                        | TS    |         | 10.10.2024  |
| P4  | Revision following client feedback              | TS    |         | 15.10.2024  |
| P5  | Planning Issue                                  | TS    | TE      | 22.10.2024  |
| P6  | Revisions following planning officer's comments | TS    |         | 13.11.2024  |
| P7  | Revisions following planning app comments       | TS    |         | 17.12.2024  |
| P8  | Updated following acoustician report            | AW    | TS      | 13.02.2025  |
| P9  | Heat pump revised                               | TS    |         | 27.02.2025  |

DO NOT SCALE. Use figured dimensions only.  
The contractor is requested to check all dimensions before the work is put in hand.  
GML copyright Austin-Smith:Lord Ltd  
This drawing must only be used for the purpose for which it is supplied and its contents must not be reproduced for any purpose without written permission.  
No areas indicated, or areas calculated from this drawing, should be used for valuation purposes or as the basis for development contracts.  
**Austin-Smith:Lord Ltd** is a limited company registered in England & Wales with registered number 11773049 Registered Office: Port of Liverpool Building, Pier Head Liverpool L3 1BY

| Drawn      | Author     |
|------------|------------|
| Date       | Issue Date |
| Scale @ A1 | 1 : 50     |
| Status     |            |

Austin-Smith:Lord Ltd  
Architects Designers Planners  
18 Park Place  
Cardiff  
CF10 3DQ  
t +44 (0)2920 225 208  
e cardiff@austinsmithlord.com

Drawings and models created by  
Austin-Smith:Lord Ltd using AutoDesk Revit