




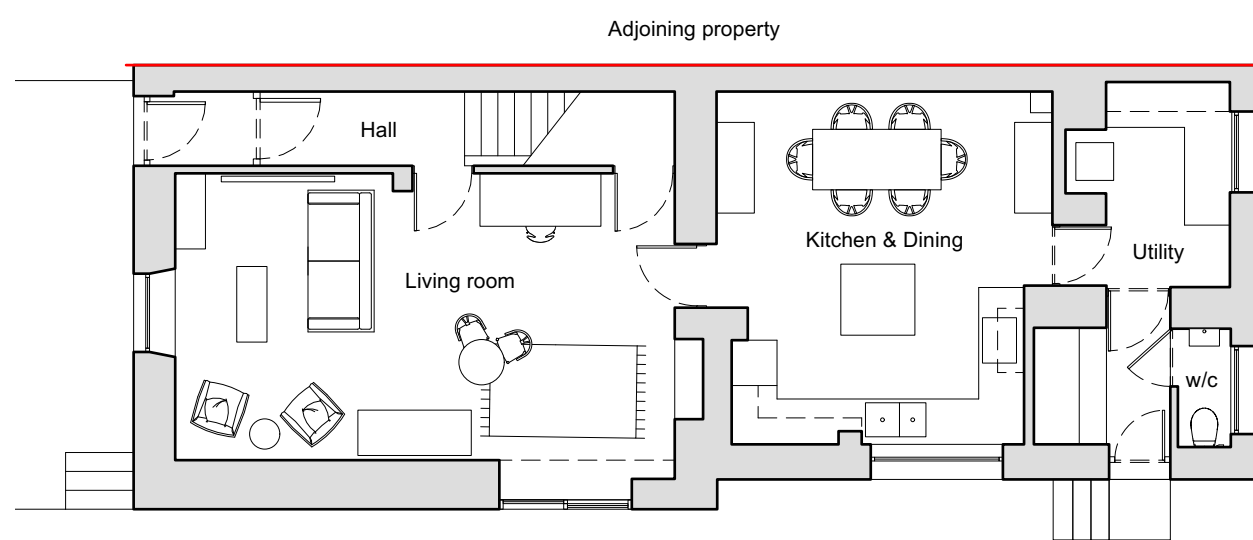


Existing ground floor plan  
Scale 1:100

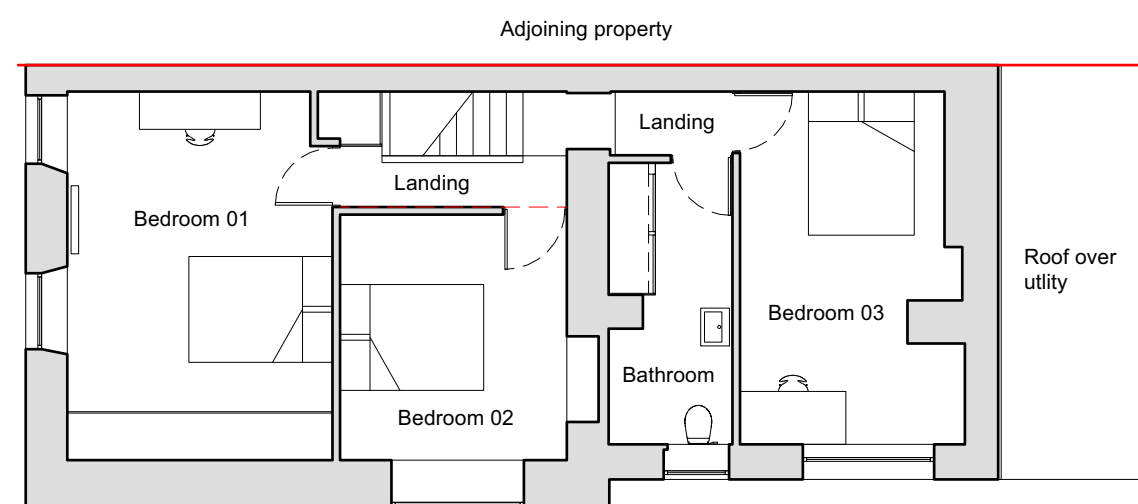


Existing first floor plan  
Scale 1:100

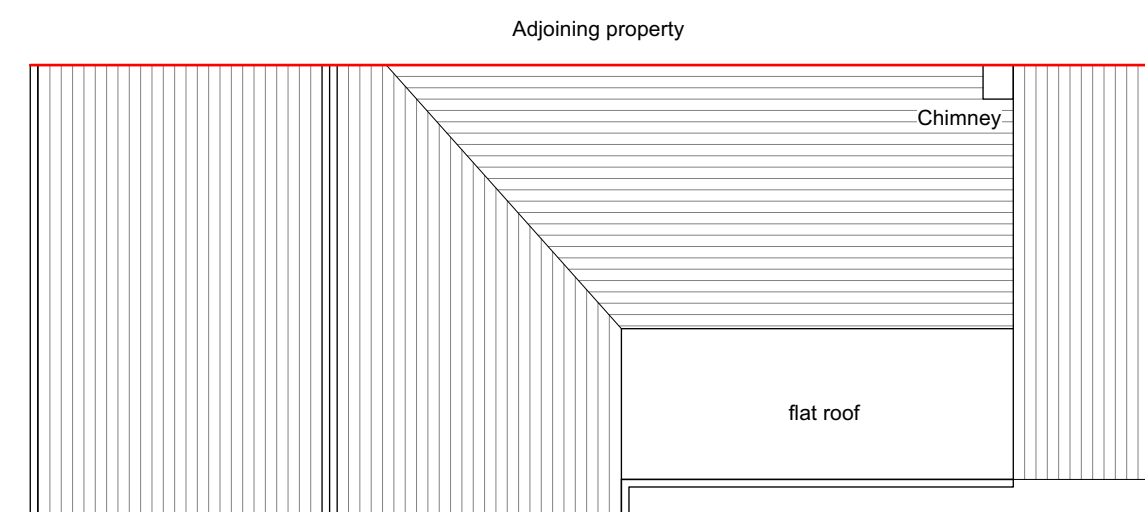


Existing roof plan  
Scale 1:100

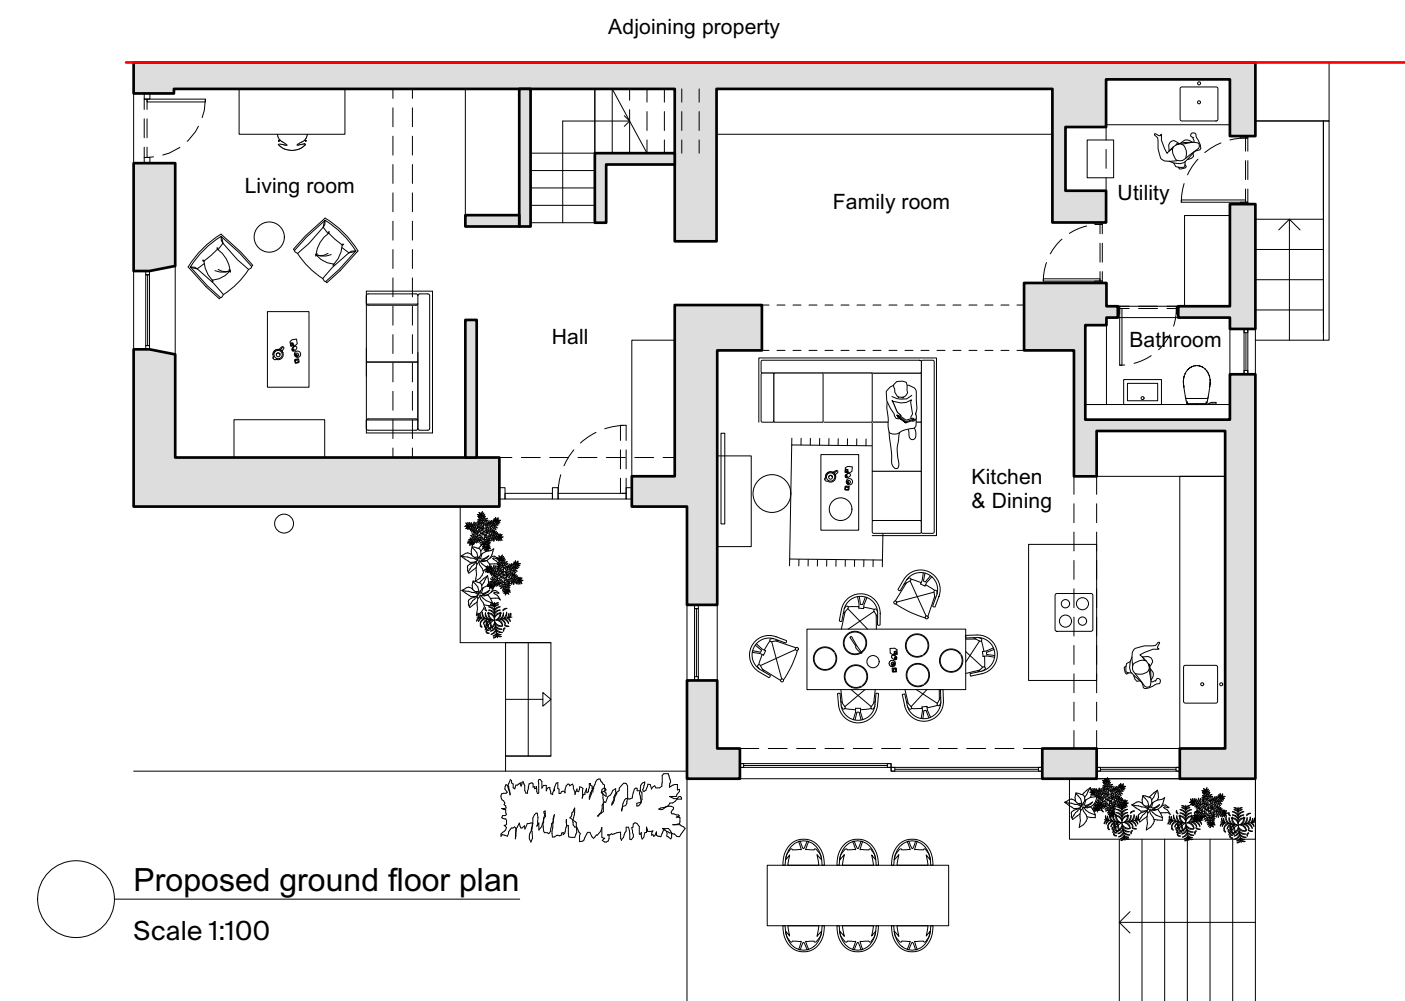

Proposed ground floor plan  
Scale 1:100

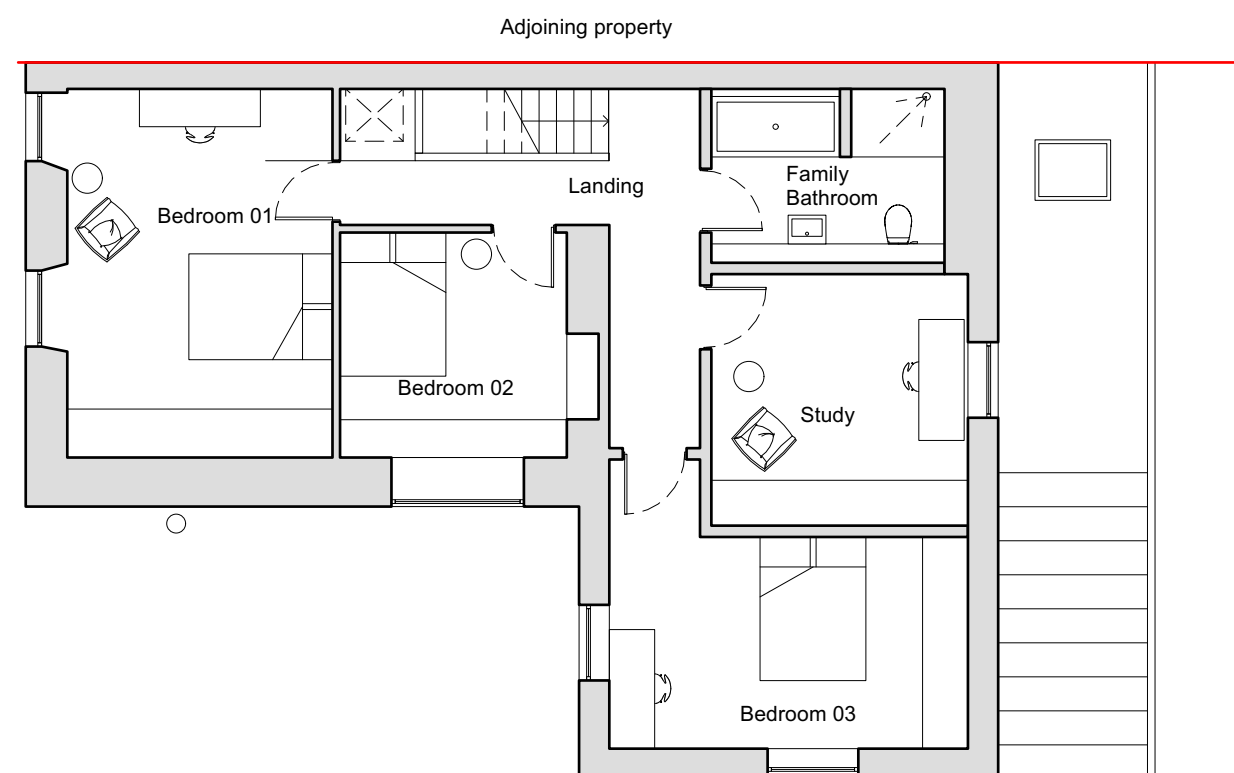

Proposed first floor plan  
Scale 1:100

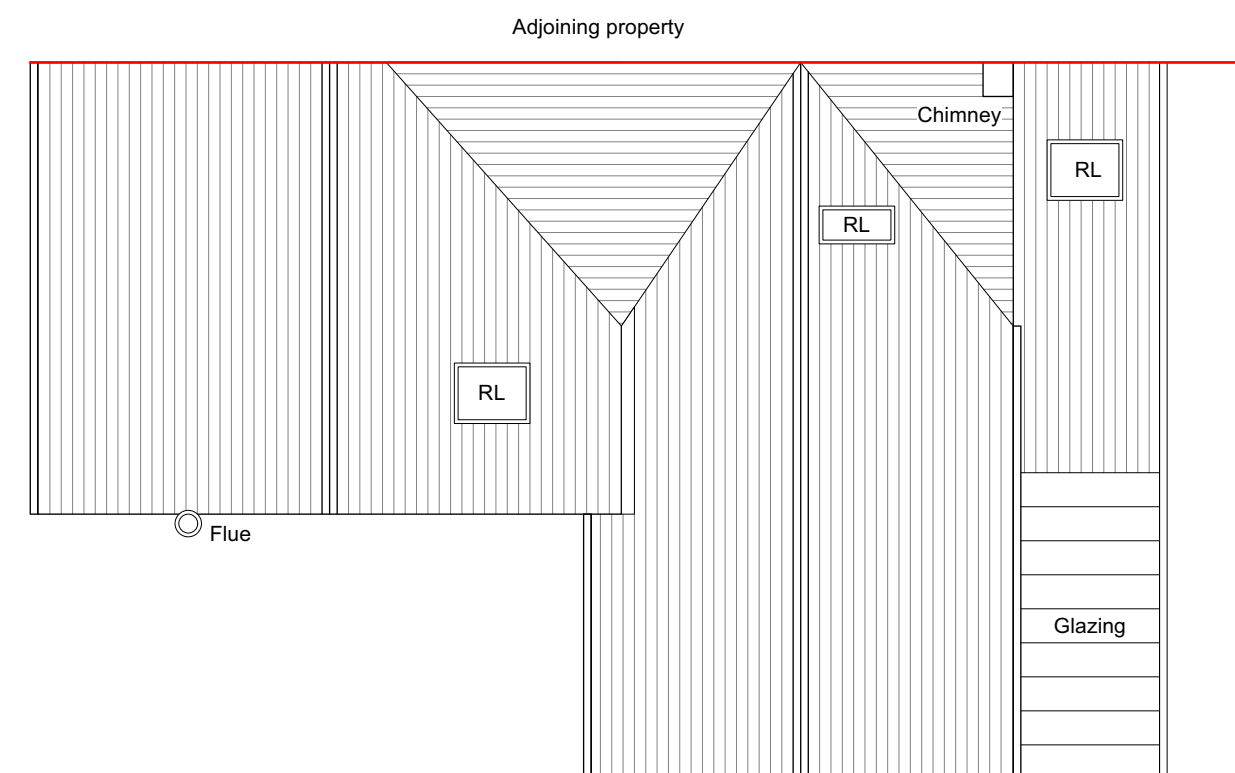


Proposed roof plan  
Scale 1:100



Existing east elevation  
Scale 1:100



Existing north elevation  
Scale 1:100

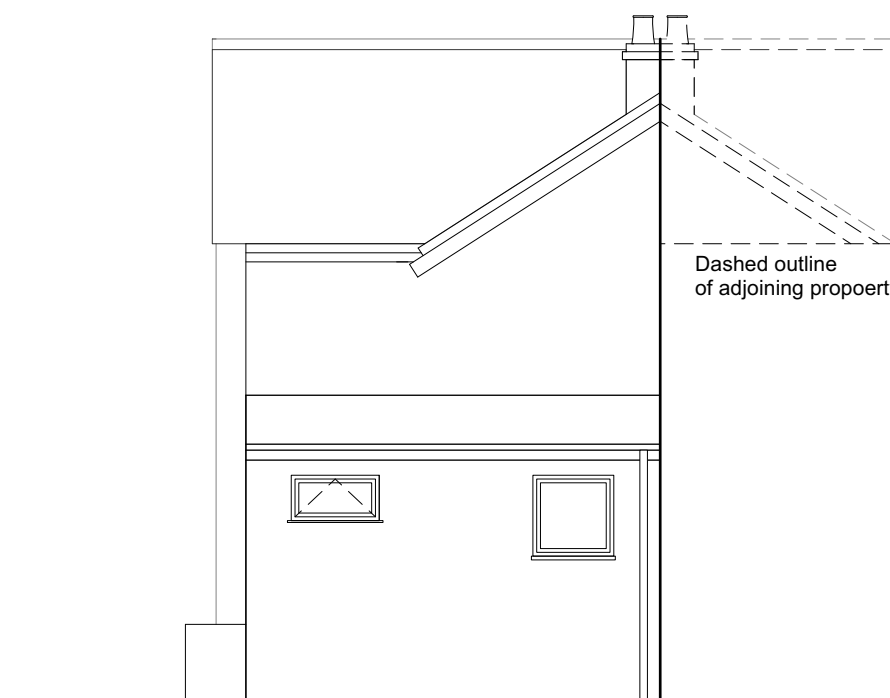


Existing west elevation  
Scale 1:100



Proposed east elevation  
Scale 1:100



Proposed north elevation  
Scale 1:100

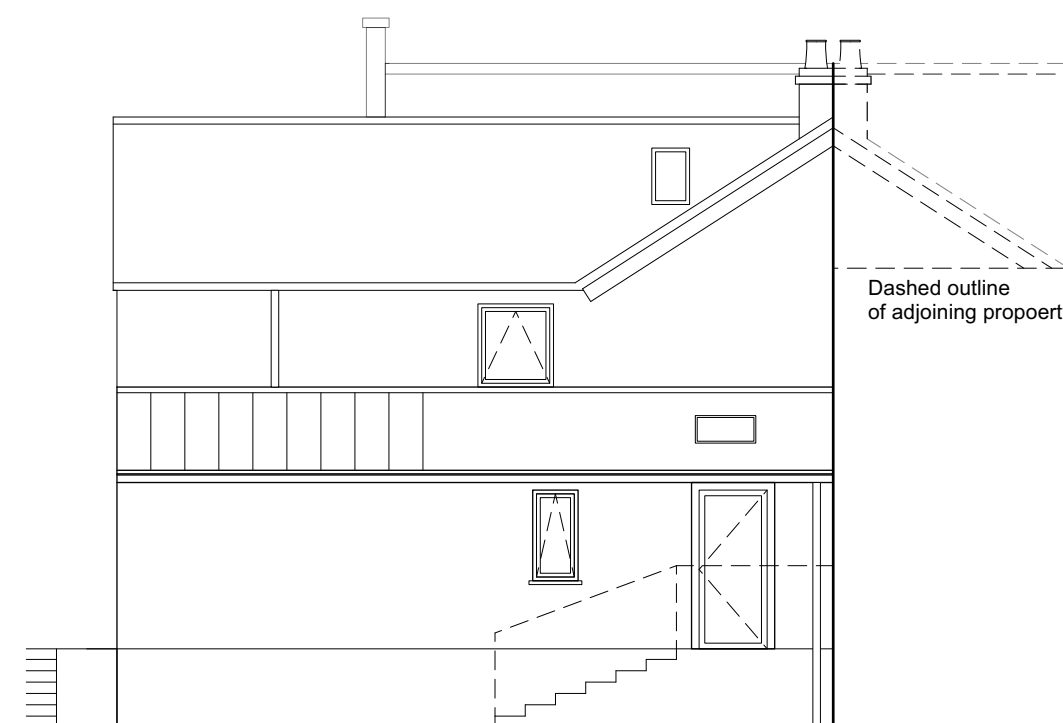

Proposed west elevation  
Scale 1:100