



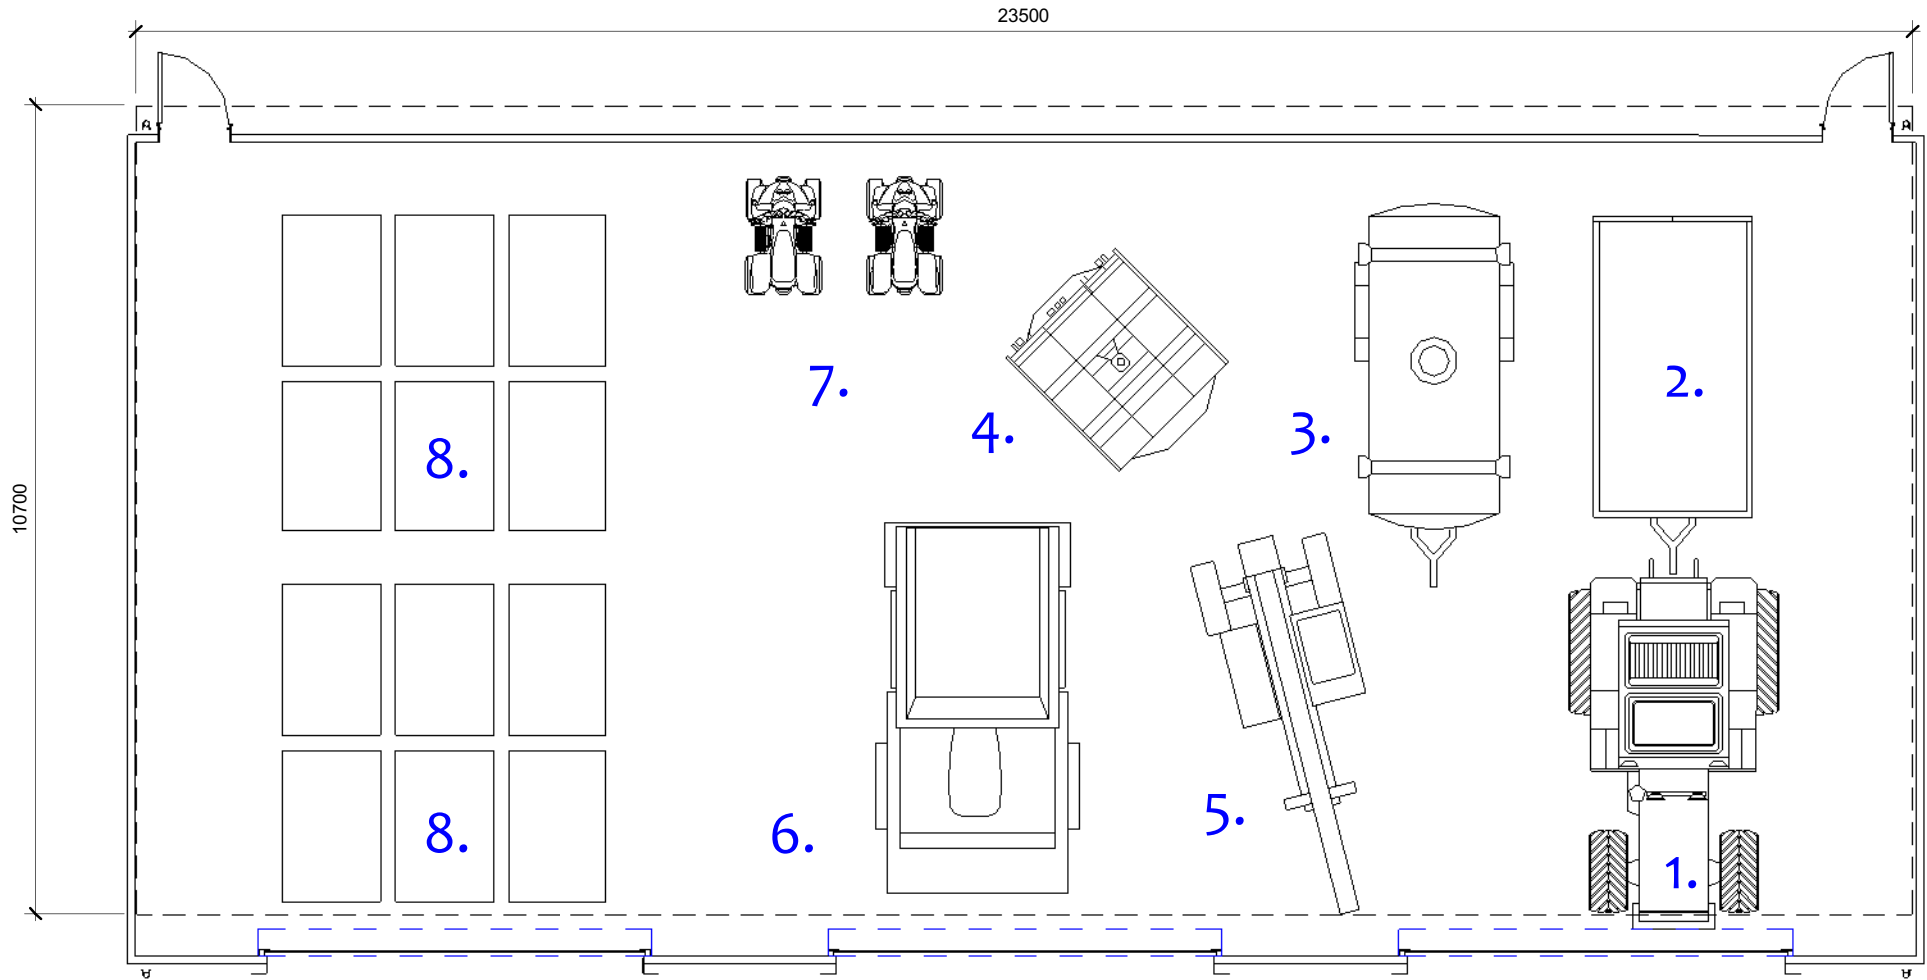

- 1. Tractor
- 2. Trailer
- 3. Live stock trailer
- 4. Tractor grass topper
- 5. Hay bale wrapper
- 6. 9 Ton Dump Truck
- 7. Quad bikes
- 8. Hale Bale storage

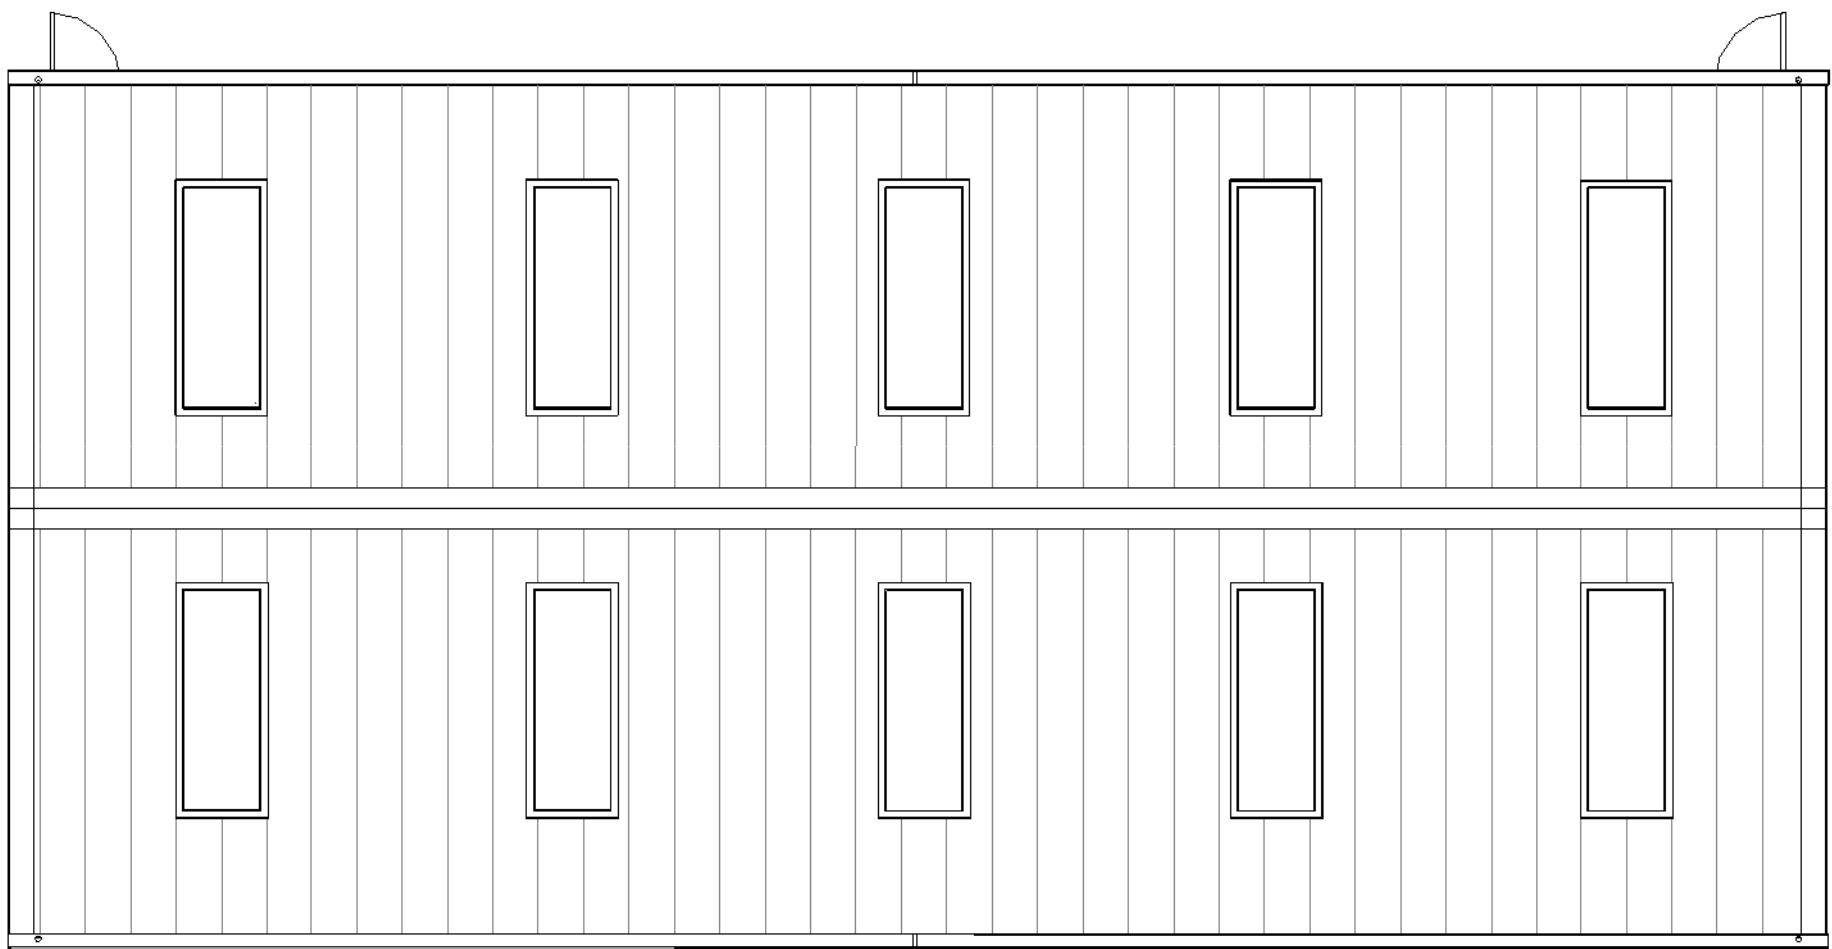


01 **Proposed Plan**

1 : 100


02 **Proposed Roof Plan**

1 : 100

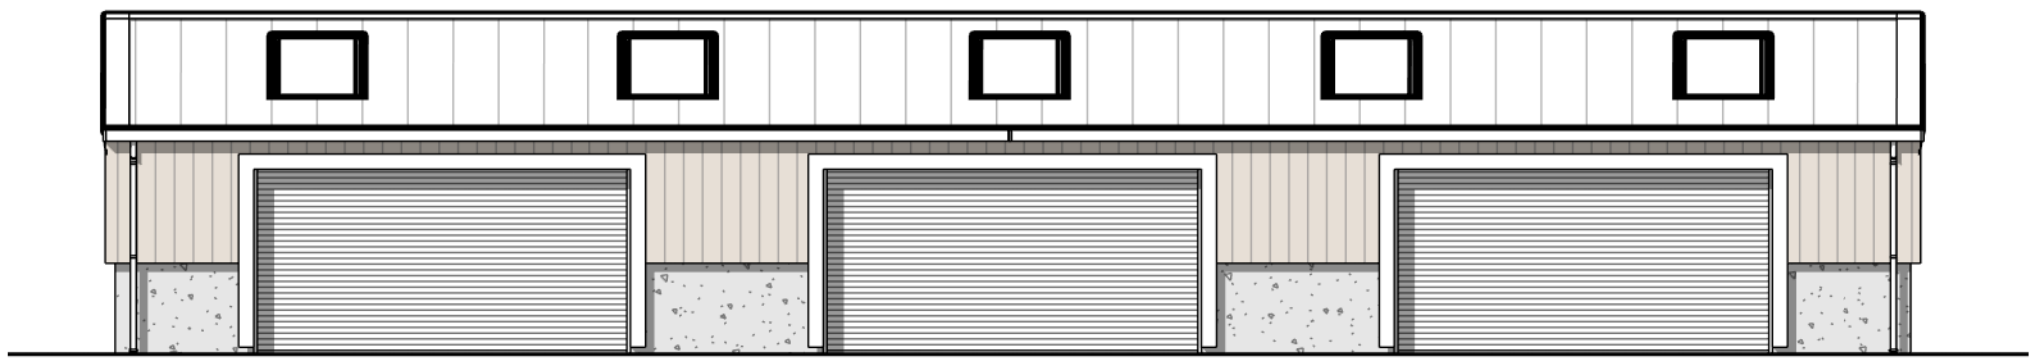


03 **Proposed Elevation A**

1 : 100

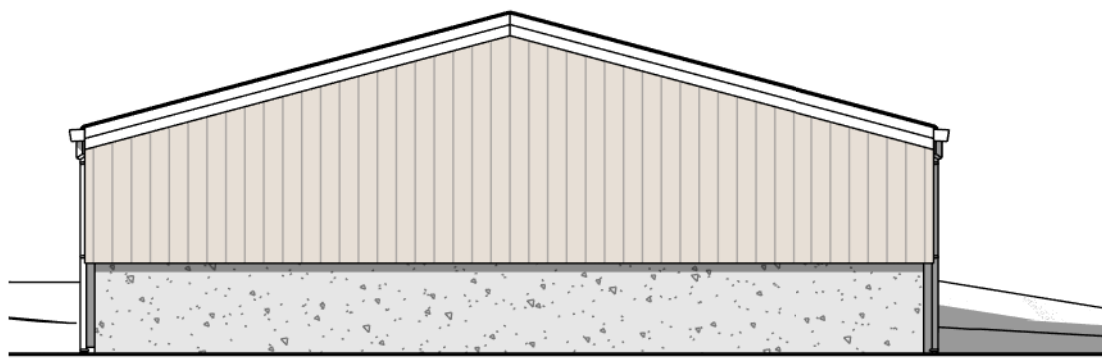


04 **Proposed Elevation B**

1 : 100

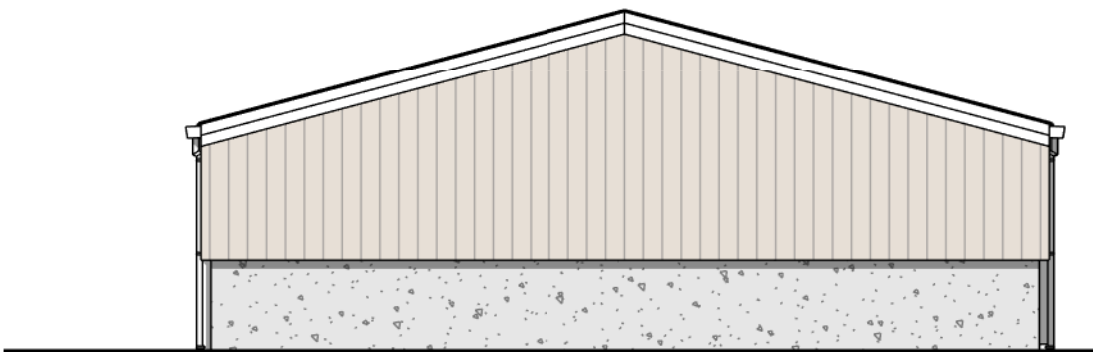

05 **Proposed Elevation C**

1 : 100

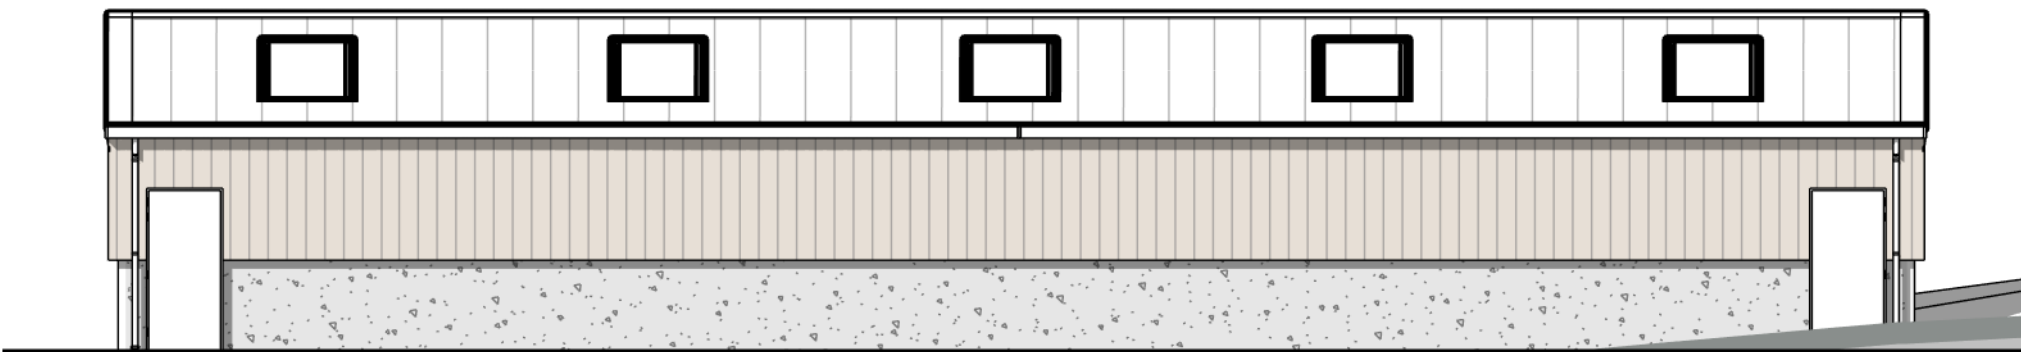

06 **Proposed Elevation D**

1 : 100

Notes

Do not scale from this drawing. Use figured dimensions only, which are displayed in millimeters unless stated otherwise. The contractor is requested to check all dimensions before work is put in hand. Any discrepancies within the drawing should be reported prior to commencement of works.

Copyright of this drawing belongs solely to CMKA Ltd. This drawing must only be used for the purpose for which it is supplied and its contents must not be reproduced for any purpose without written permission.

**CHAMBERLAIN
MOSS
KING**
architecture

97a Glebe Street | Penarth
Vale of Glamorgan | CF64 1EE

T. 02920 306400
www.chamberlainmossking.co.uk

Project LLANDARCY

Project number N395

Client MR & MRS HALE

Title Proposed Plans and Elevations

Drawing number A22

Scale 1 : 100 at A1

Revision A

Status **PLANNING**

Drawn PC

Date 04.03.25