



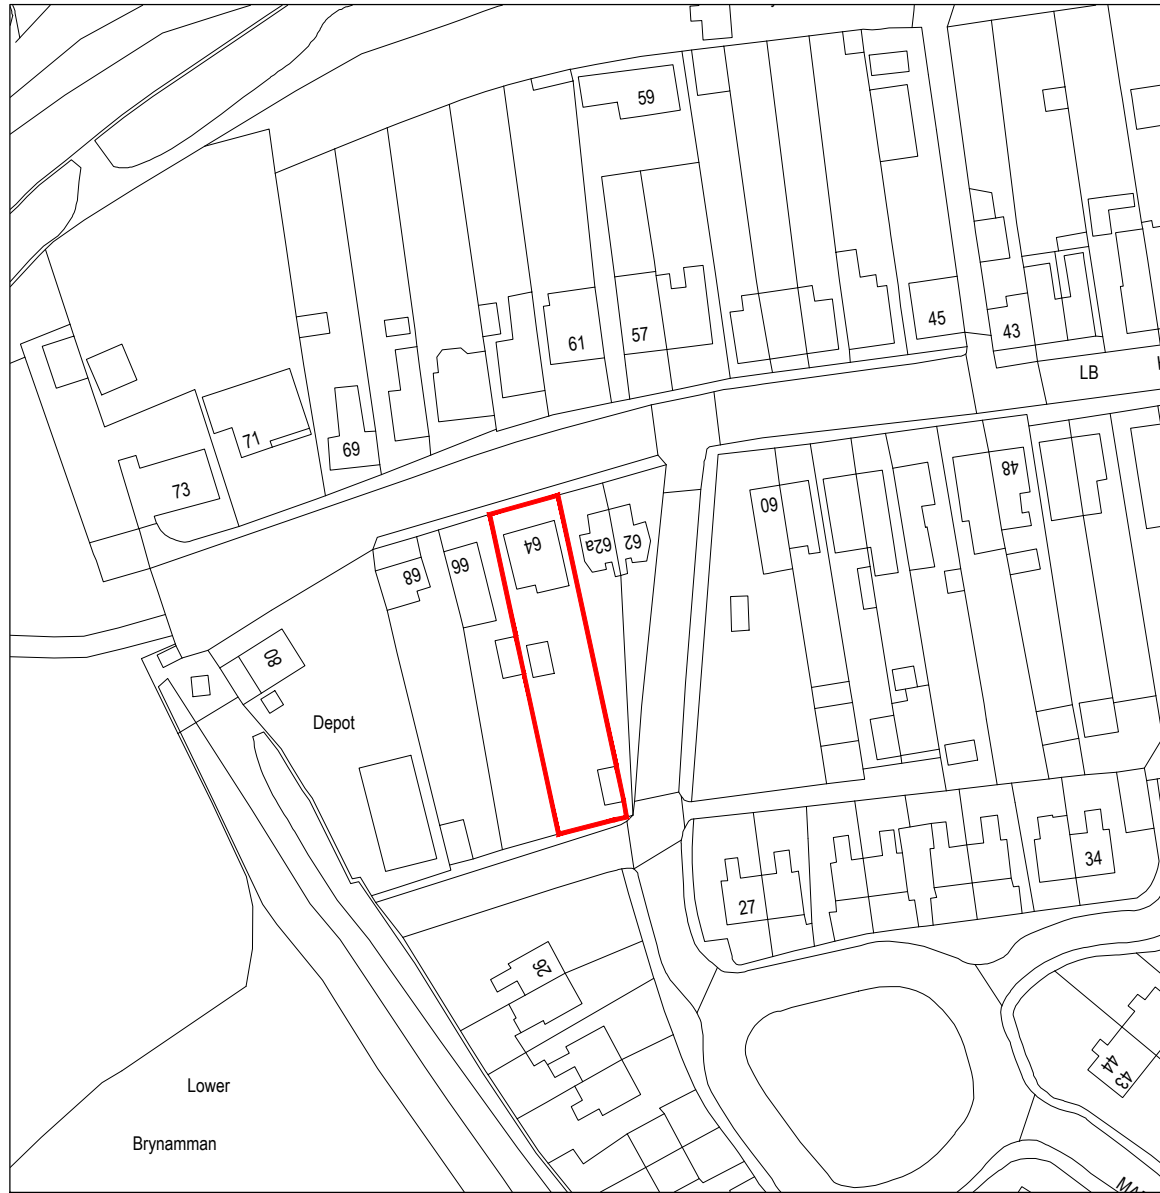


SITE LOCATION PLAN

Scale 1:1250

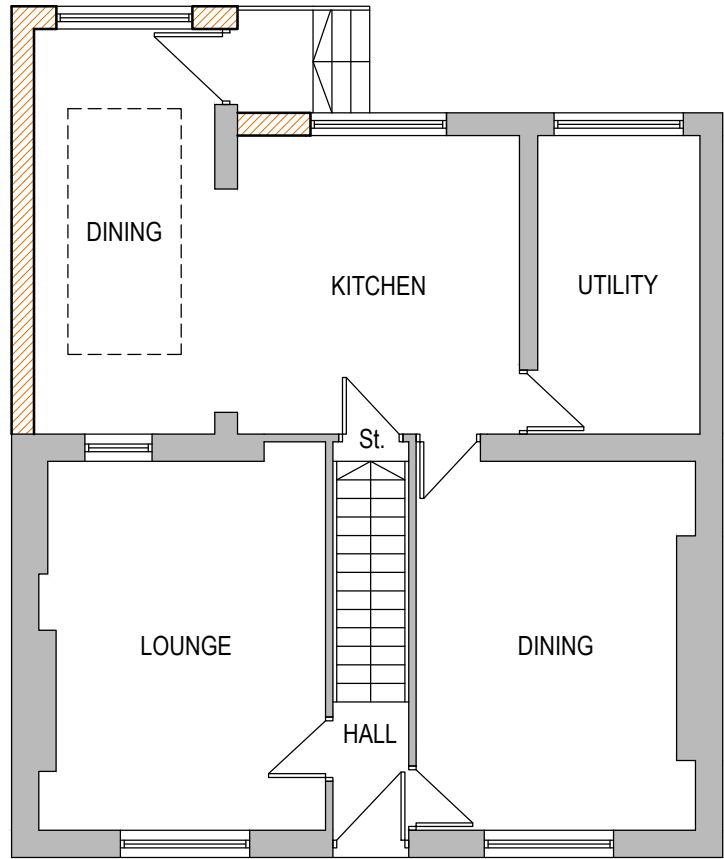

GROUND FLOOR PLAN

Scale 1:100

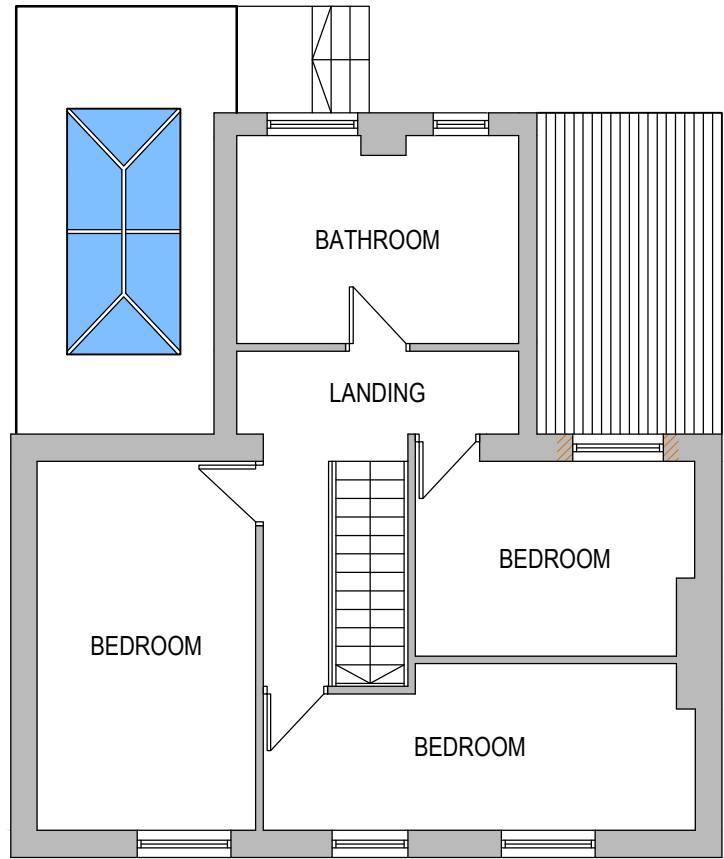


FIRST FLOOR PLAN

Scale 1:100



FRONT ELEVATION

Scale 1:100

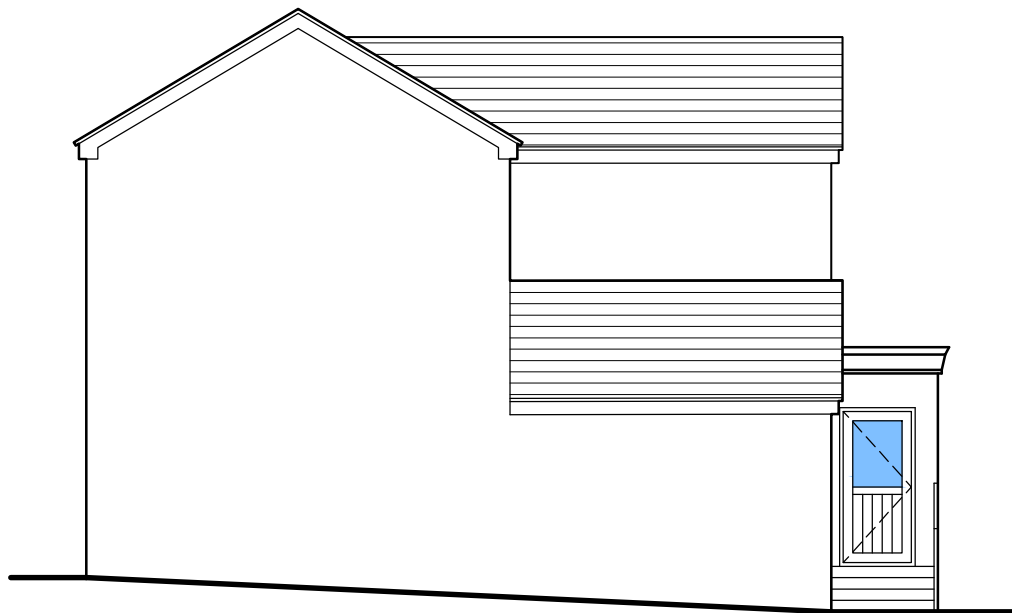


SIDE ELEVATION

Scale 1:100




REAR ELEVATION

Scale 1:100

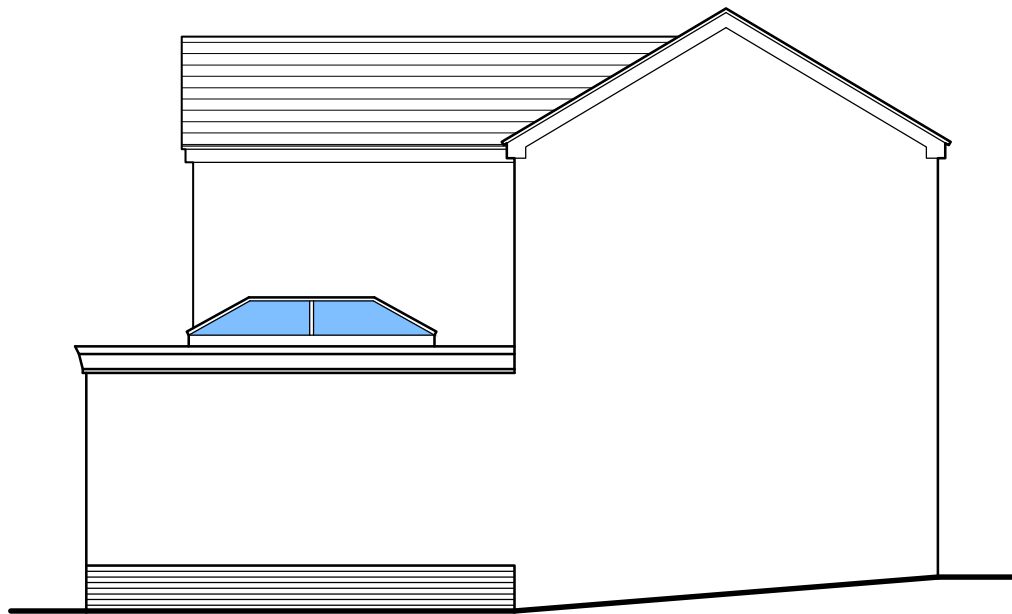

SIDE ELEVATION

Scale 1:100

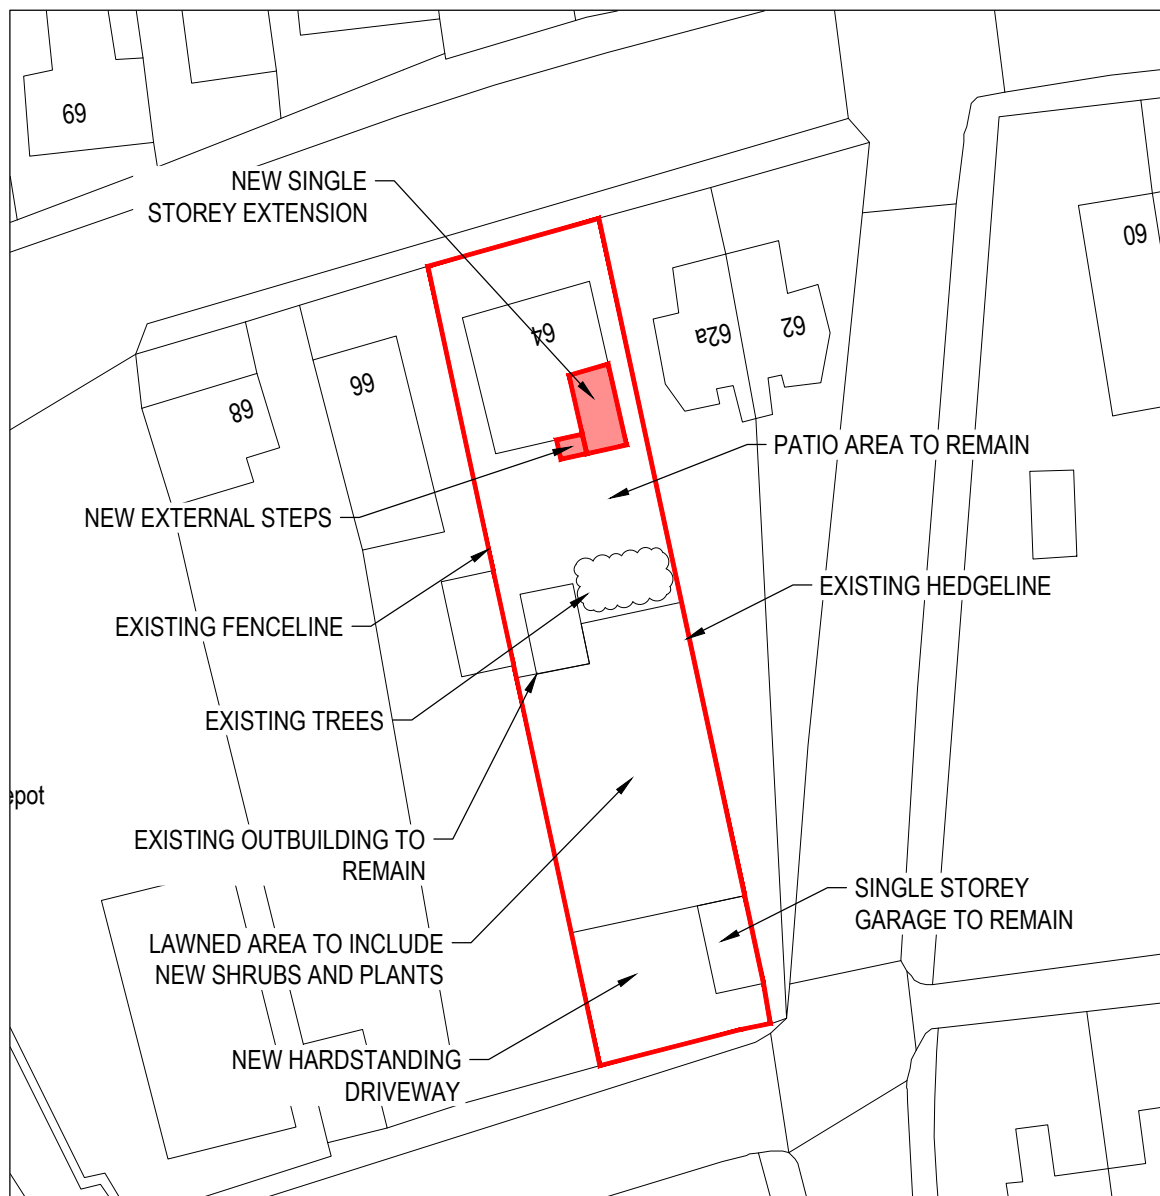

PROPOSED BLOCK PLAN

Scale 1:500

KEY

- SITE LOCATION
- EXTENT OF PROPOSED DINING ROOM WITH LANTERN OVER
- EXTENT OF WALLS TO BE CONSTRUCTED OR MODIFIED

PROPOSED FINISHES SCHEDULE

- WALLS**
BRICKWORK AND RENDER SYSTEM TO MATCH EXISTING
- DOORS**
WHITE PVCu TO REAR TO MACH EXISTING
- WINDOWS**
WHITE PVCu TO REAR AND SIDE ELEVATIONS TO MATCH EXISTING
- ROOF**
FLAT ROOF SYSTEM WITH LANTERN OVER
- FASCIA & SOFFIT**
WHITE PVCu TO REAR AND SIDE ELEVATIONS TO MATCH EXISTING
- RAINWATER GOODS**
WHITE PVCu TO REAR AND SIDE ELEVATIONS TO MATCH EXISTING

C	Internal layout and block plan amended, patio area removed and external steps added	05/03/2025
B	Block Plan updated	10/02/2025
A	First Issue - Planning	03/02/2025
Rev	Comments	Date
Project		
PROPOSED REAR SINGLE STOREY EXTENSION AND INTERNAL MODIFICATIONS AT 64 GLYN ROAD, LOWER BRYNAMMAN		
Title		
PROPOSED GENERAL ARRANGEMENT		
Scale		Date
1:1250, 1:500 & 1:100 @ A2		03/02/2025
Drawing no.		Revision
PL-002		C