


Revisions		
A	02.08.24	Minor amendments, drainage plan overlaid
B	16.08.24	Minor amendments
C	03.09.24	House footprint reduced
D	10.09.24	Garage detached from house
E	17.09.24	House width amended to max 11m wide, gap to garage increased to 2m, garage ridge height reduced
F	22.10.24	Minor amendments
G	28.02.25	Porch reduced to single storey, garage removed
H	04.02.25	Amendments following planning comments
I	05.03.25	Internal layout changes

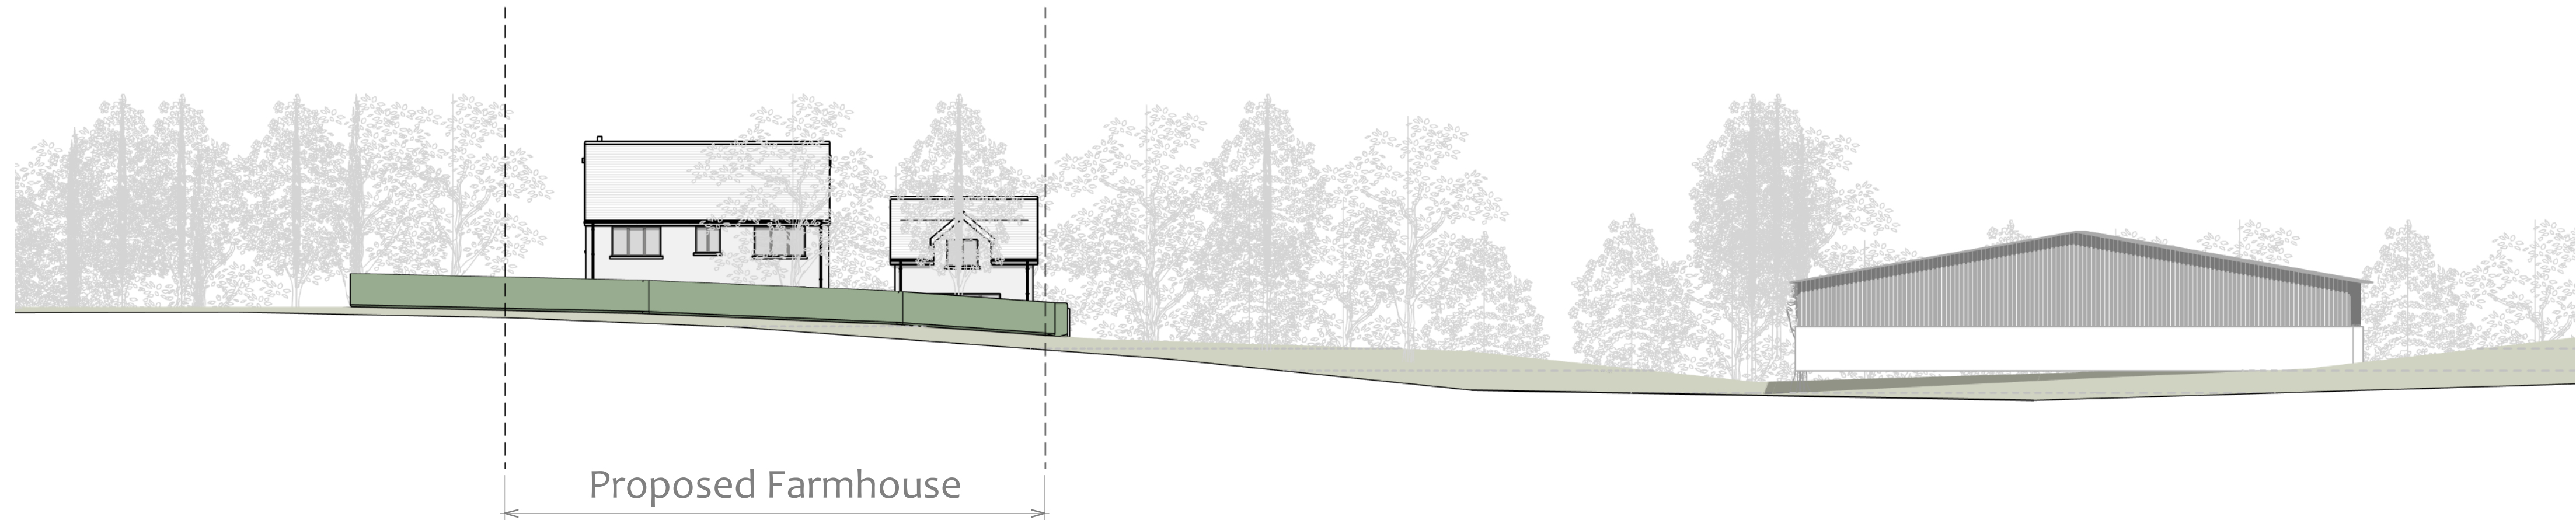

01 Context Front Elevation (South)
1 : 200



02 Context Rear Elevation (North)
1 : 200

Notes

Do not scale from this drawing. Use figured dimensions only, which are displayed in millimeters unless stated otherwise. The contractor is requested to check all dimensions before work is put in hand. Any discrepancies within the drawing should be reported prior to commencement of works.

Copyright of this drawing belongs solely to CMKA Ltd. This drawing must only be used for the purpose for which it is supplied and its contents must not be reproduced for any purpose without written permission.

**CHAMBERLAIN
MOSS
KING**
architecture
97a Glebe Street | Penarth
Vale of Glamorgan | CF64 1EE
T. 02920 306400
www.chamberlainmossking.co.uk

Proj(Ty'n Y Cwm Farm, Ty'n Y Cwm Lane,
Rhos, Pontardawe

Project number	-
Client	Rhodri Hopkins
Title	Context Elevations
Drawing number	A1.6
Scale	1 : 200 at A1
Revision	I
Status	PLANNING
Drawn	PC
Date	04.03.25