
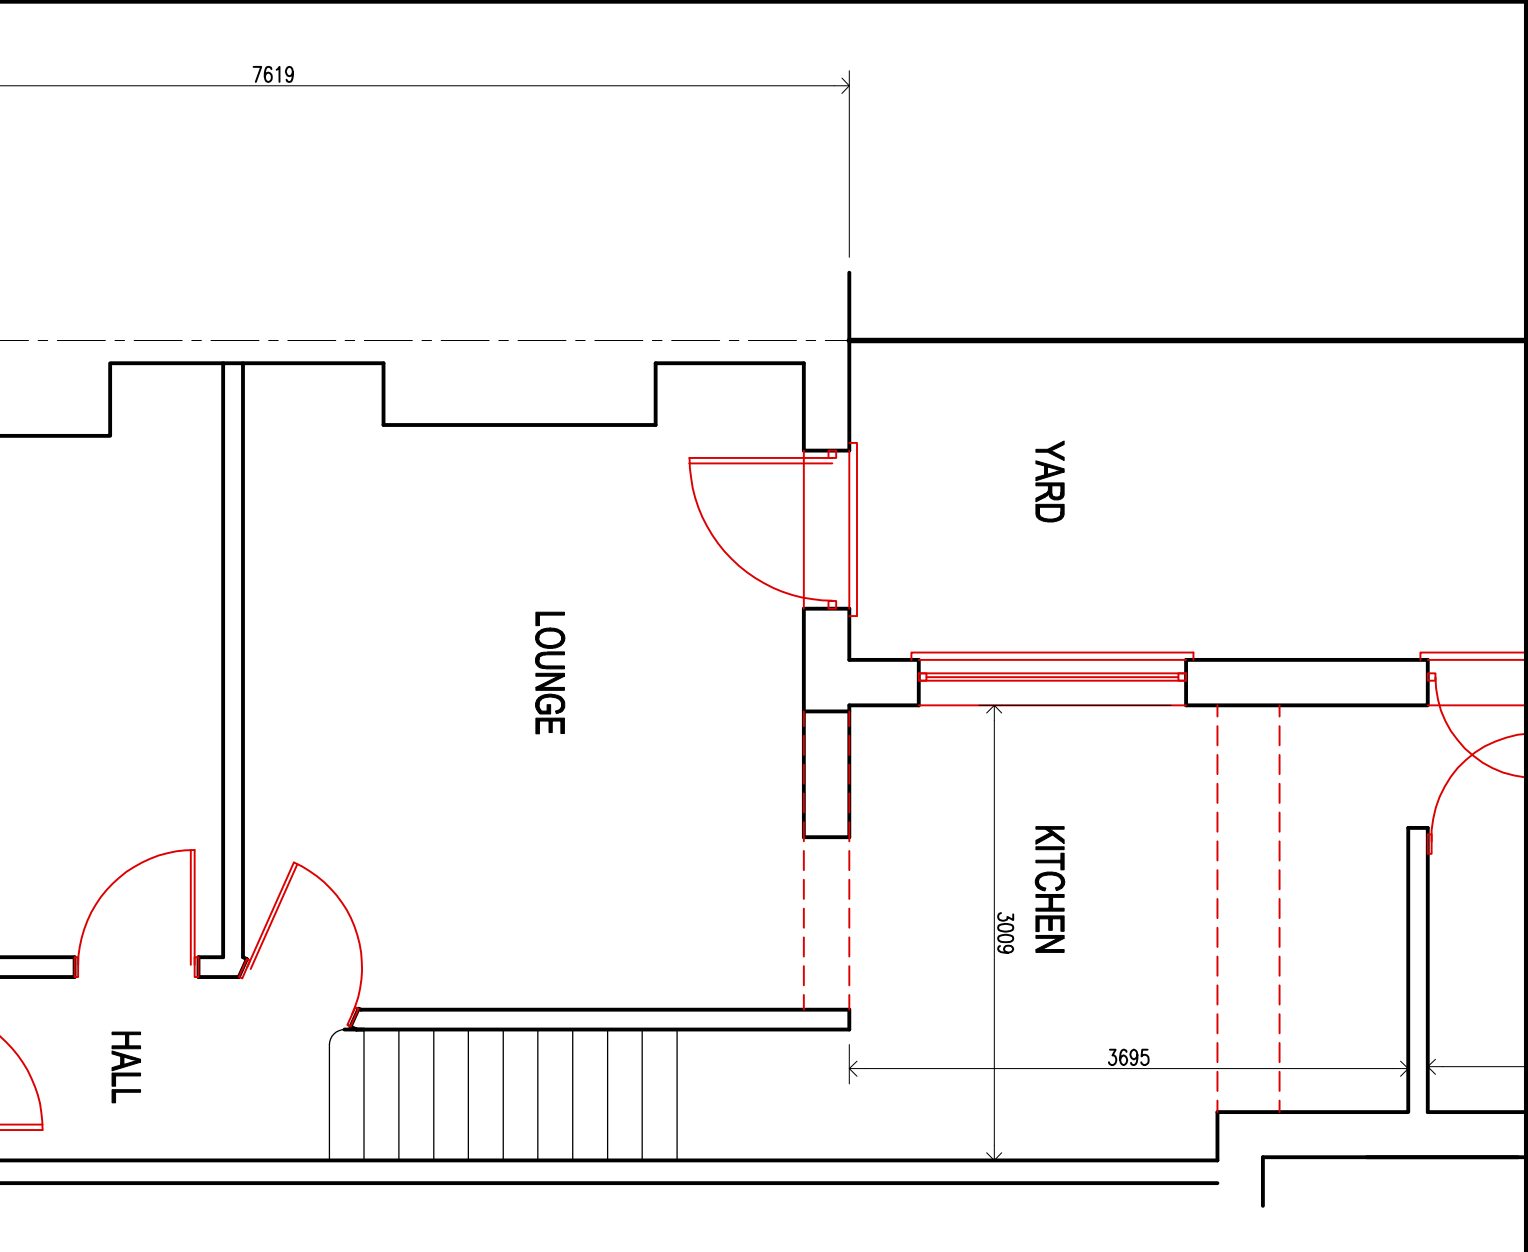


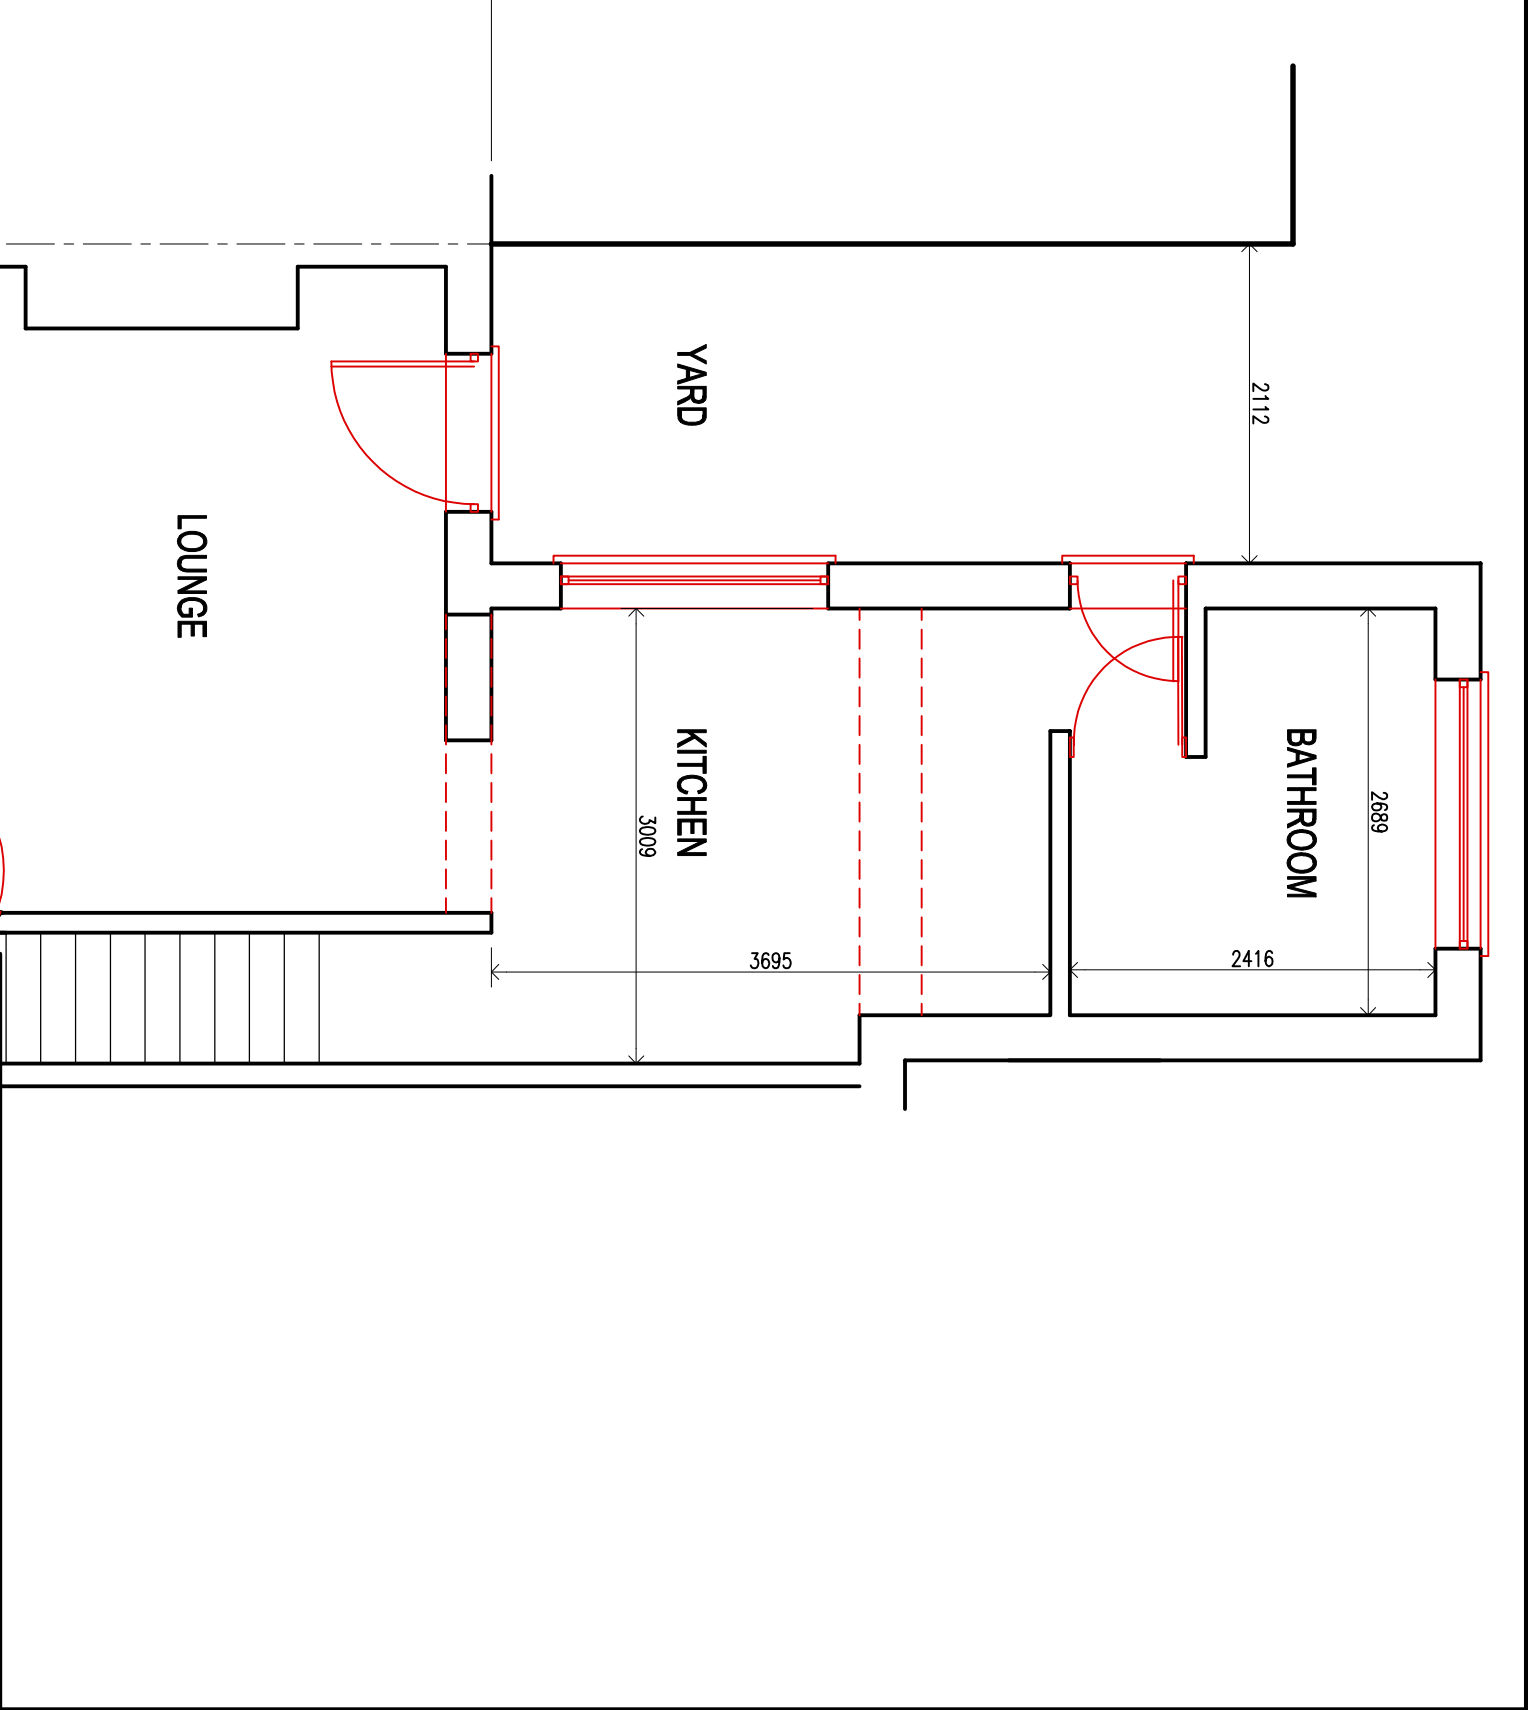

CLIENT
JULIE CLAYDEN FERGUSON

job title
DEMOLITION OF REAR ANNEXE & REBUILDING DOUBLE
STOREY EXTENSION @ 20 VICTORIA ROAD PORT TALBOT

drawing title
EXISTING GROUND FLOOR PLAN.

job No:	drawing No:	scales:
25.05	02	1:50 @ A3

EXISTING GROUND FLOOR PLAN.

(1:50)