


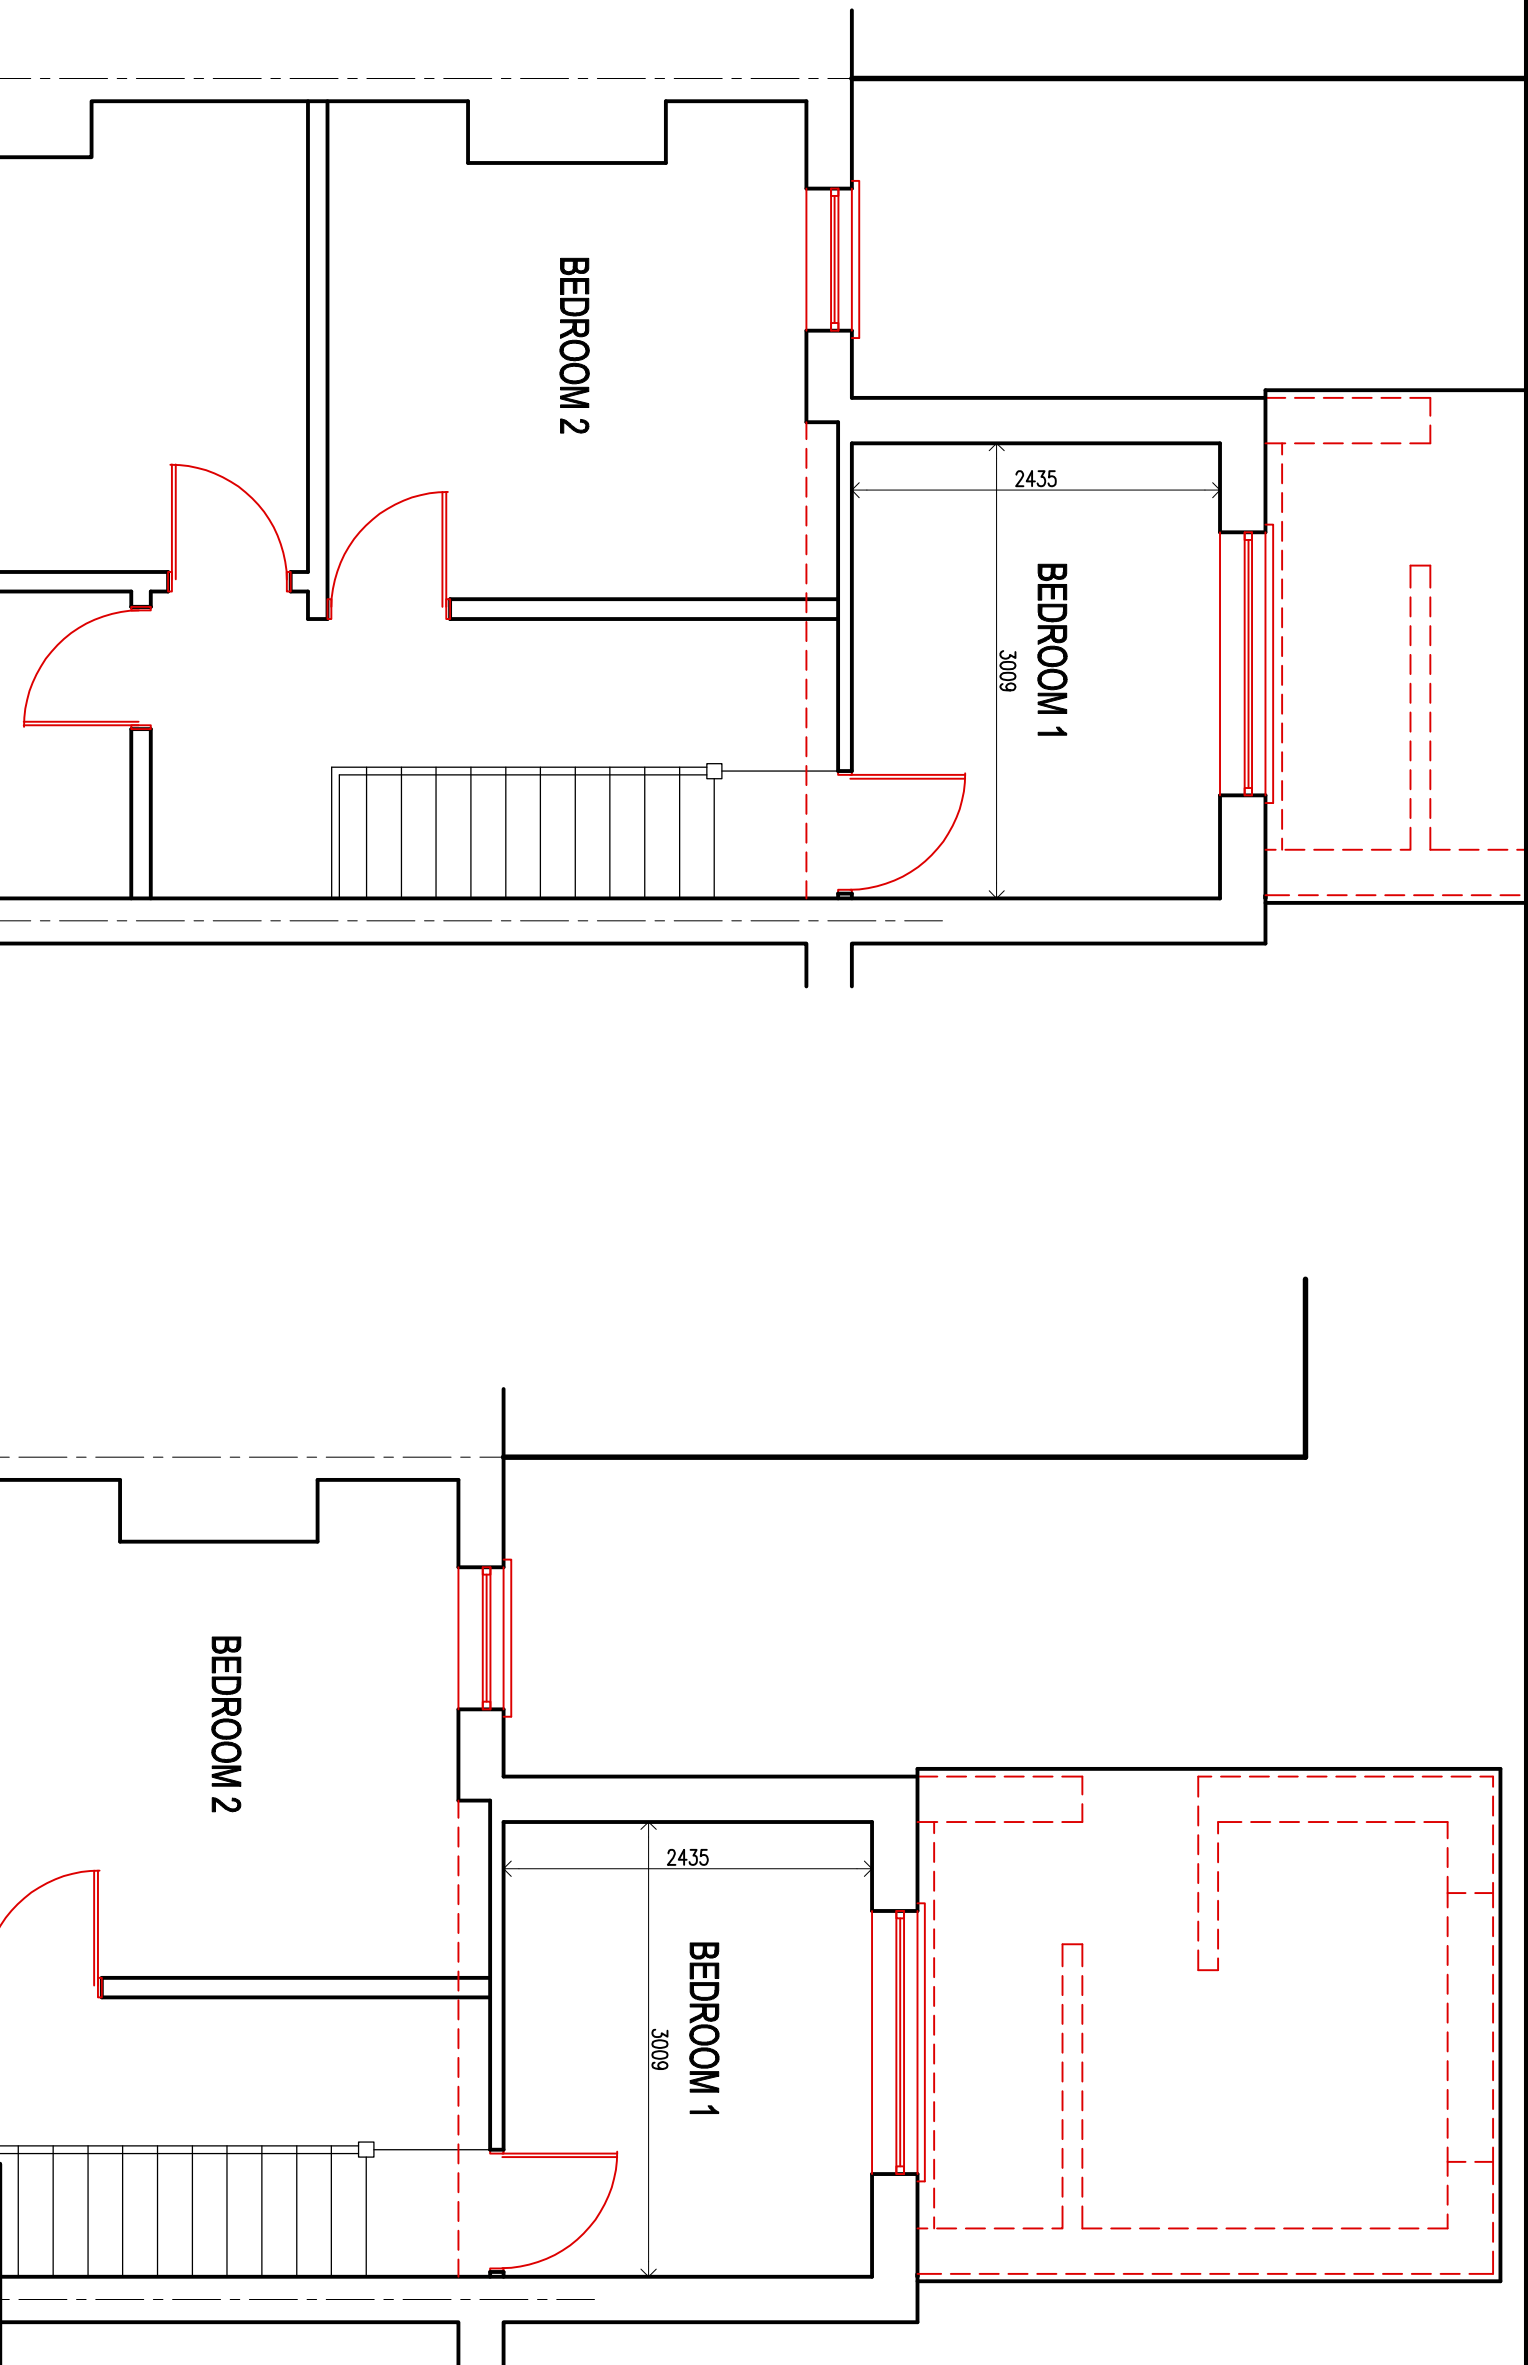

CLIENT
JULIE CLAYDEN FERGUSON

job title
DEMOLITION OF REAR ANNEXE & REBUILDING DOUBLE
STOREY EXTENSION @ 20 VICTORIA ROAD PORT TALBOT

drawing title
EXISTING FIRST FLOOR PLAN.

job No:	drawing No:	scales:
25.05	03	1:50 @ A3

EXISTING FIRST FLOOR PLAN.

(1:50)