


PROPOSED GROUND FLOOR PLAN.
(1:50)

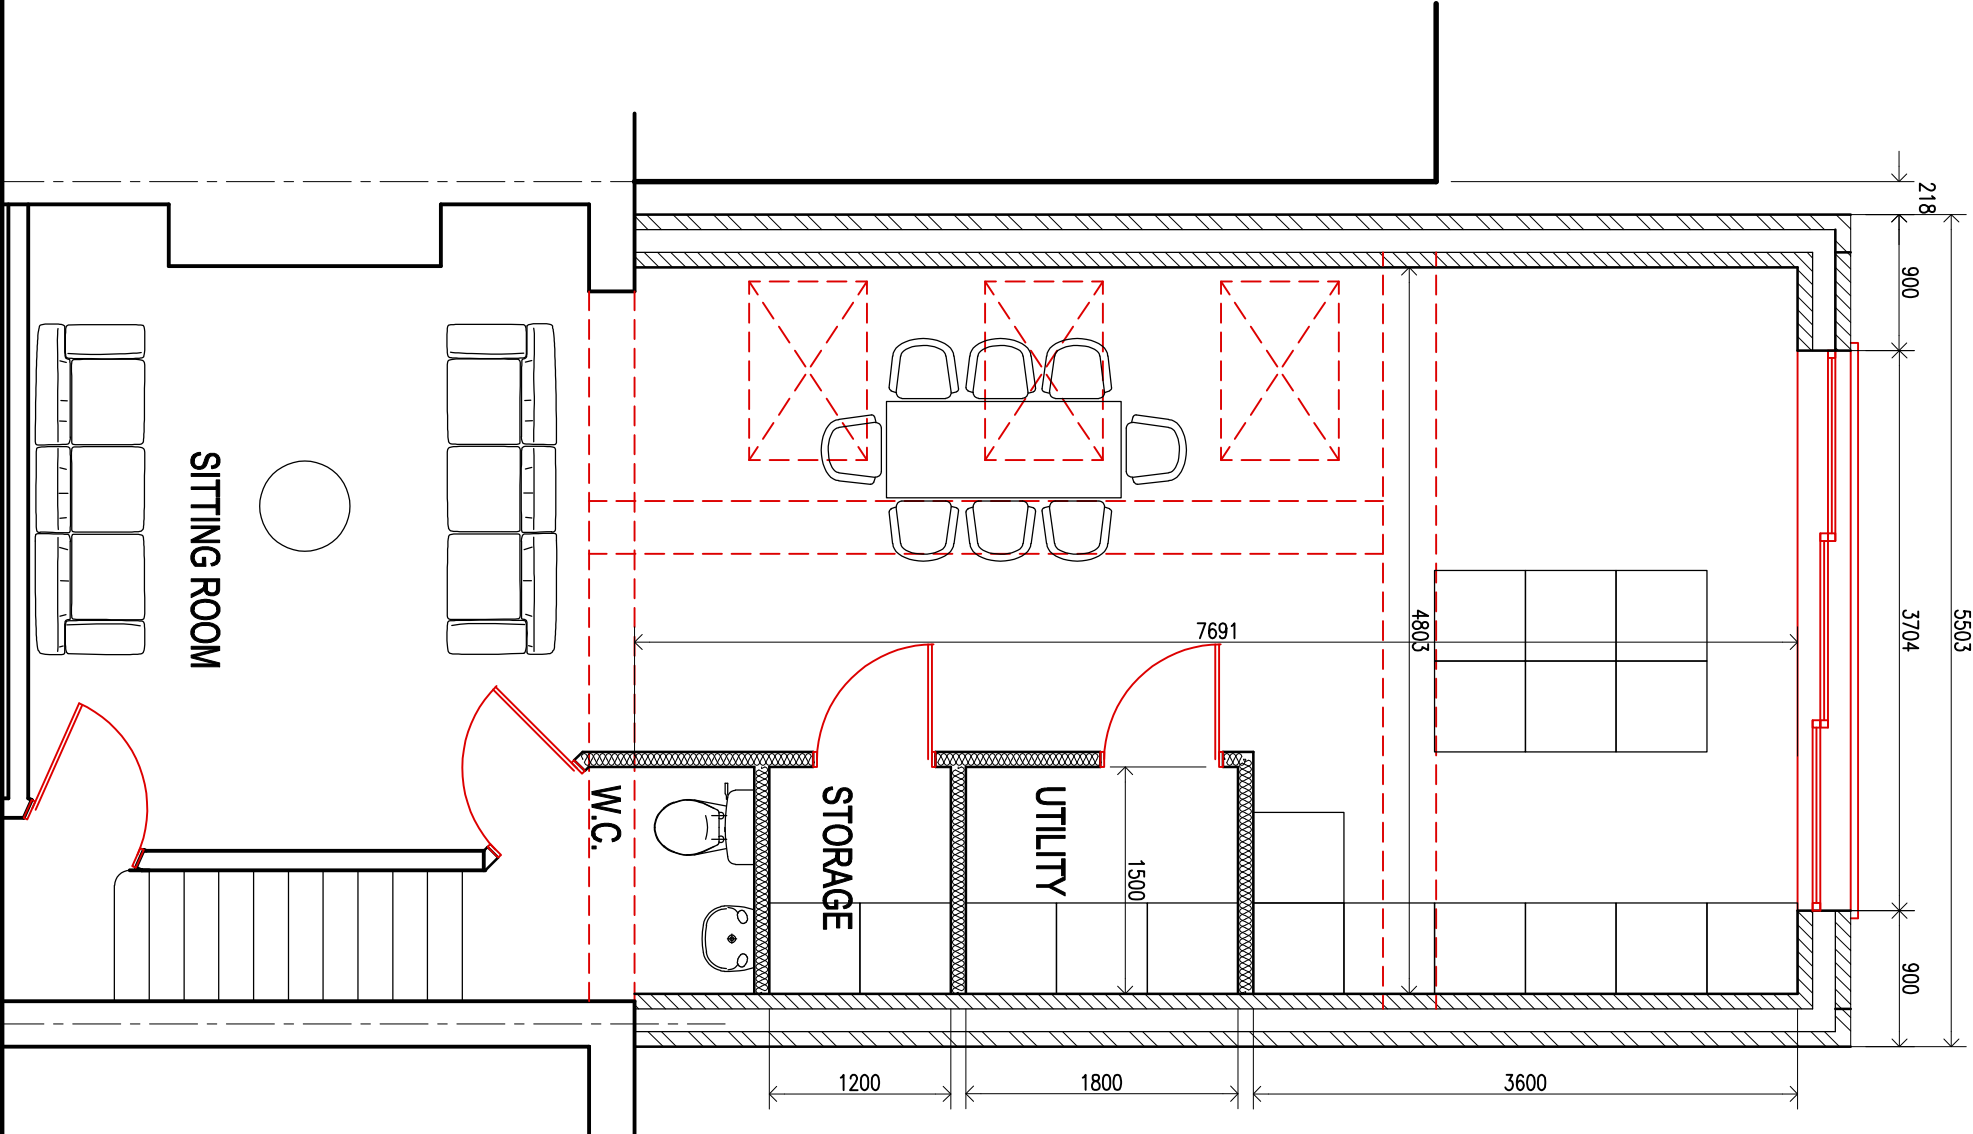

CLIENT		
JULIE CLAYDEN FERGUSON		
job title		
DEMOLITION OF REAR ANNEXE & REBUILDING DOUBLE STOREY EXTENSION @ 20 VICTORIA ROAD PORT TALBOT		
drawing title		
PROPOSED GROUND FLOOR PLAN.		
job No:	drawing No:	scales:
25.05	04	1:50 @ A3