


PROPOSED FIRST FLOOR PLAN.
(1:50)

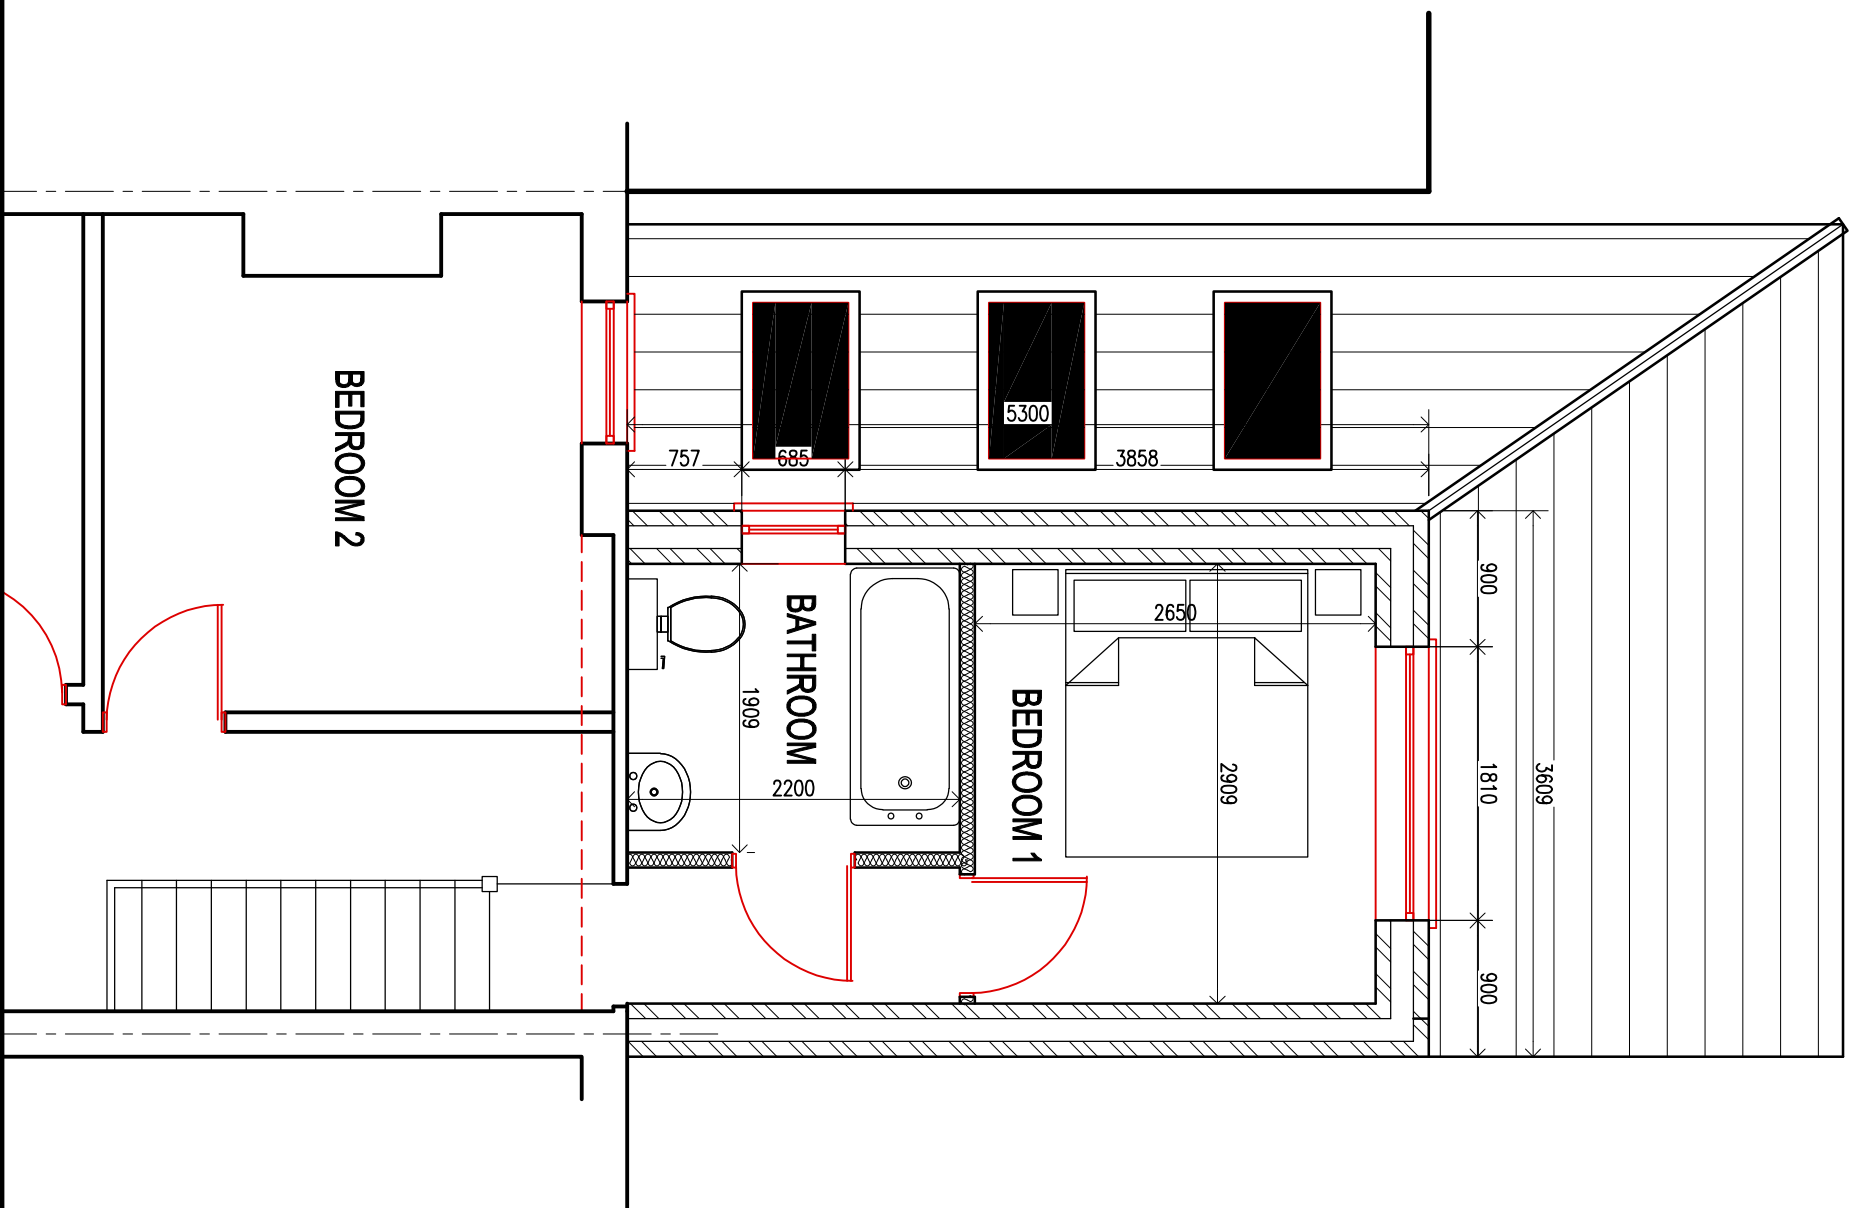

CLIENT		
JULIE CLAYDEN FERGUSON		
job title	DEMOLITION OF REAR ANNEXE & REBUILDING DOUBLE STOREY EXTENSION @ 20 VICTORIA ROAD PORT TALBOT	
drawing title	PROPOSED FIRST FLOOR PLAN.	
job No:	drawing No:	scales:
25.05	05	1:50 @ A3